



Notes :
1. This drawing should not be scaled, figured dimensions only to be taken
2. should any discrepancies be found with this drawing, please inform this office.
3. Copyright of this drawing is owned by JM Architects.

Structural information indicative only. To be confirmed by Structural Engineer.


- NOTES:
- Heights to be site checked
 - Roof shown indicatively
 - External pipes shown indicatively

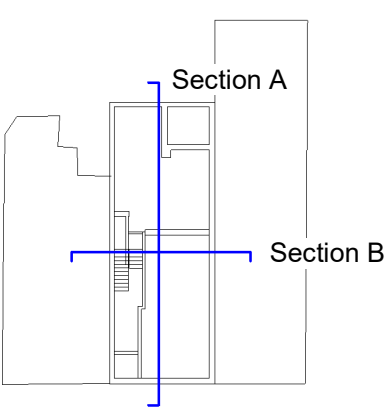

ANY EXISTING DOORS/ WINDOWS/
SKIRTS/ ARCHS/ FIRE PLACES/
FEATURE CORNICE/ BALUSTRADES
THAT ARE RETAINED TO BE
CAREFULLY REPAIRED AND
RESTORED.

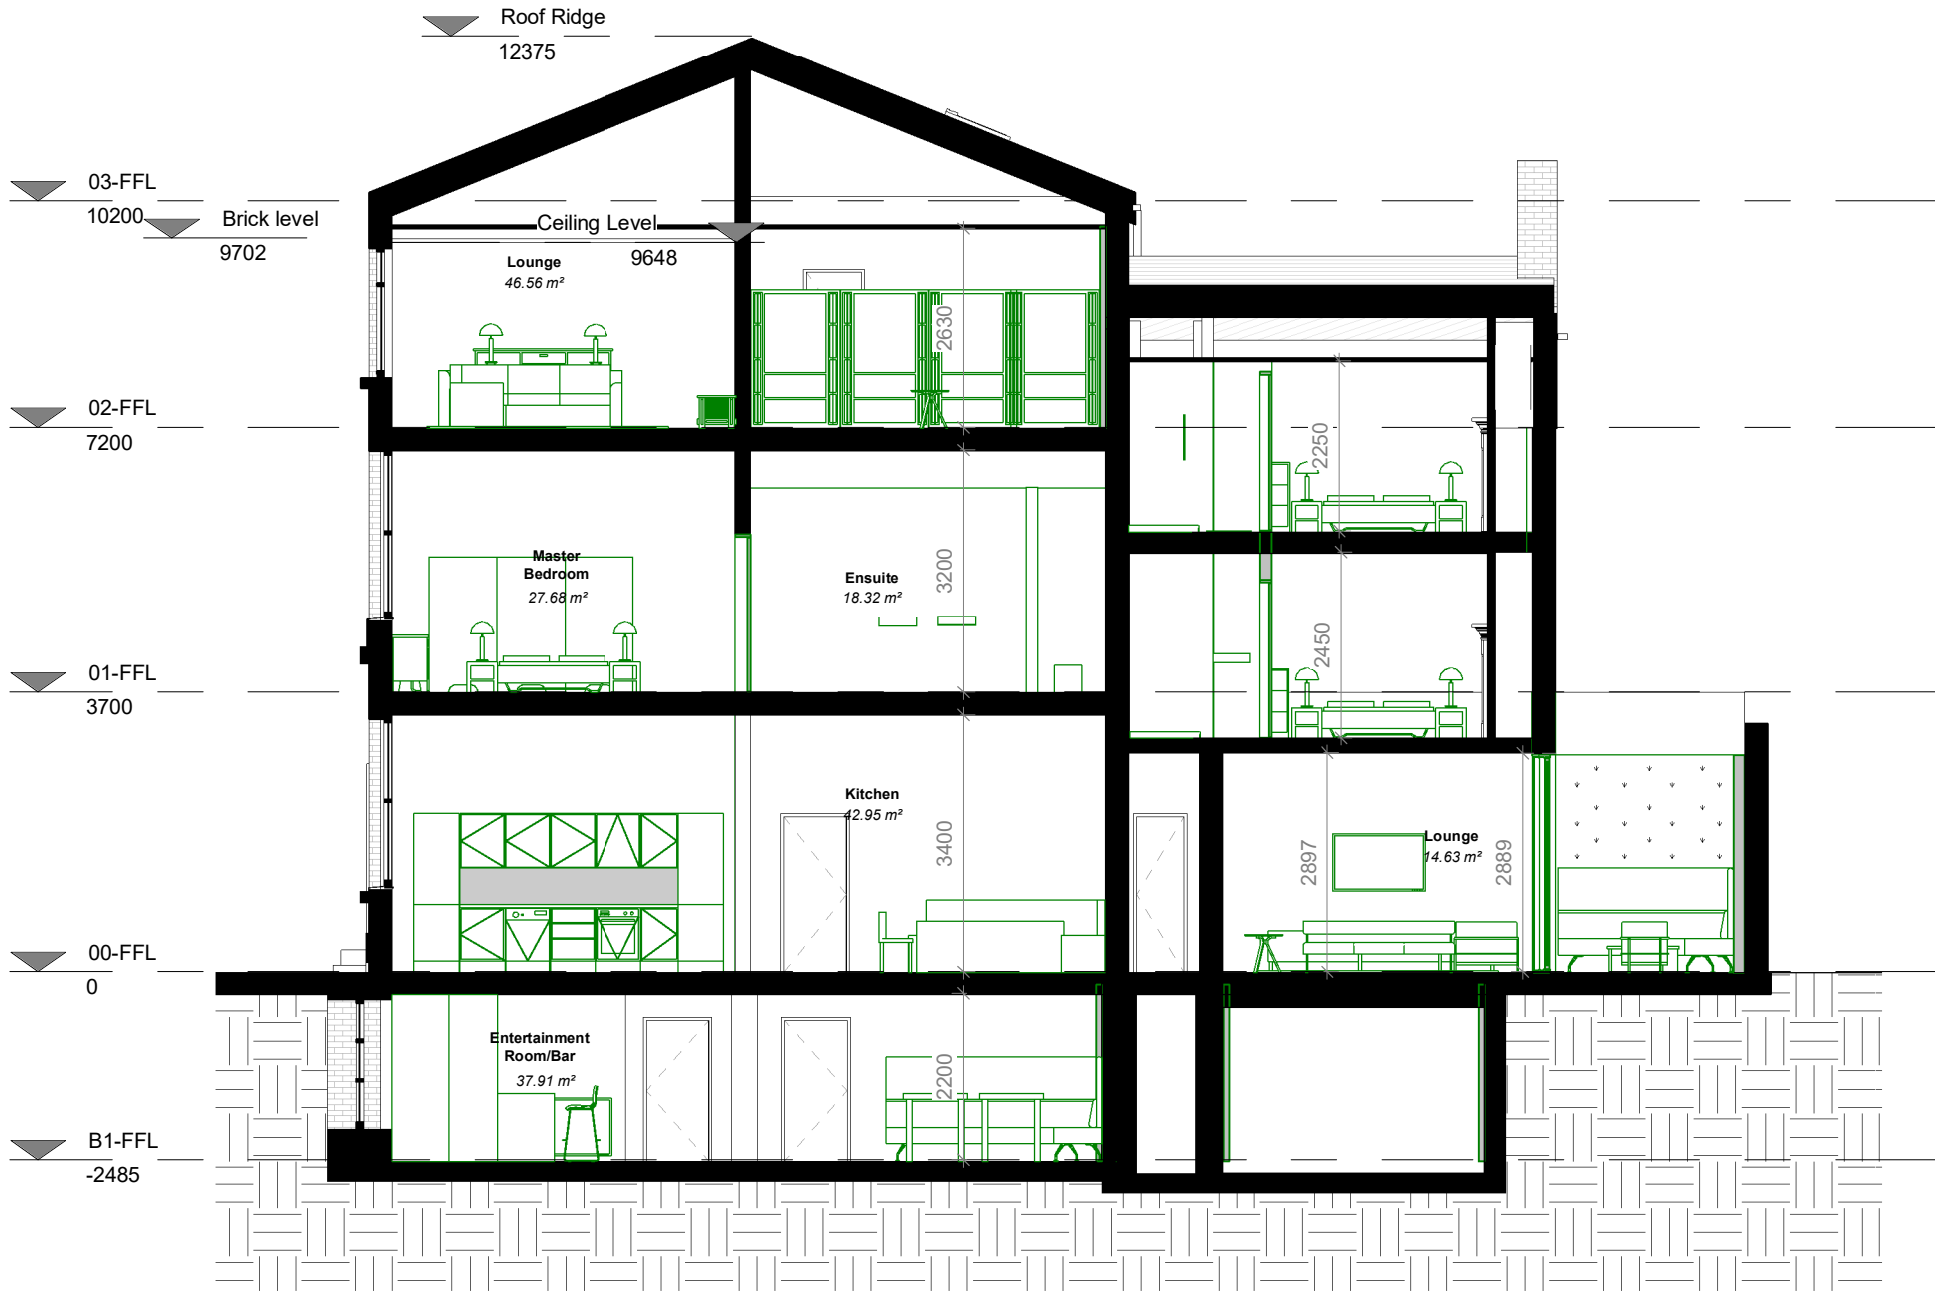

Proposed Section A

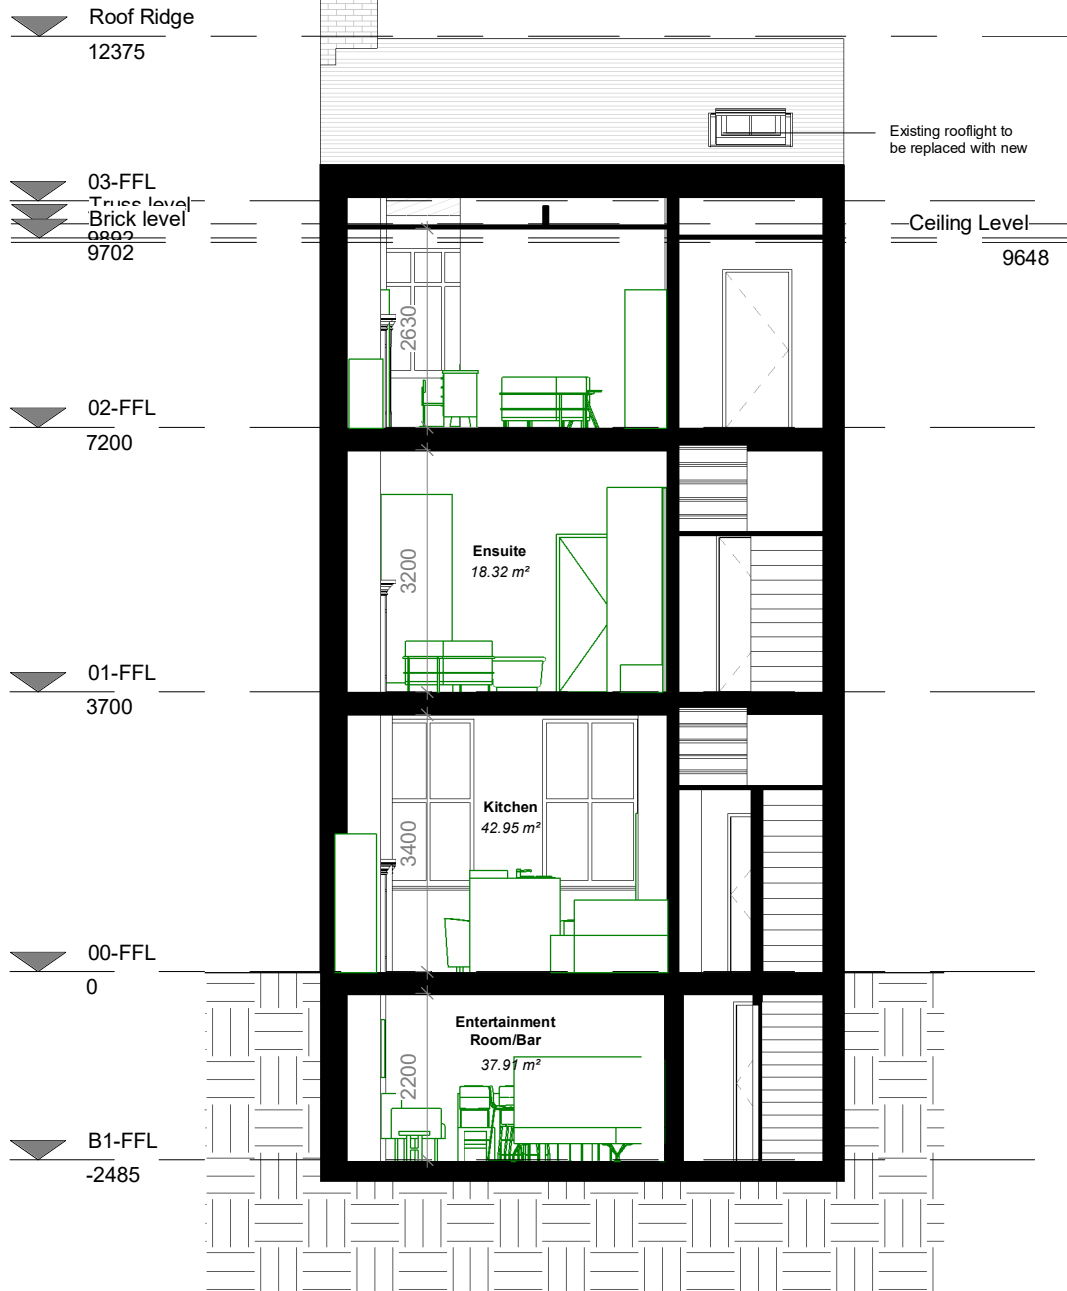

Proposed Section B

P05 Plans revised to suit client changes	2022.05.18	OV	APR
P04 Notes revised/added.	2022.01.24	OV	APR
P03 Existing elements to be retained	2022.01.18	OV	APR
P02 Issued for information	2021.09.24	PW	AR
P01 Issued for comments	2021.07.01	EH	AR
REV. DESCRIPTION	DATE	DRN BY	CKD BY

Project	17 St. John Street
Title	Proposed Sections 01
Client	Zerum

Purpose :	For Information
Scale :	As indicated@A3
Drawing Number	Project - Originator - Volume - Level - Type - Role - Class - Number
6849 -JMA-	01 -ZZ -DR- A- 00 -1020

JMA Project Number :	6849
Status	Revision
S2	P05

jm architects

3a, 54 Princess Street
Manchester
M1 6HS

0161 200 6300

man@jmachitects.net
www.jmachitects.net