



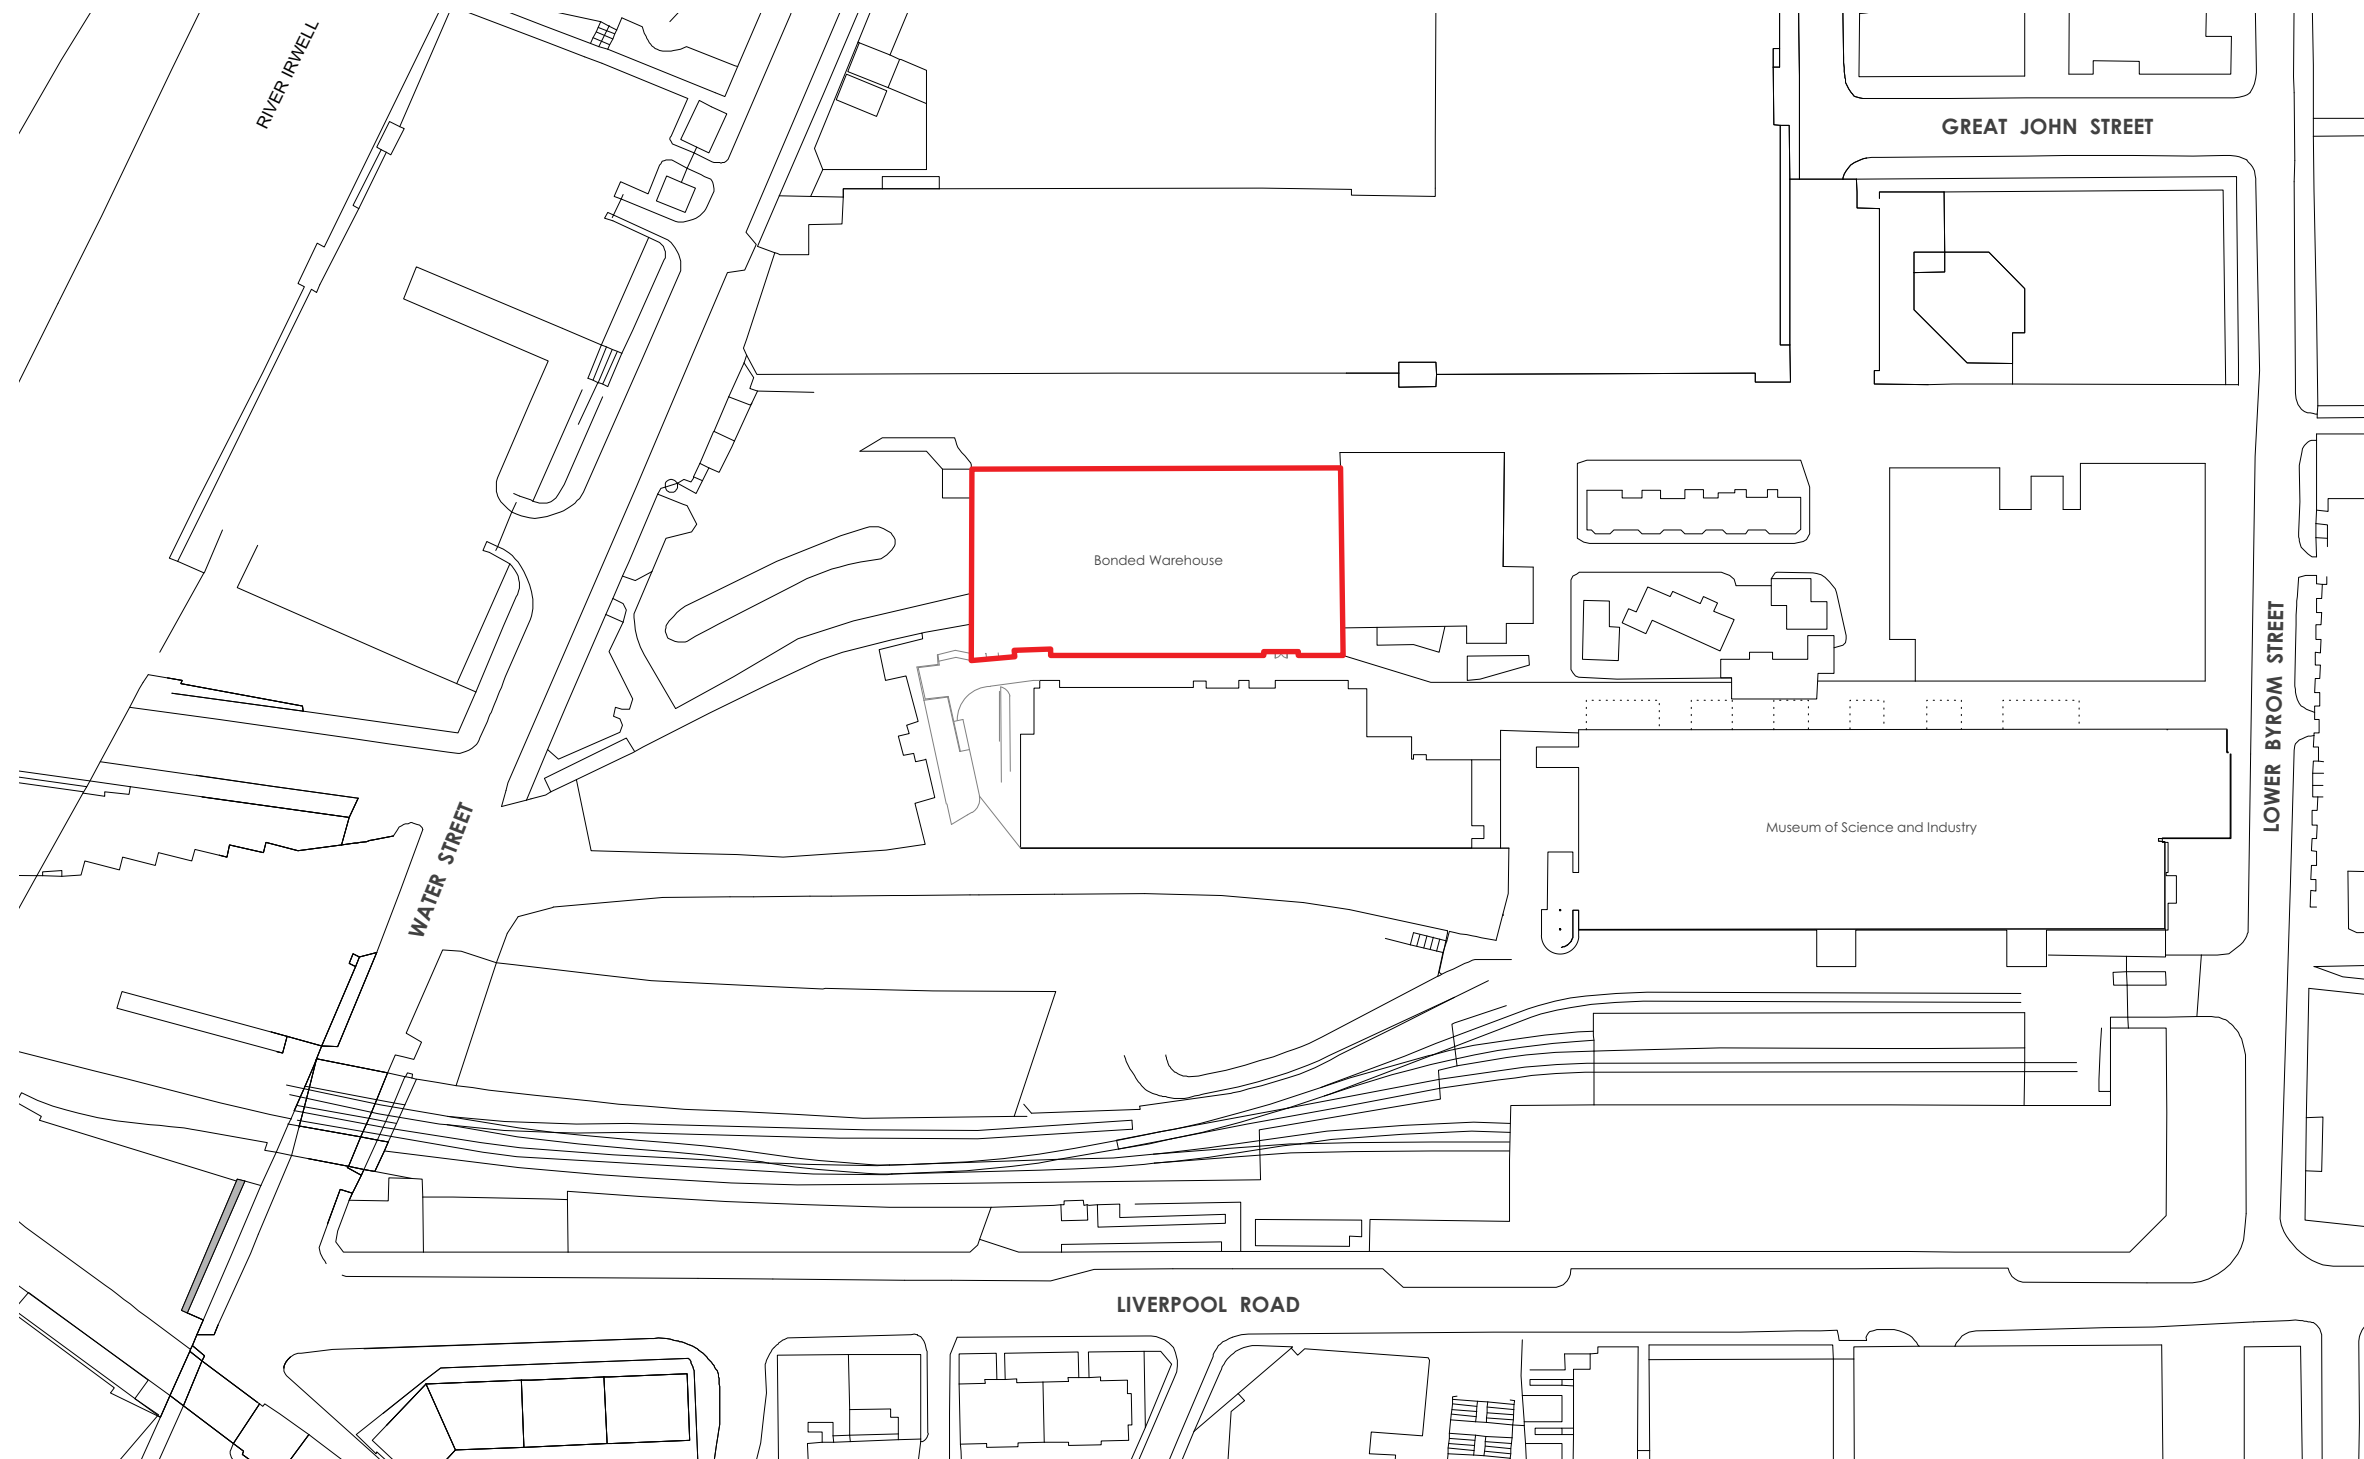

1 Site Location Plan
1:1250 @ A3

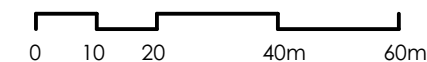

PROJECT
ST JOHNS

DRAWING <i>Bonded Warehouse Location Plan</i>			
SCALE	<i>1:1250 @ A3</i>	PROJECT NUMBER	
DATE	<i>May 2017</i>	DRAWING STATUS	
DWG No.	<i>BW-S-01</i>	REVISION	<i>P1</i>