

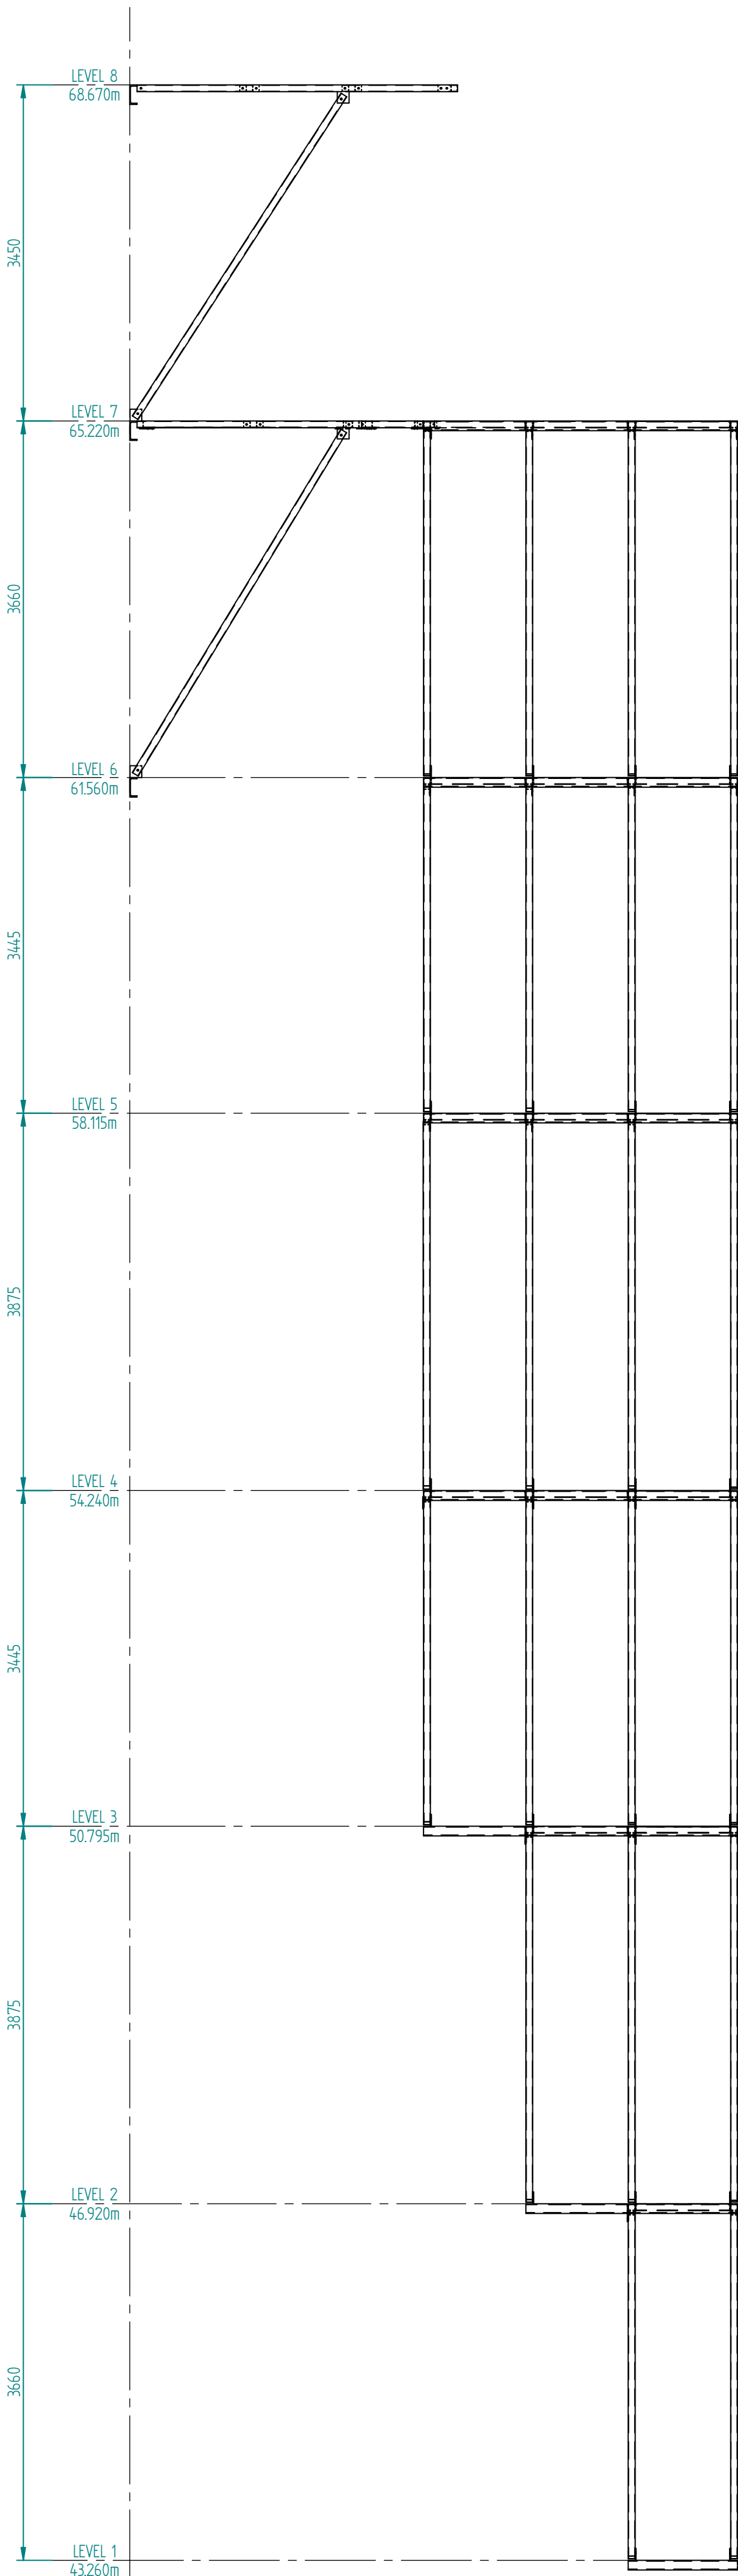
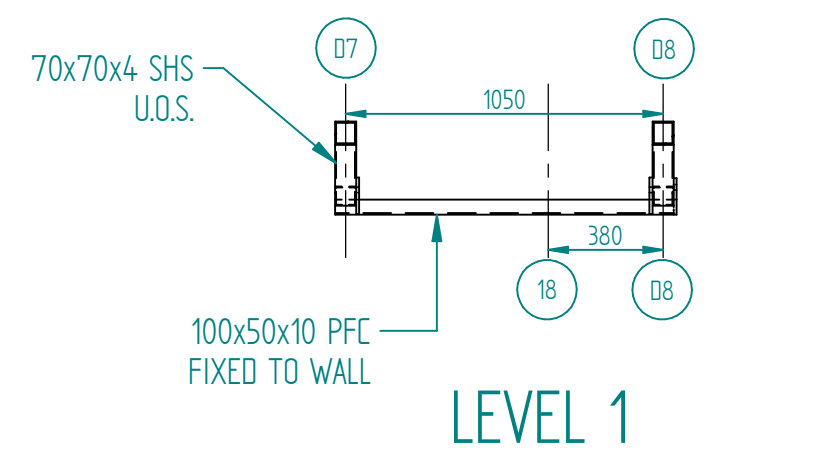
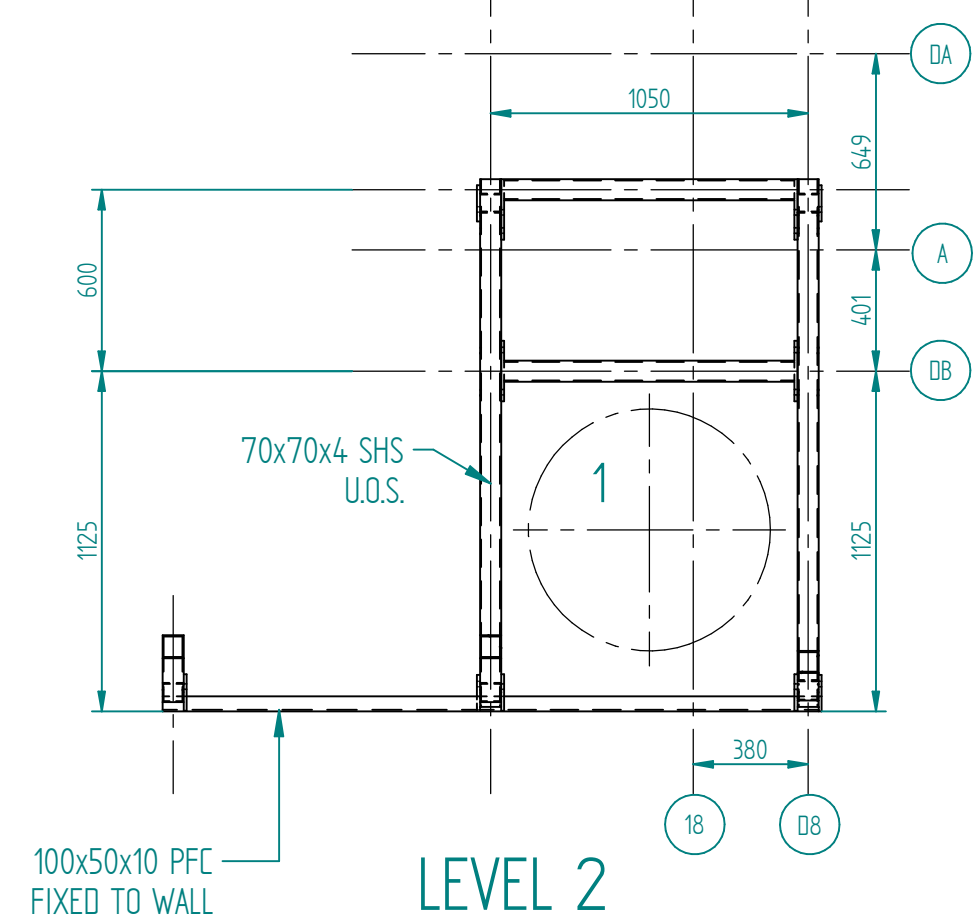
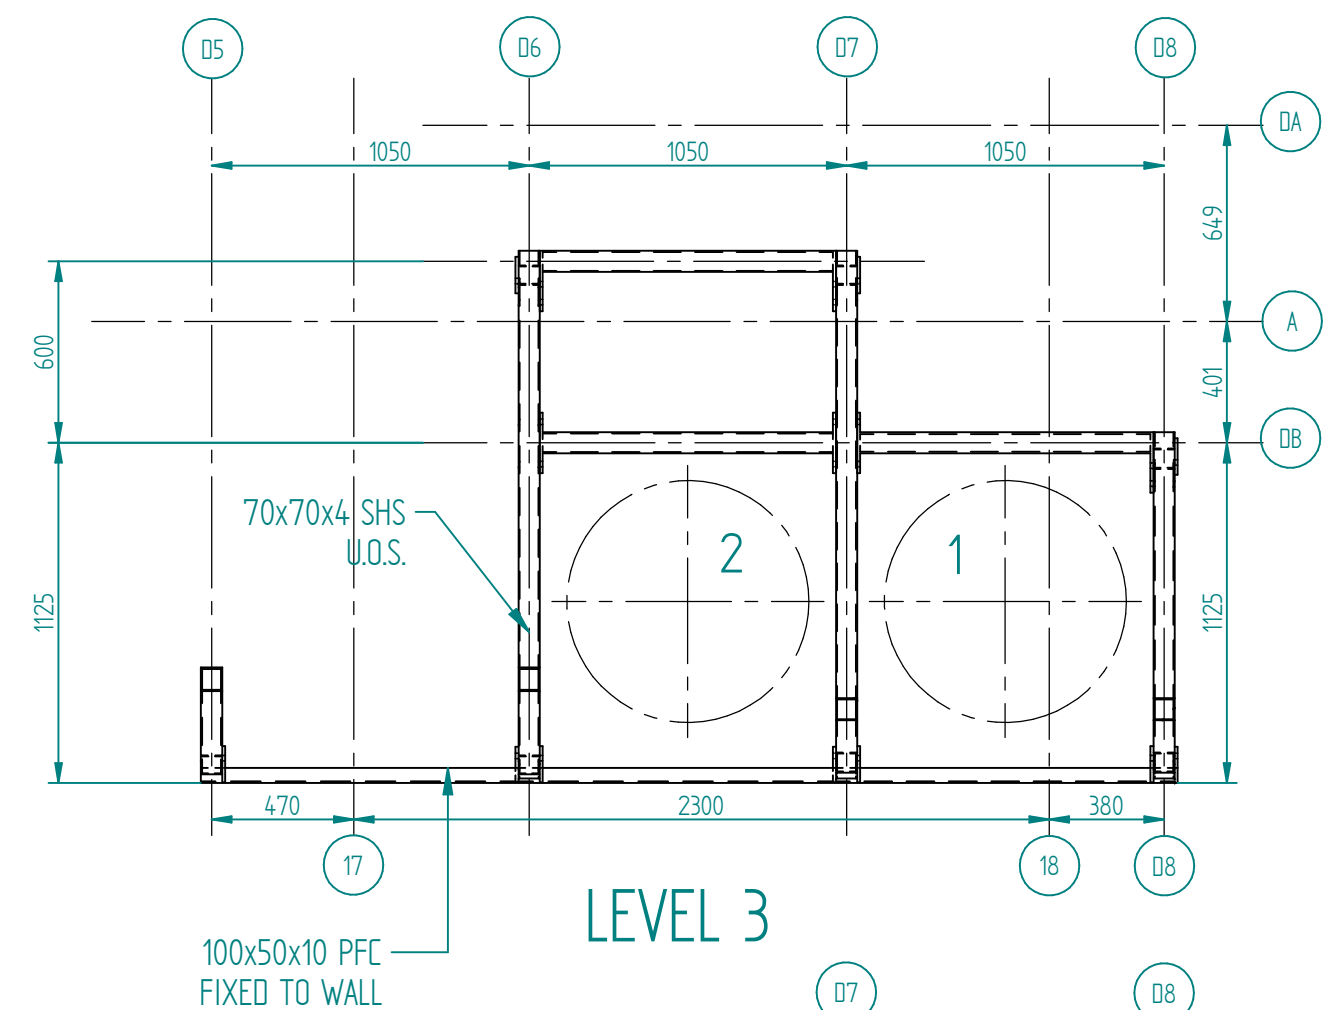
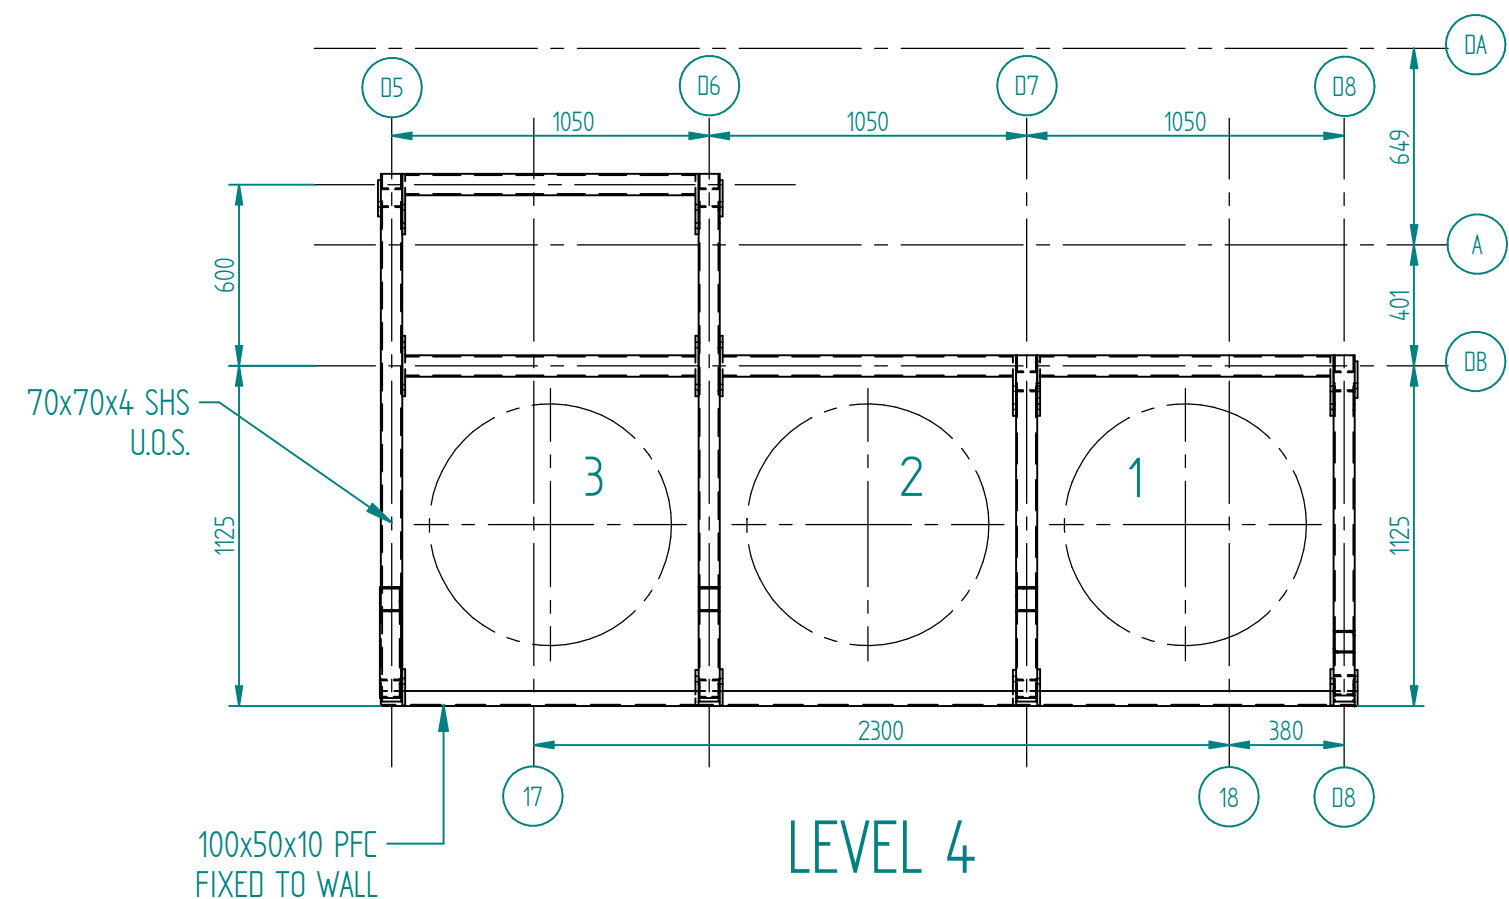
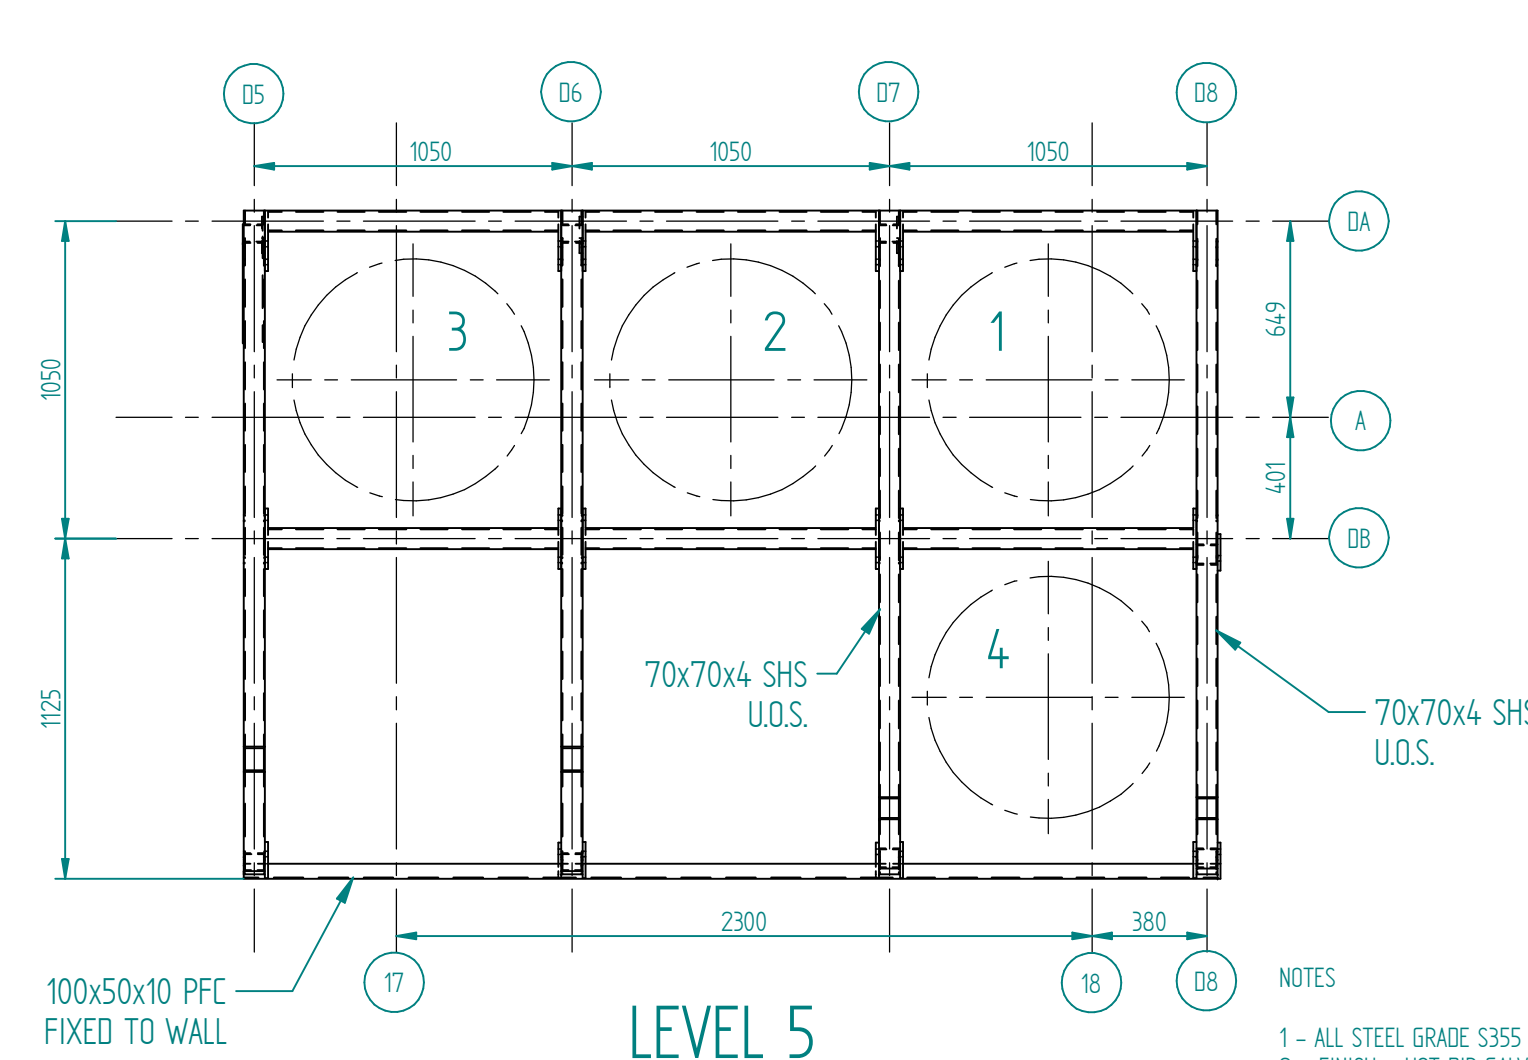
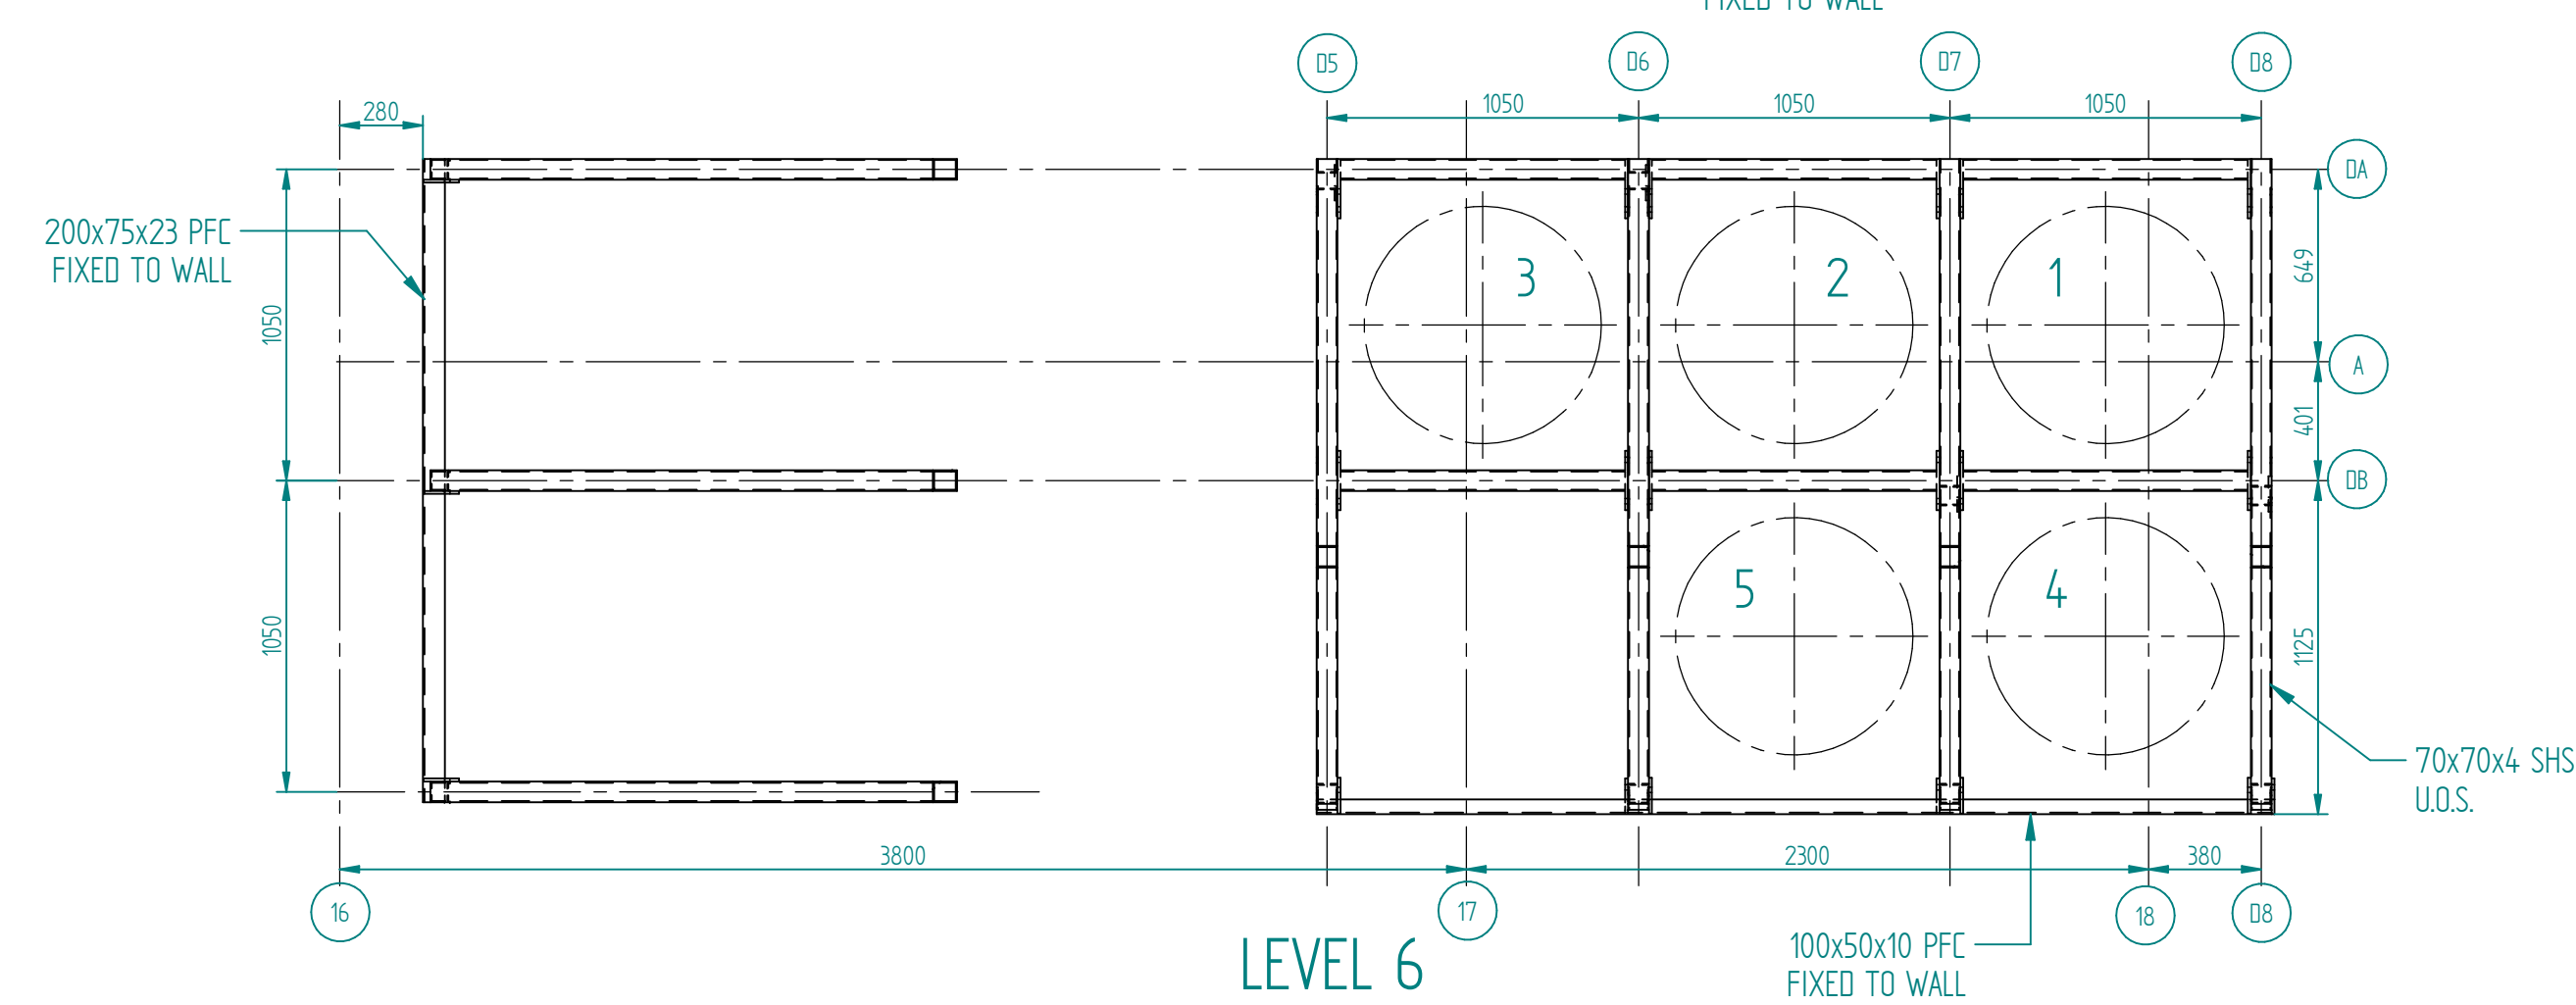
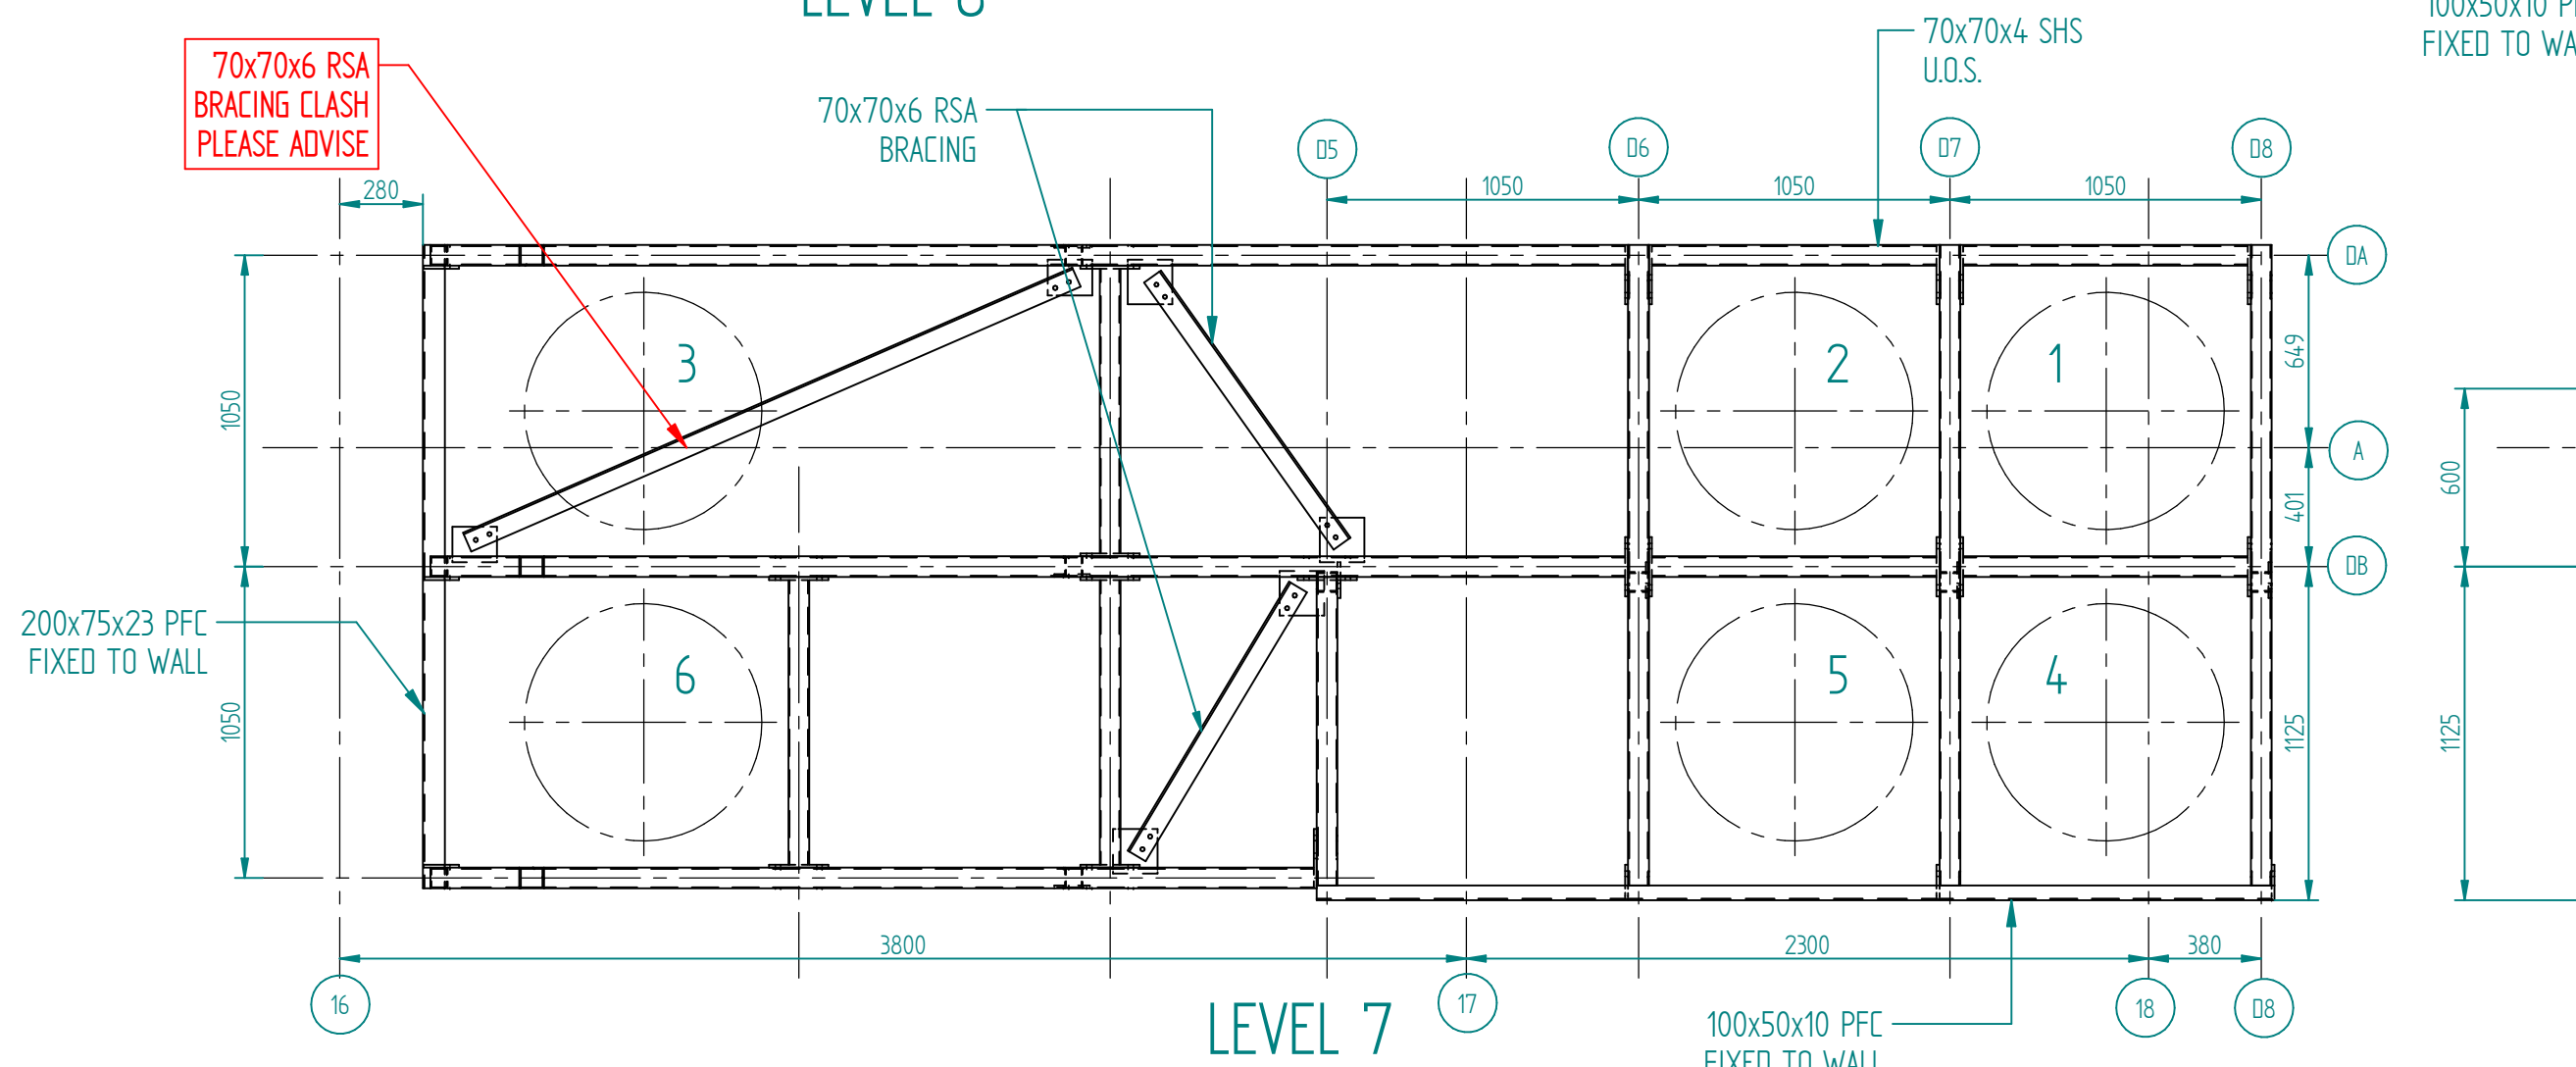


REVISION HISTORY			
REV	DESCRIPTION	DATE	APPROVED
A	DUCT 3 AND 6 REPOSITIONED ON LEVEL 7	21/4/22	

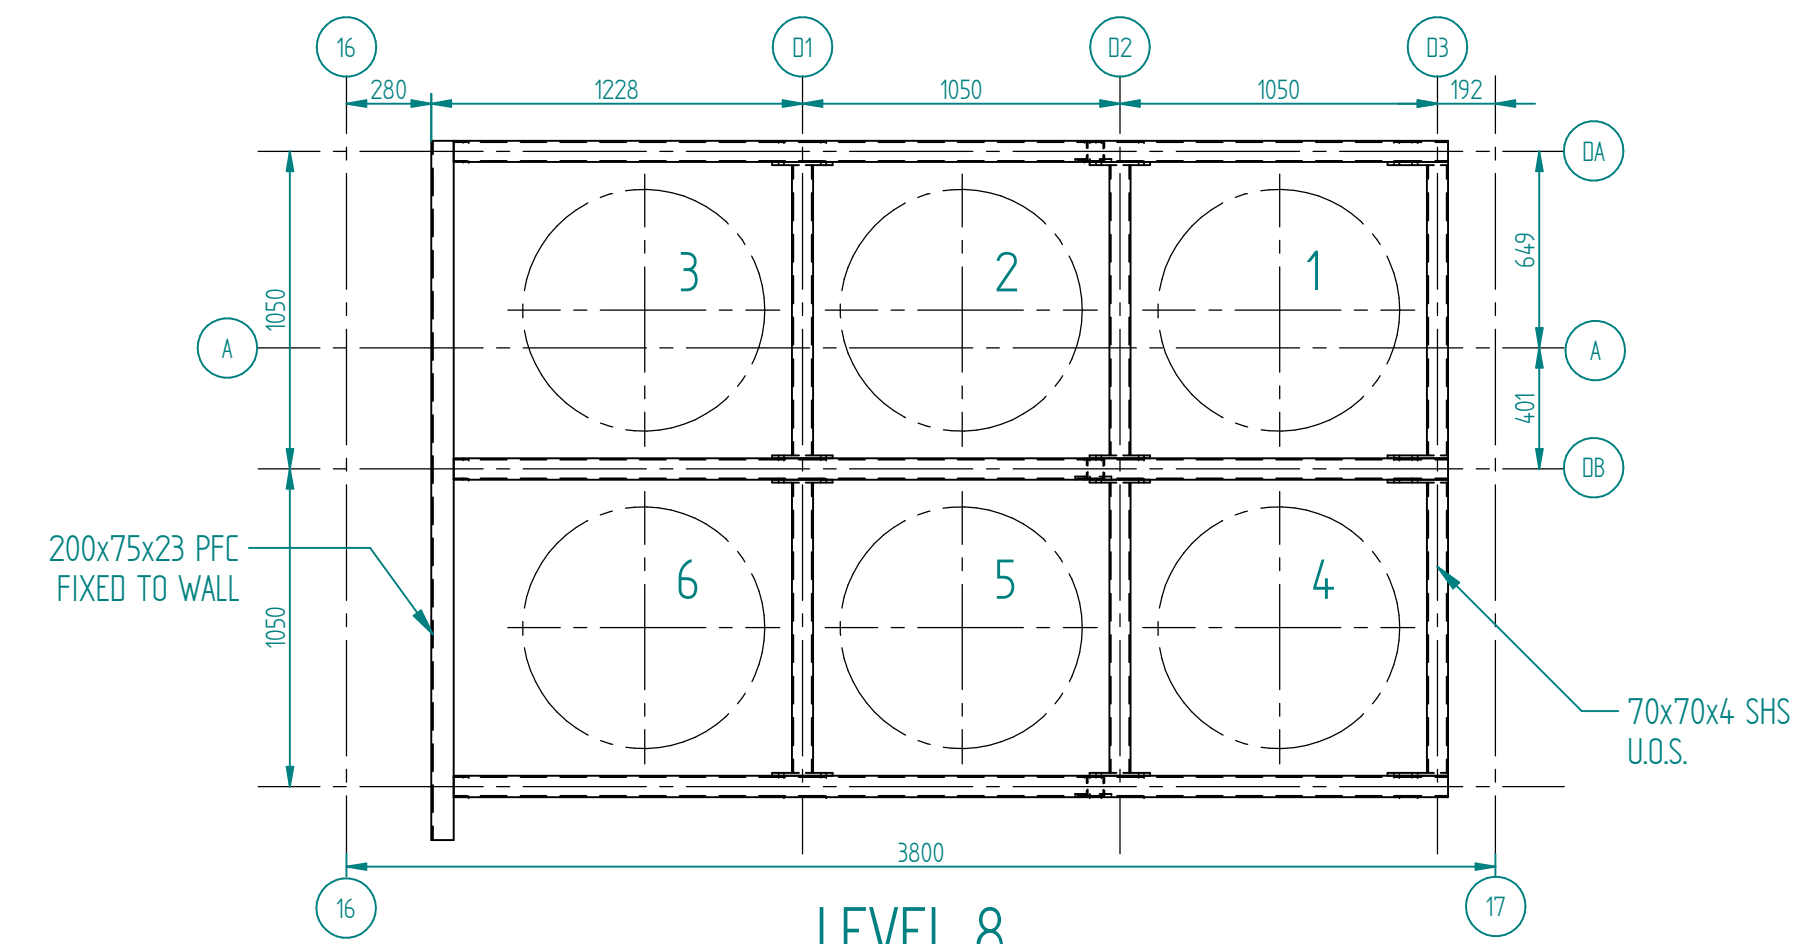

DUCT SUPPORT FRAME - GRID A

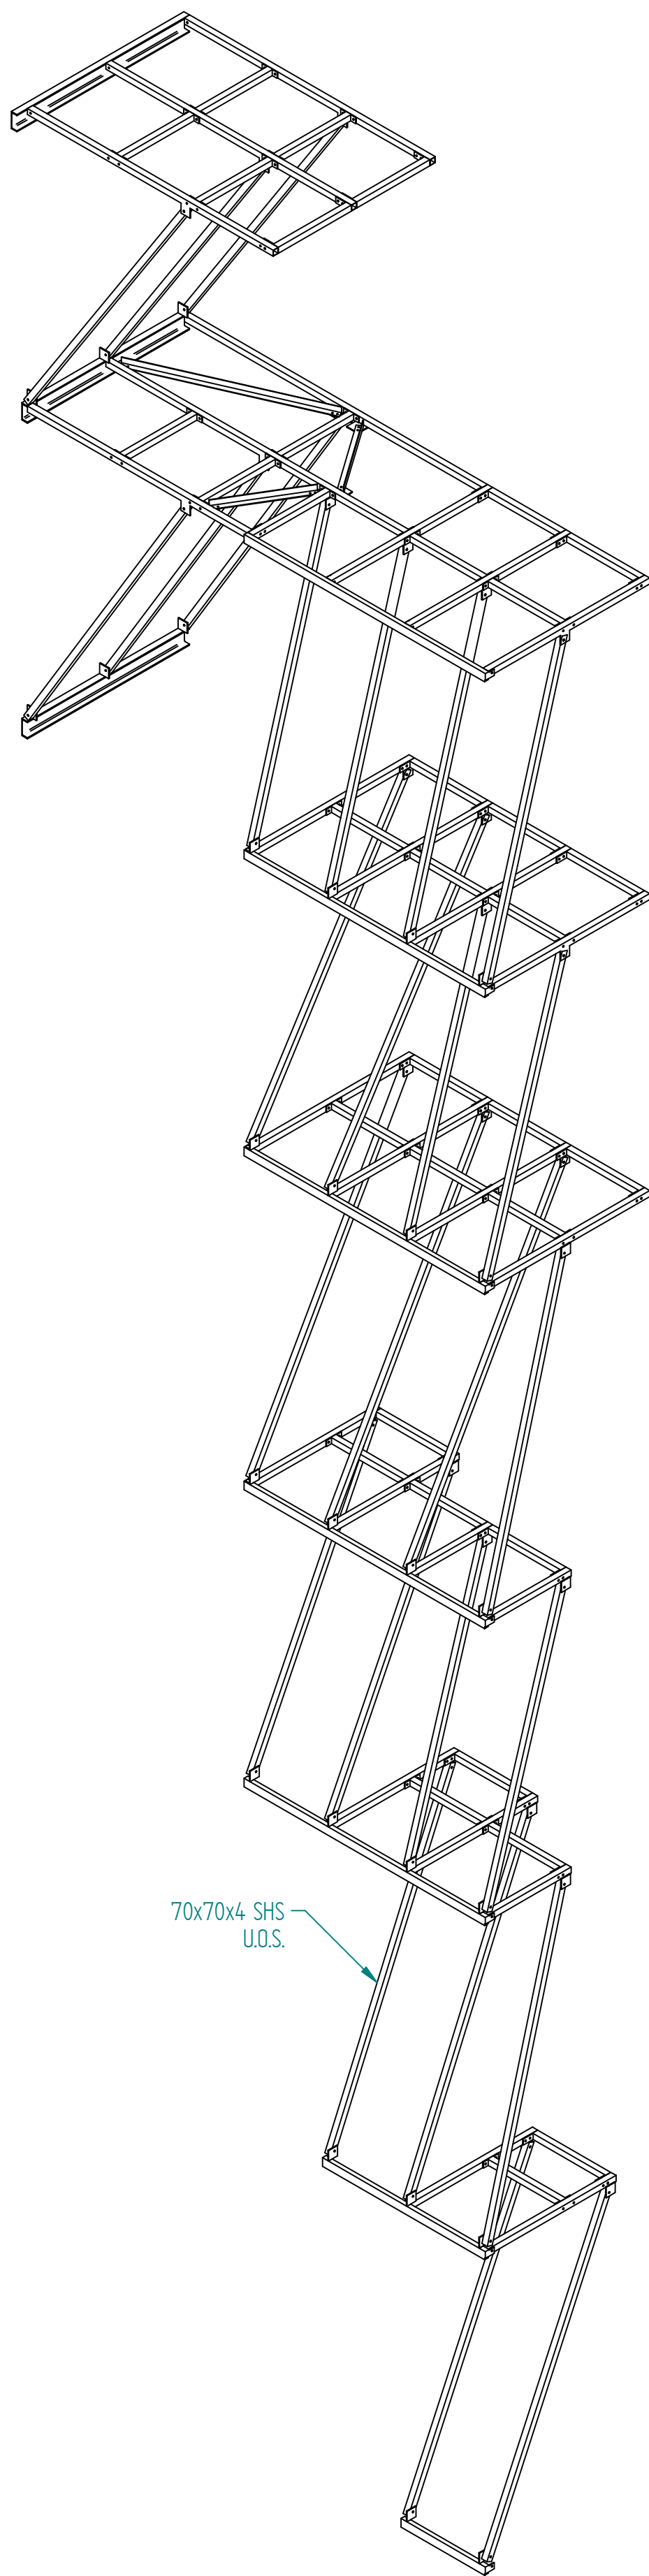

- NOTES
- 1 - ALL STEEL GRADE S355 UN.O.
 - 2 - FINISH - HOT DIP GALVANISED.
 - 3 - ALL FIXINGS M20 GRADE 8.8 BZP UN.O.
 - 4 - DATUMS DETERMINED BY MAIN CONTRACTOR

NAME	DATE	PILLAR DESIGN LTD	
DRAWN	R. W.	07/4/22	
CHECKED	M. W.	07/4/22	
TITLE		DUCT SUPPORT GRID A GENERAL ARRANGEMENT	
SIZE	DWG NO	7008-A1-200	REV A
JOB TITLE		UoM - CHEMISTRY BUILDING	
SCALE	NTS	WEIGHT	--- kg
SHEET 1 OF 1			