


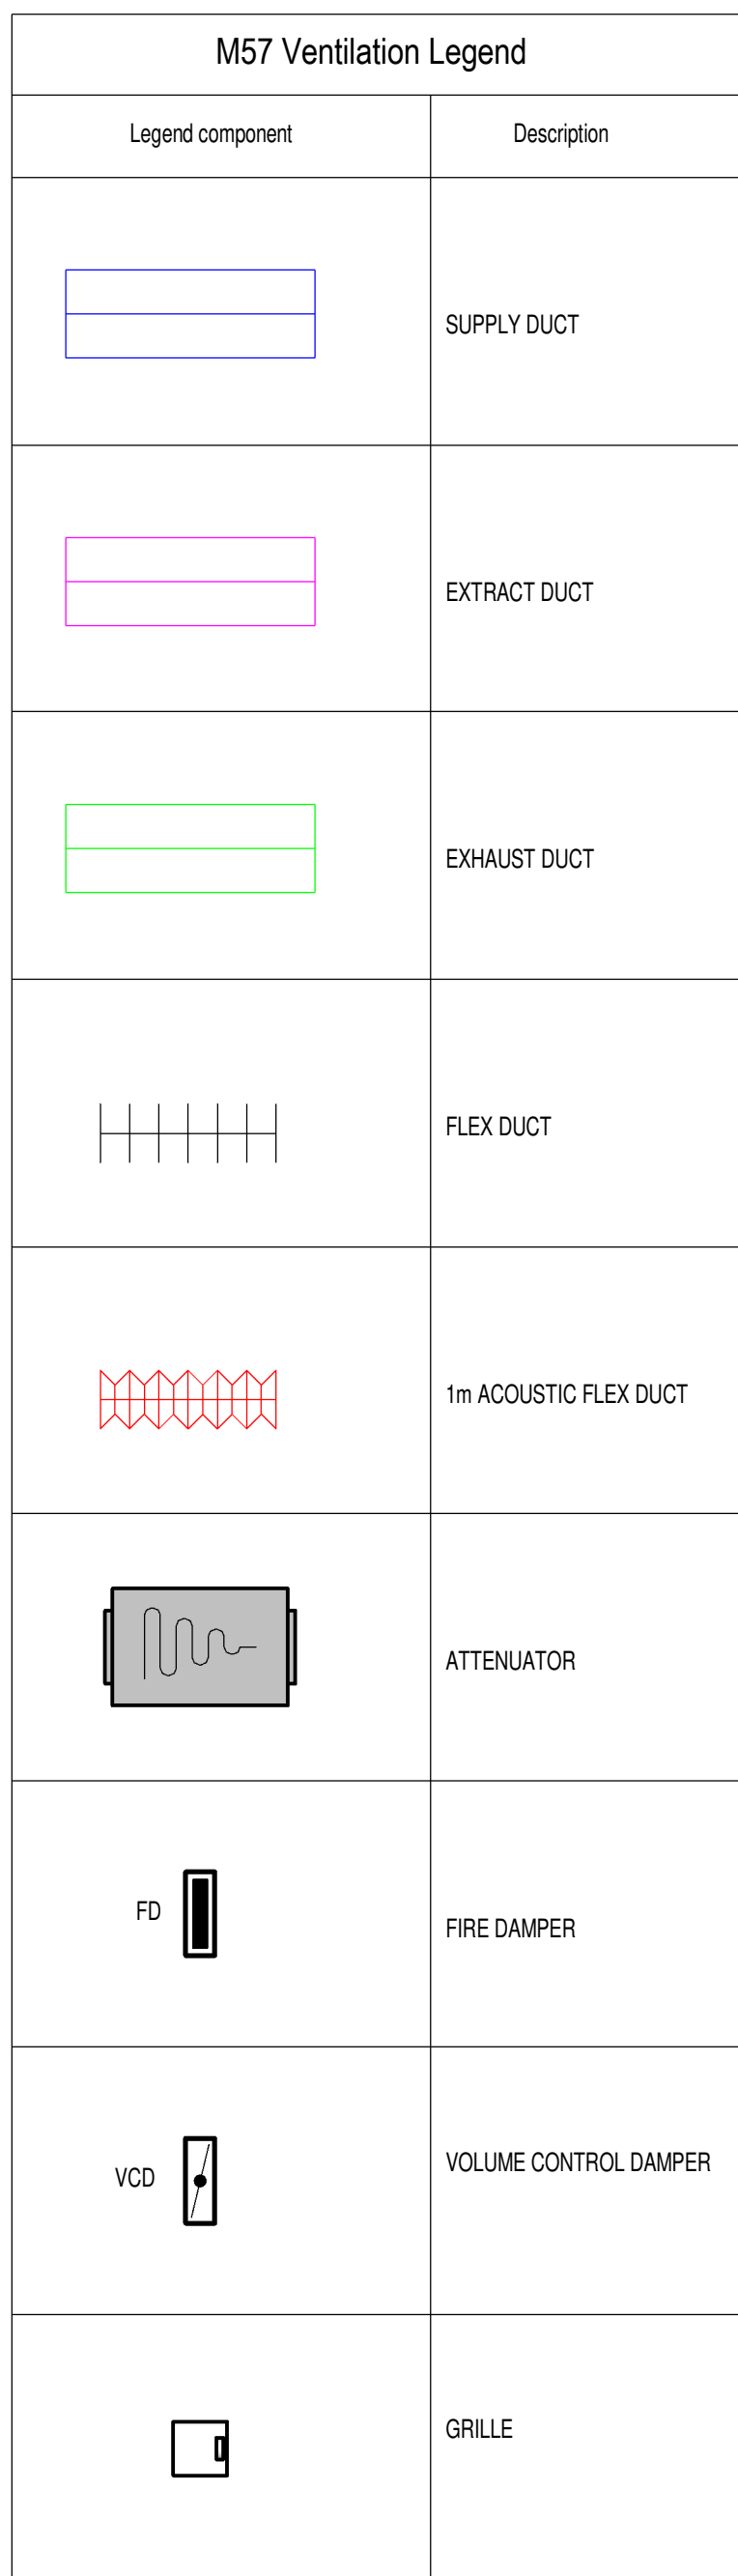

FUTURESERV
DESIGN ENGINEER SUSTAIN WWW.FUTURESERV.CO

MORGAN SINDALL

GORTON
COMMUNITY HUB

GROUND FLOOR VENTILATION LAYOUT

04/04/19	As indicated @ A0	A
----------	-------------------	---

LEVEL	AE	in not	AM	PMO	AM
-------	----	--------	----	-----	----

stage	Feasibility	Tender	Contract
-------	-------------	--------	----------

Project	Design	Construction	As Built
---------	--------	--------------	----------



1 Centra

Ohio A
Manc

MS

0161 87.
quartzele
