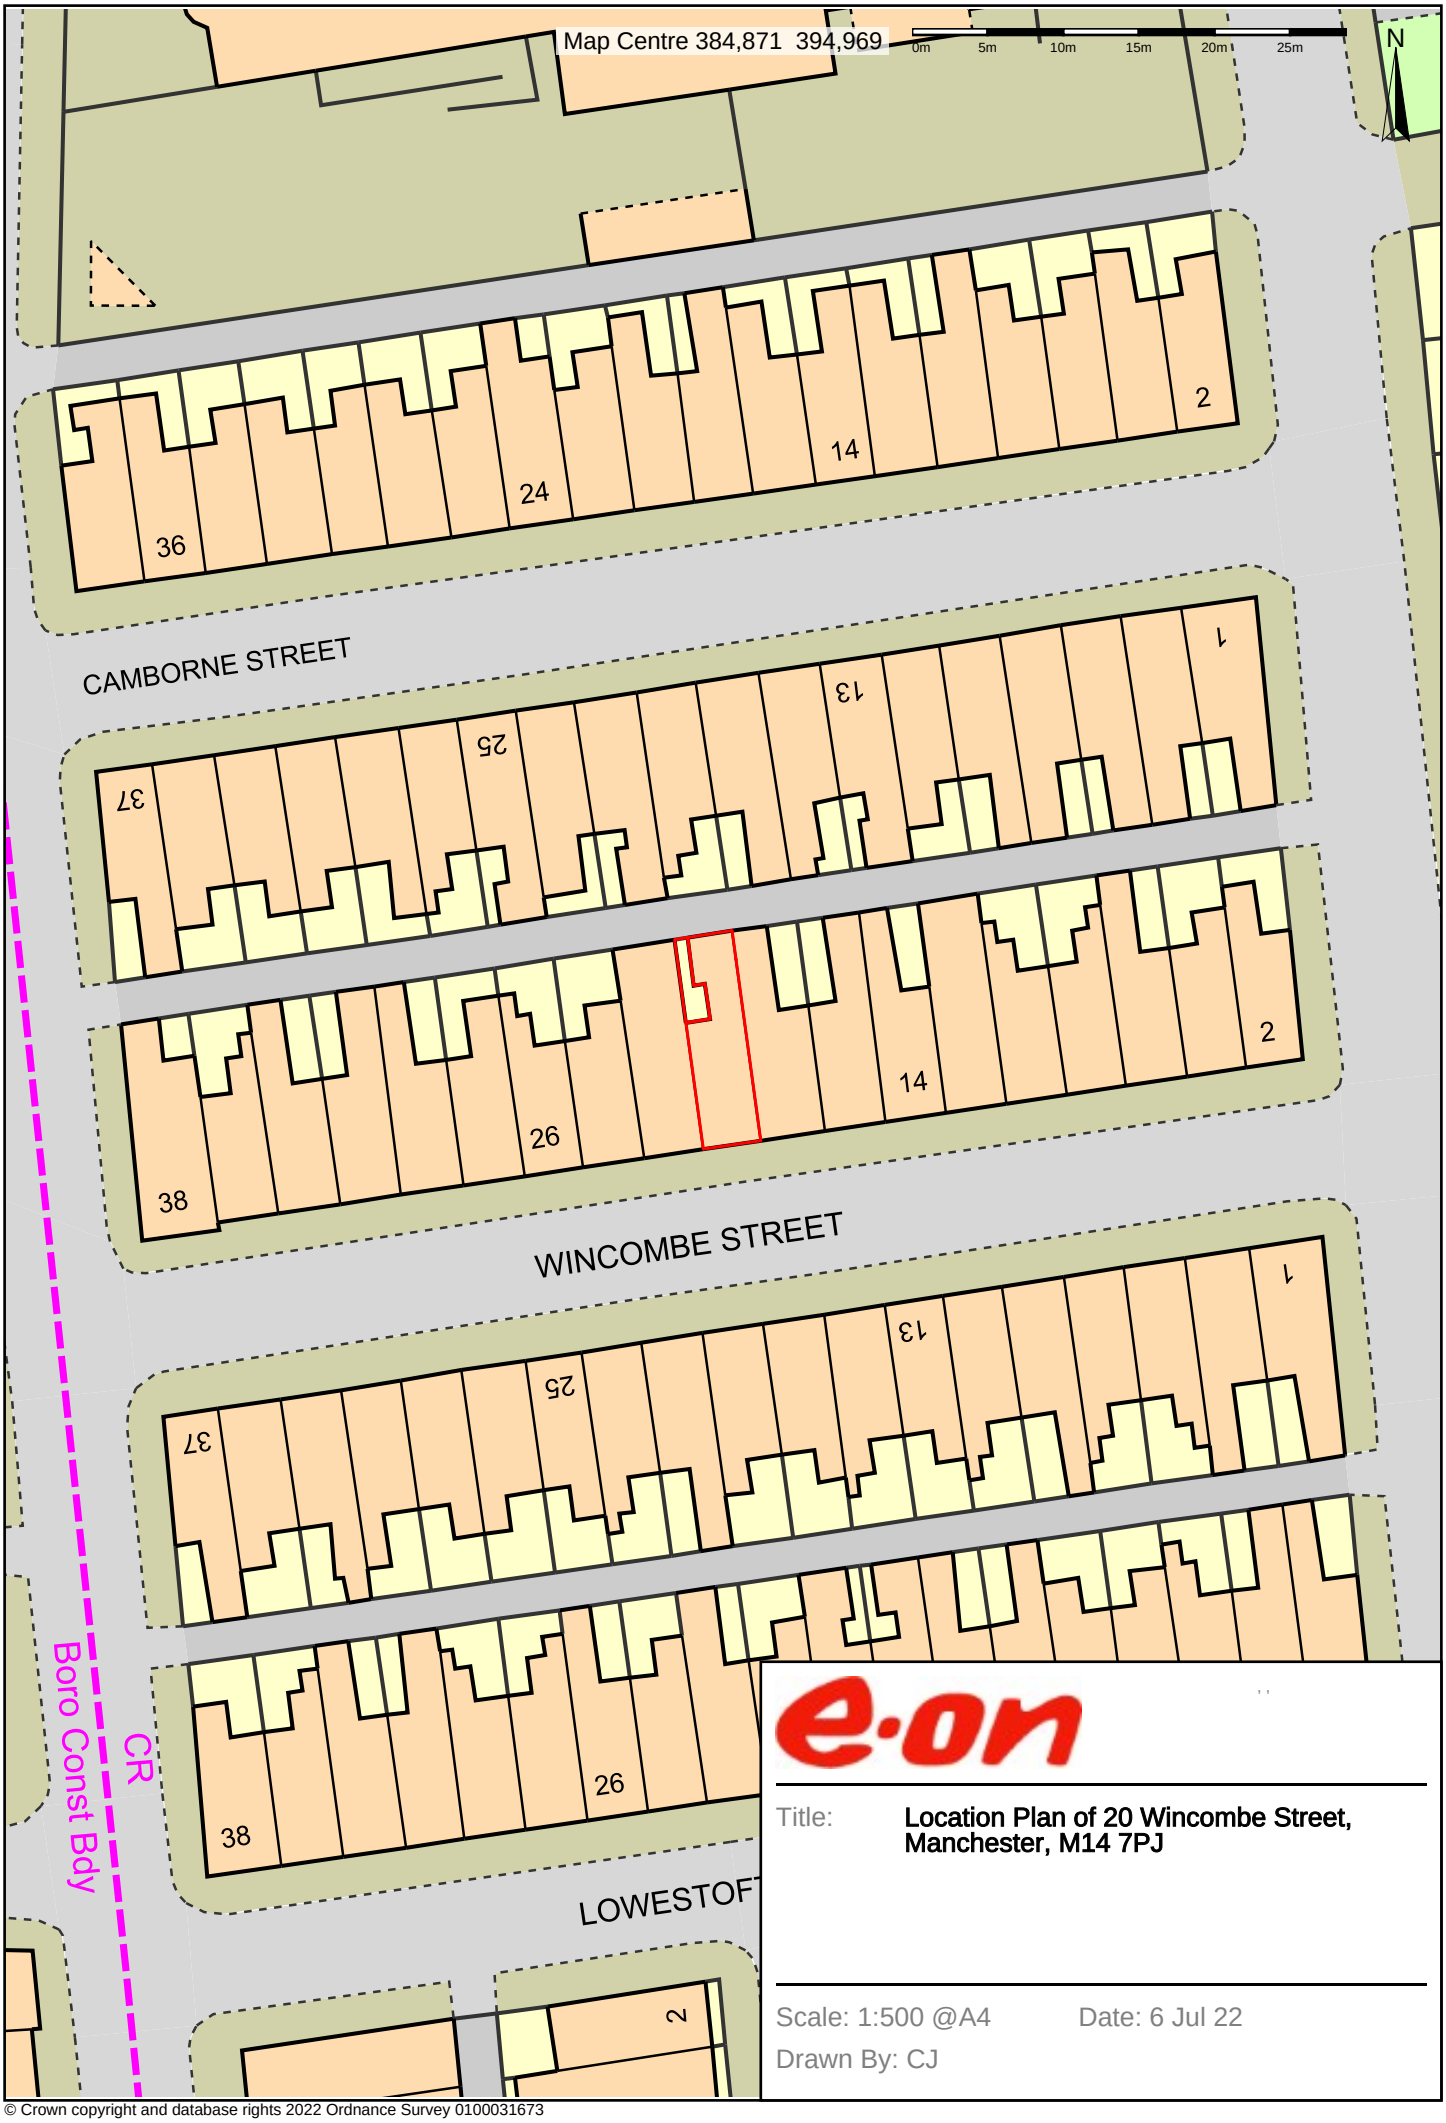


e·on

Title: **Location Plan of 20 Wincombe Street, Manchester, M14 7PJ**

Scale: 1:500 @A4 Date: 6 Jul 22

Drawn By: CJ

© Crown copyright and database rights 2022 Ordnance Survey 0100031673