




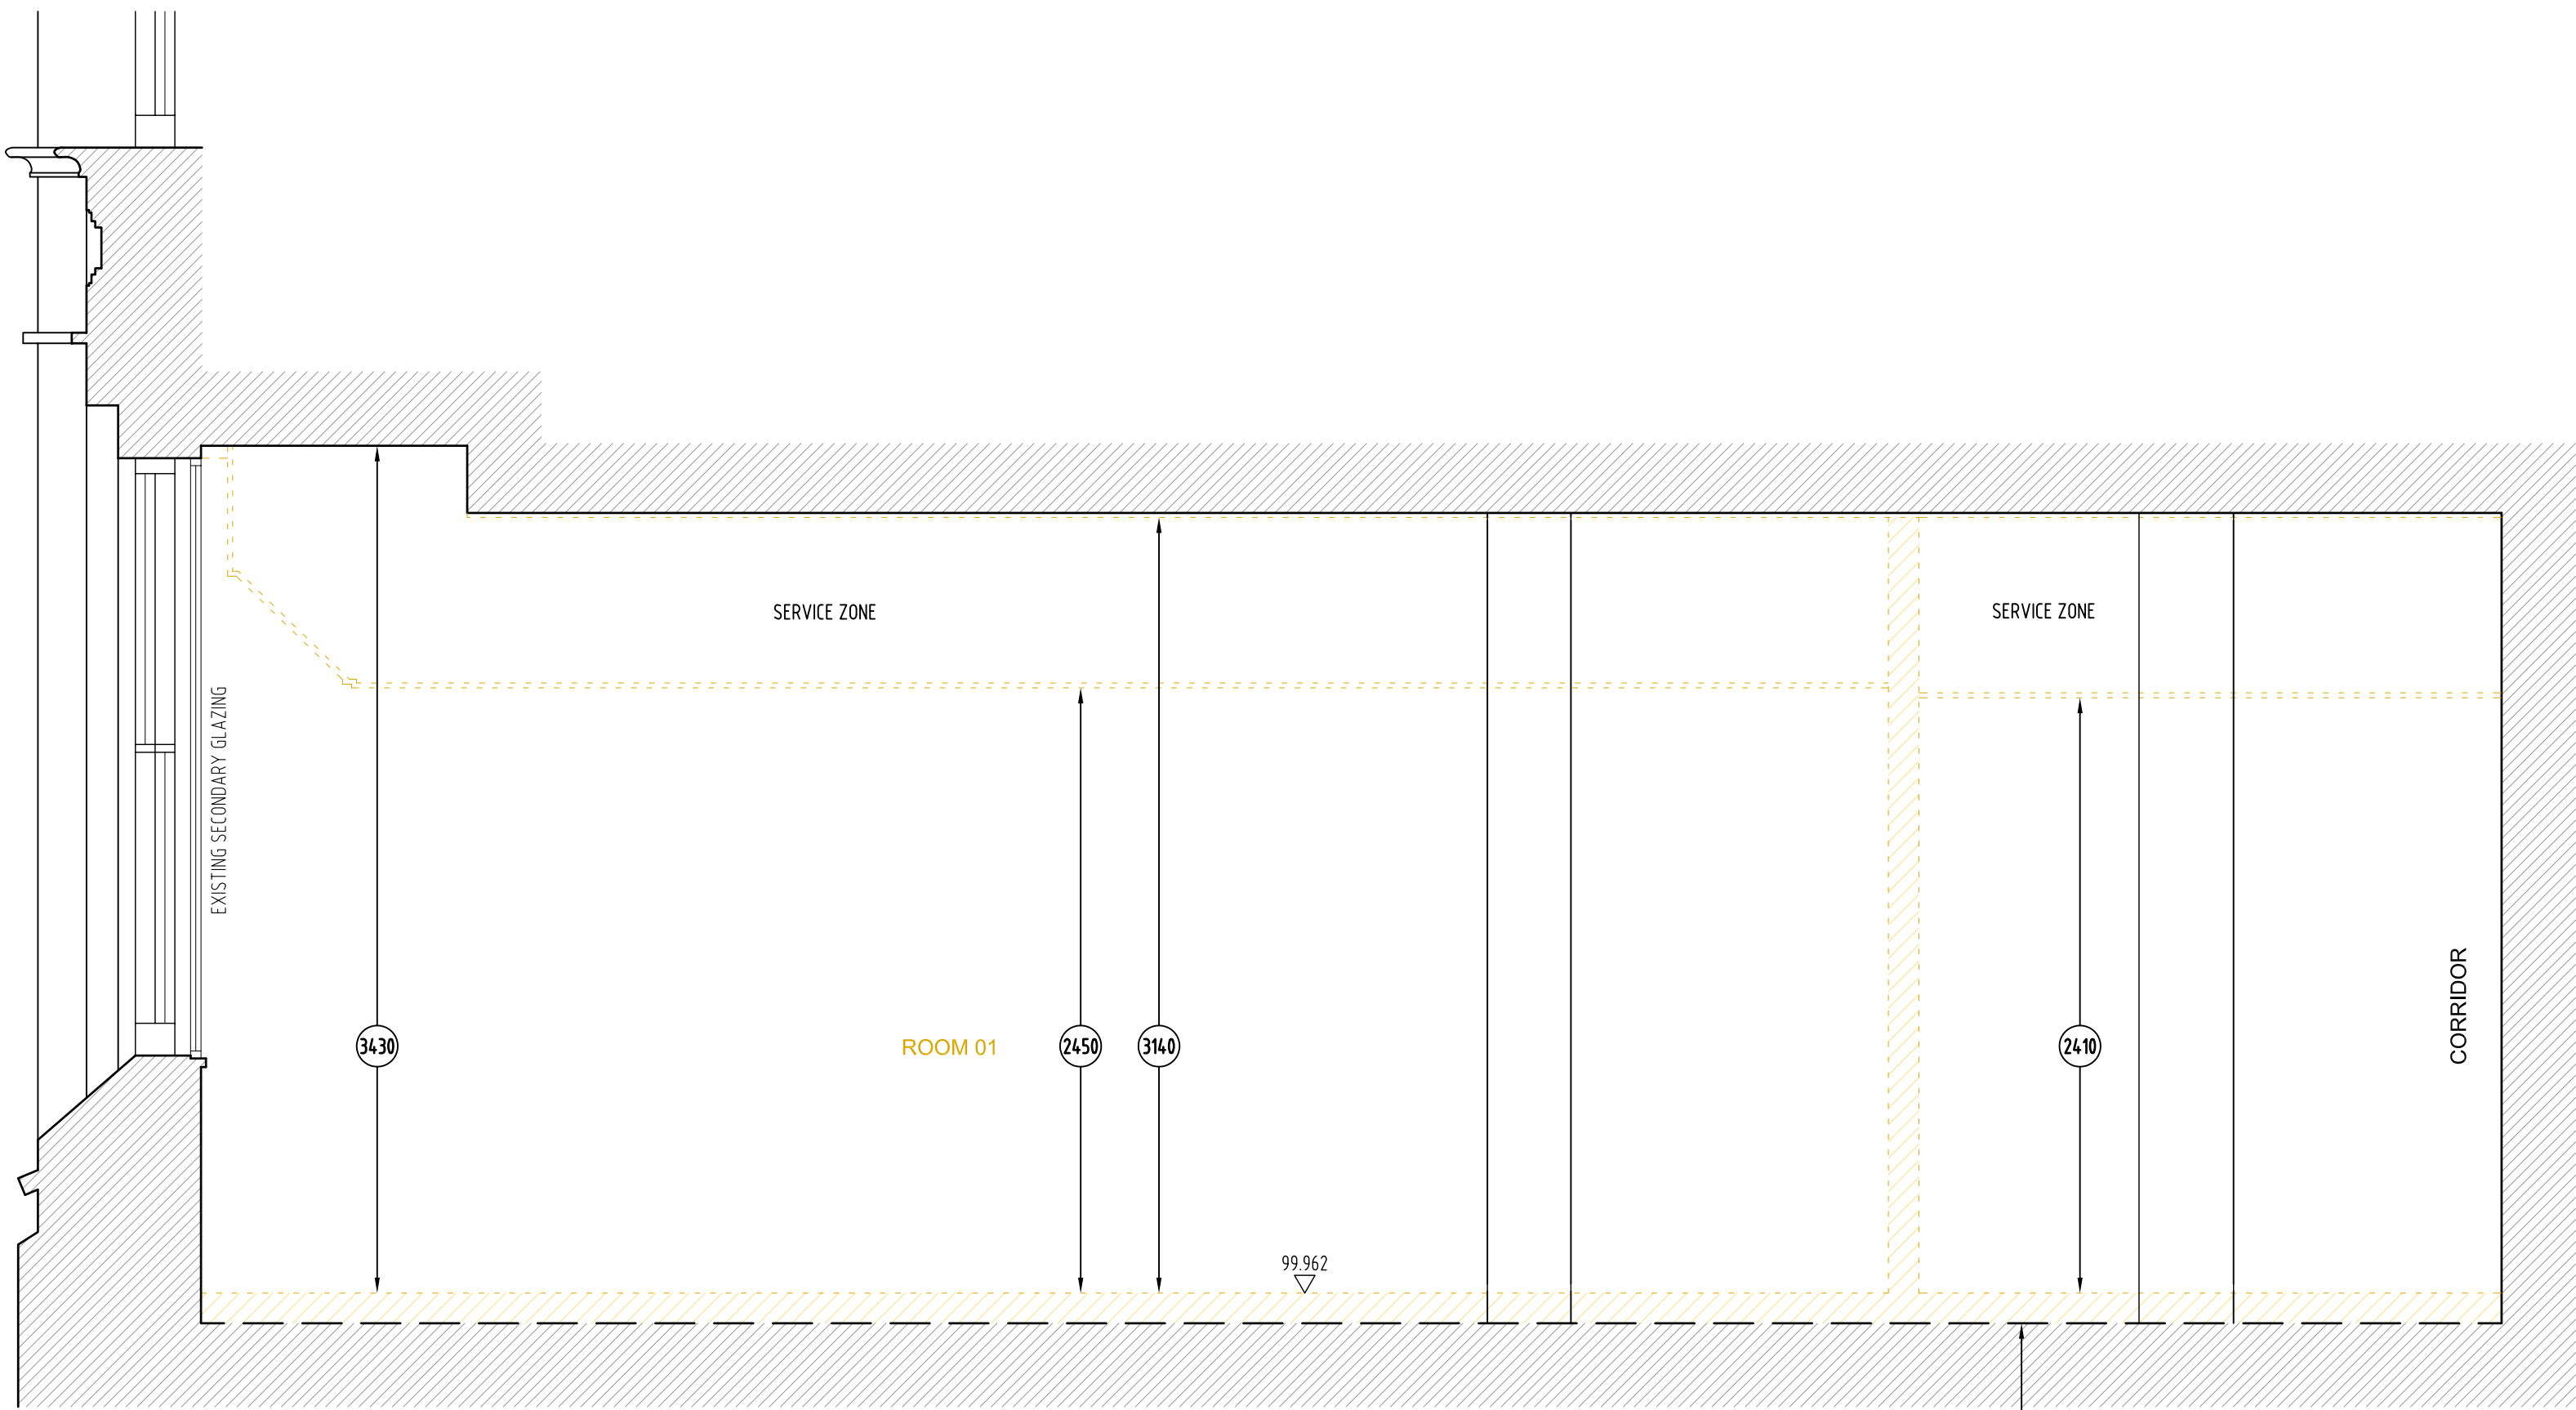

C DEMO SECTION
SCALE 1:25

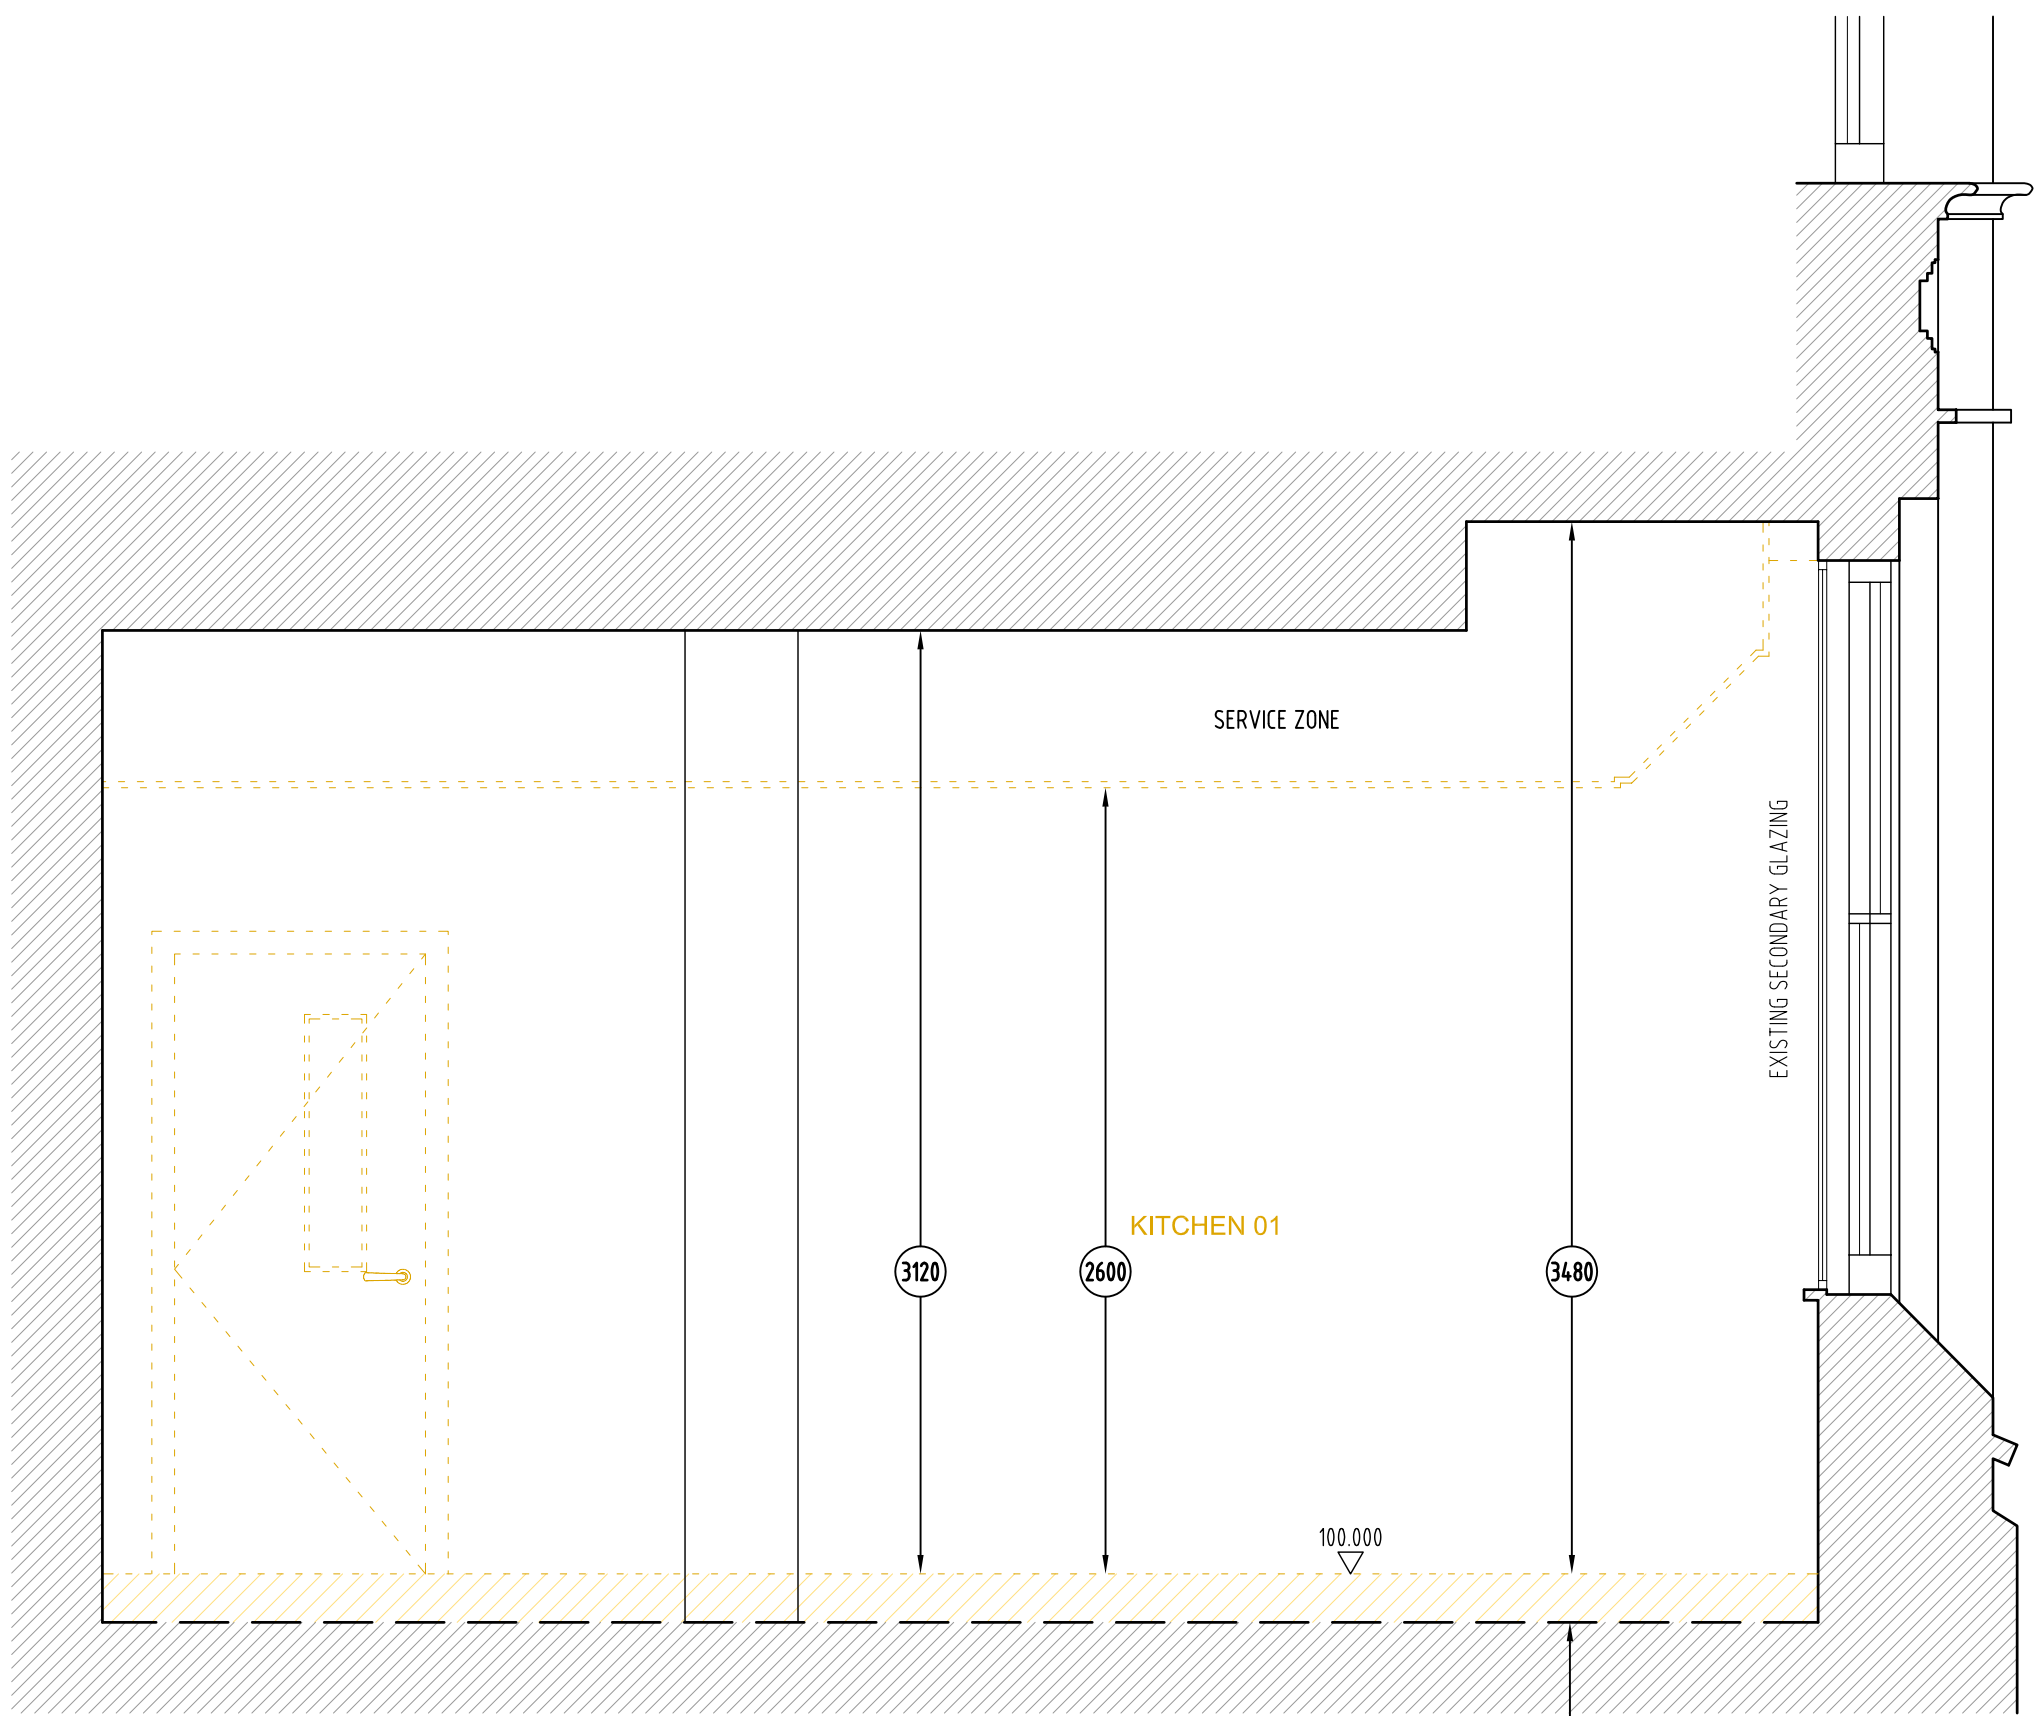

D DEMO SECTION
SCALE 1:25

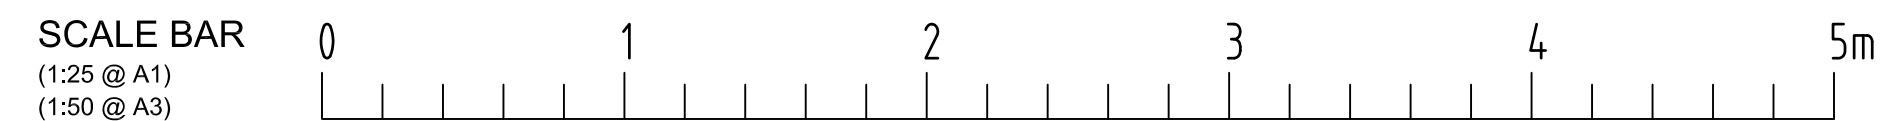

NOTES

1. GENERAL:
- DO NOT SCALE FROM THIS DRAWING. CHECK ALL DIMENSIONS AND CONDITIONS ON SITE.
 - ALL WORKS TO BE CARRIED OUT IN ACCORDANCE WITH CURRENT HEALTH & SAFETY (INCLUDING CDM) REGULATIONS. ALL WORKS TO COMPLY WITH CURRENT BRITISH STANDARDS, CODES OF PRACTICE, BUILDING REGULATIONS AND APPROPRIATE EUROPEAN STANDARDS.
 - ALL STRUCTURAL WORK IS TO BE CARRIED OUT IN ACCORDANCE WITH THE STRUCTURAL ENGINEER'S DETAILS AND CALCULATIONS.
 - PRECISE POSITIONS OF ALL FIXTURES AND FITTINGS IS SUBJECT TO CONFIRMATION ON SITE.
 - THIS DRAWING IS PRODUCED FOR PLANNING APPLICATION ONLY AND SHOULD NOT BE USED FOR ANY OTHER PURPOSES.

LEGEND (DEMO):

	DENOTES ORIGINAL EXISTING WALL
	DENOTES NON-ORIGINAL EXISTING WALL
	DENOTES ENABLING/DEMOLITION WORKS ALREADY COMPLETED
	DENOTES DEMOLITION WORKS

NOTE: ALL CEILINGS AND WALLS HAVE BEEN DETERMINED BY NON-INTRUSIVE VISUAL INSPECTION.

REV	DATE	DESCRIPTION	BY
DRG	STATUS	PLANNING	
DRAWN	BY	ISP DRAWING SOLUTIONS	
JOB	TITLE	YORKSHIRE BUILDING SOCIETY 17 PICCADILLY, MANCHESTER	
DRG	TITLE	SCHEME D – DEMOLITION WORKS SECTIONS C–C & D–D	
JOB NO	DRG NO	REV	SCALE
1192	D.4133	/	1:25 @ A1 1:50 @ A3
DRN	DATE	IP	06/2022