


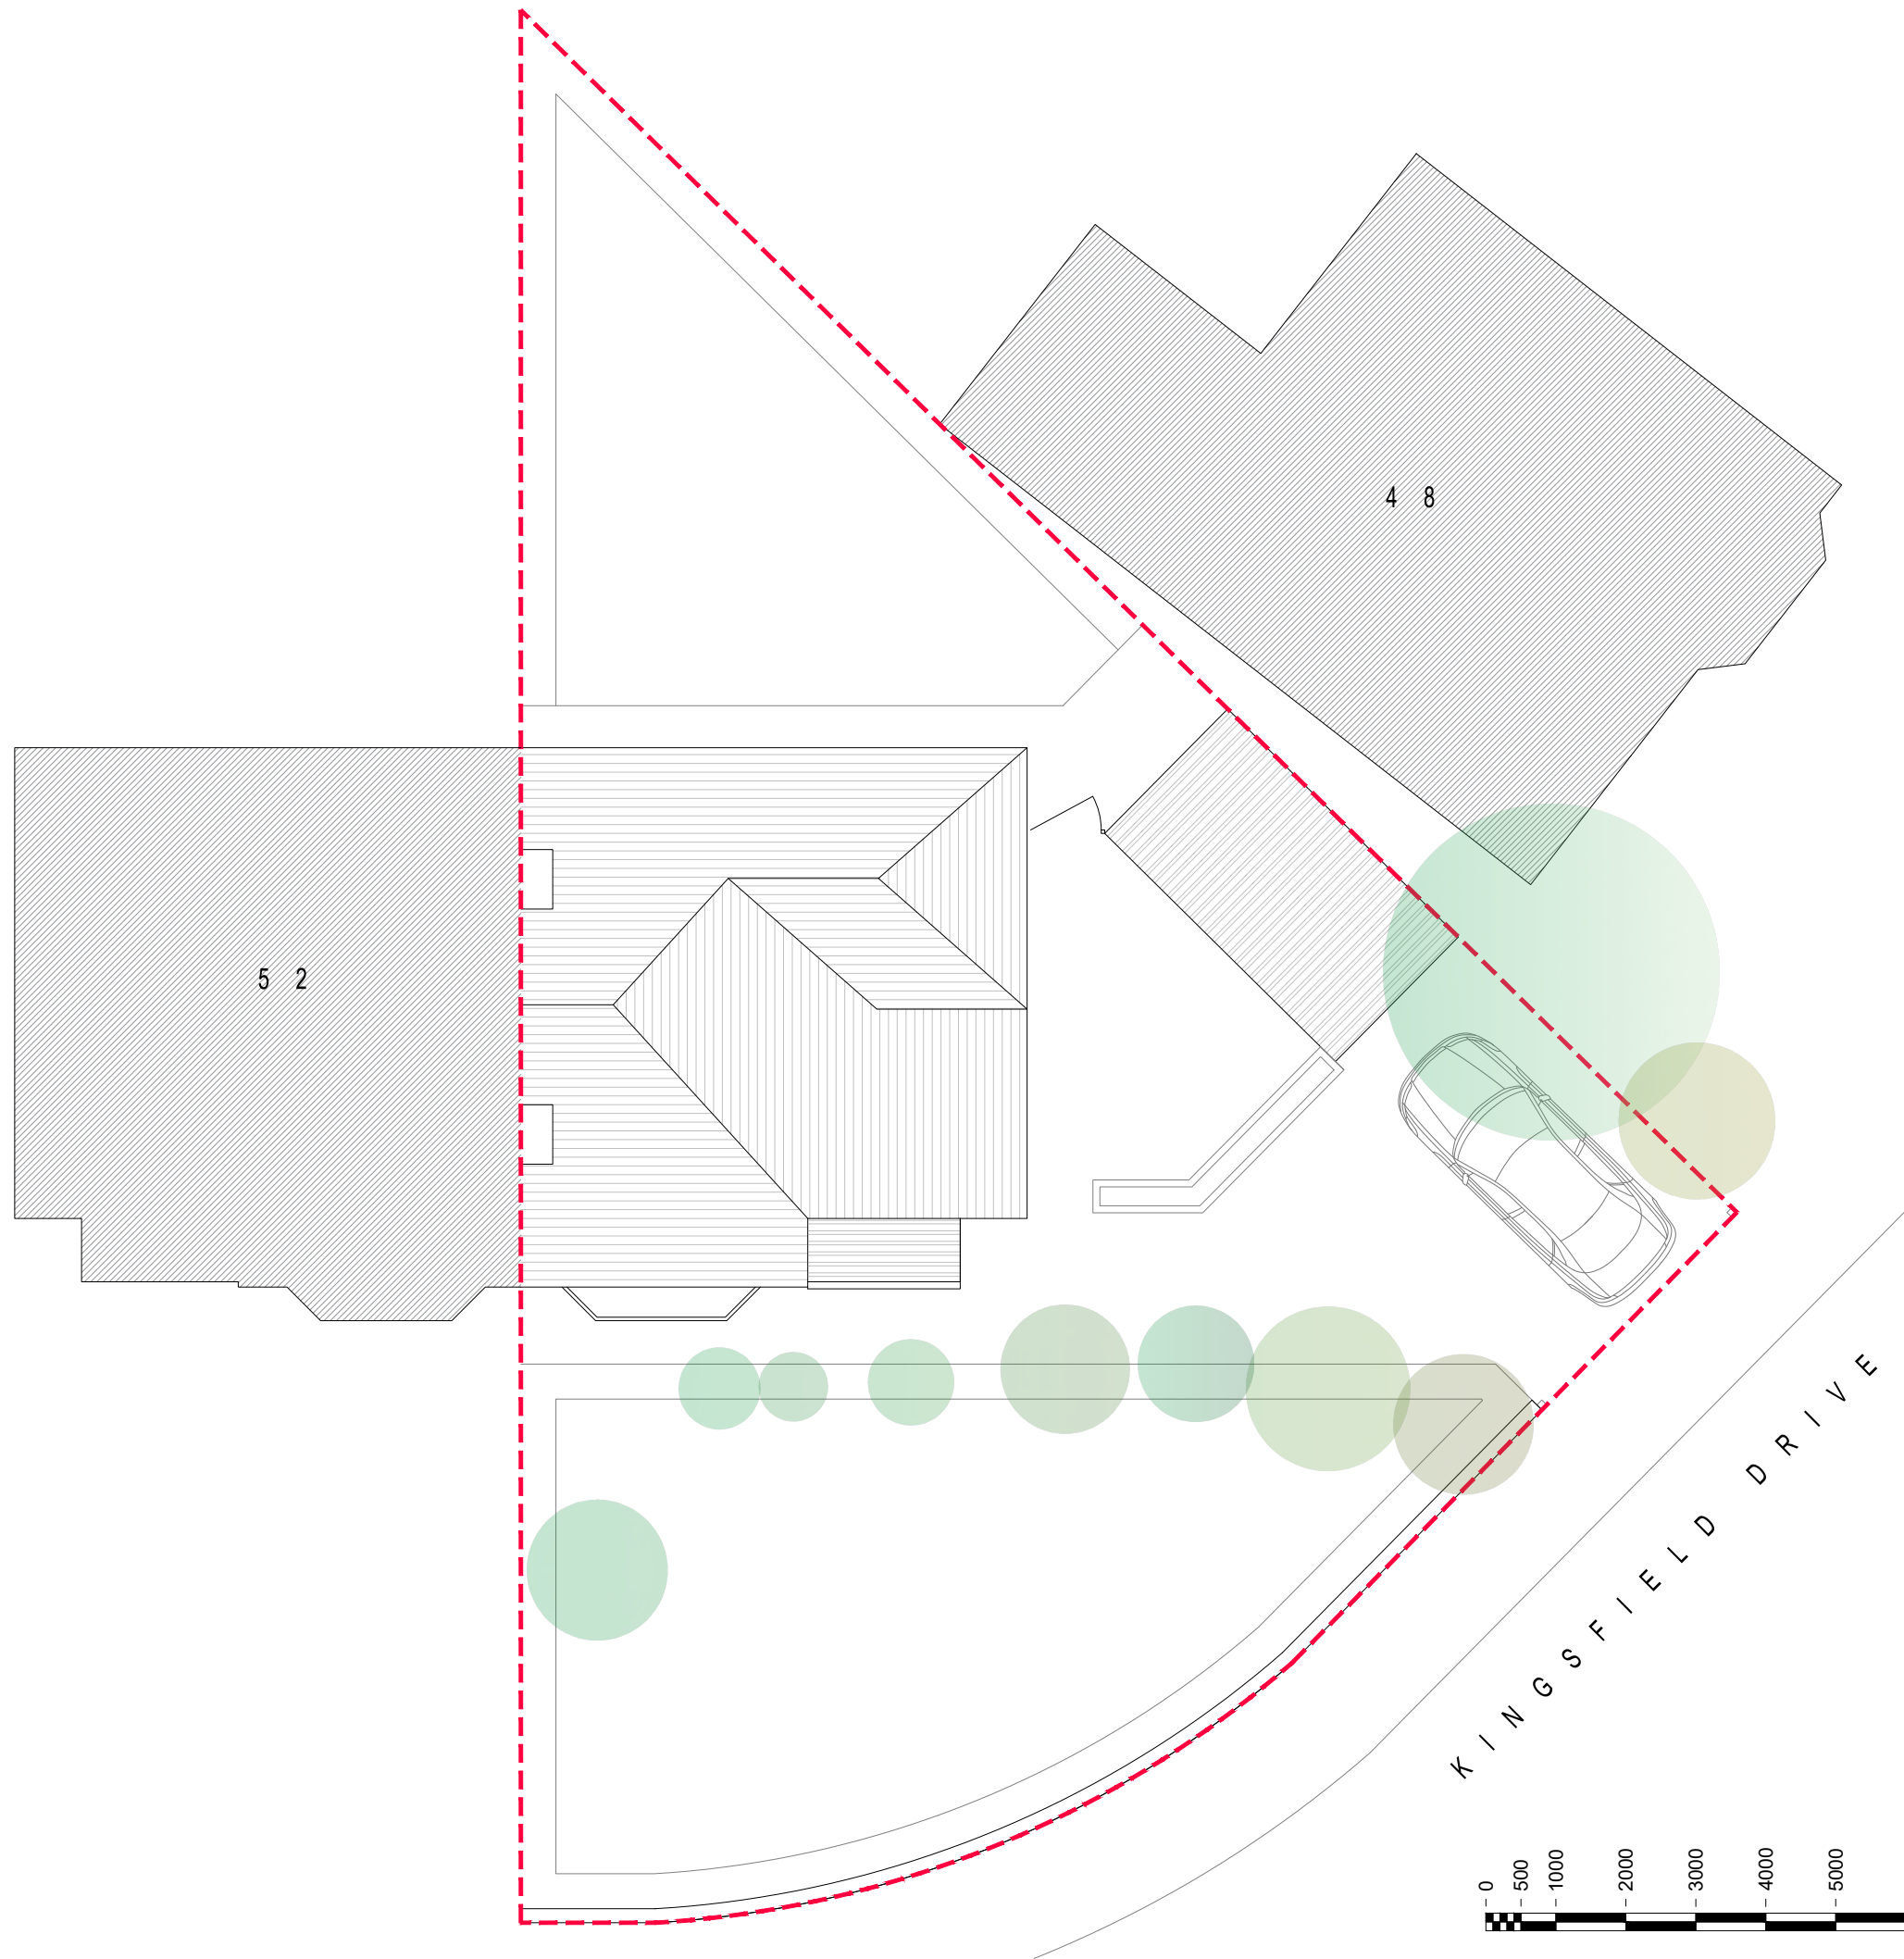

Project.

50 Kingsfield Drive,

Didsbury, M20 6HX

Scale.

1:100 @ A3

Title.

Existing  
Roof plan

Drwg No.

004



1:100 Scale Bar