


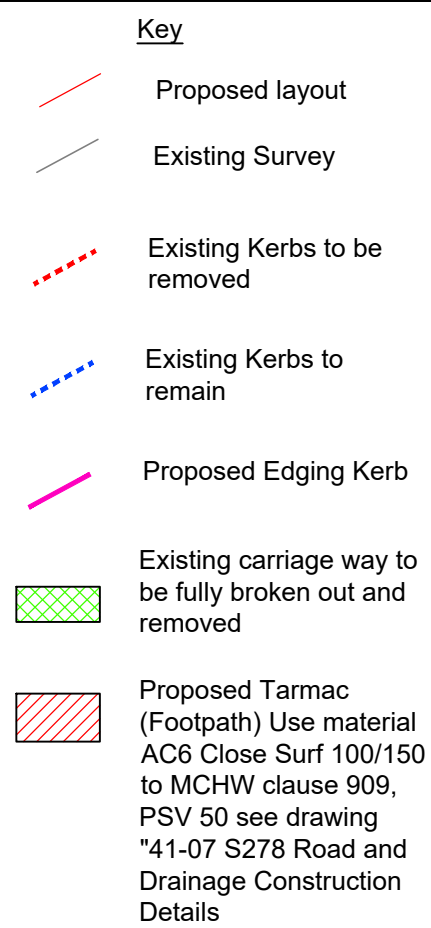

Abnormal or unusual residual risks associated with the design outcomes shown on this drawing are:-

RSK LDE LTD has followed its Design Risk Management process for Hazard Elimination and Risk reduction in developing the designs shown on this drawing.
Abnormal or unusual residual risks may be shown above where it is considered that such risk may not normally be expected by competent persons engaged on work of this nature or type.

P7	06.06.23	Updated to suit S38 comments received 19.05.23	LGS	MAR	
P6	18.05.23	Updated to suit S38 comments received 16.05.23	LGS	MAR	
P5	09.05.23	Updated to suit S38 comments received 24.04.23	LGS	MAR	
Rev.	Date	Amendment	Drawn	Chkd.	Appd.

Tel: +44 (0) 1928 726006
Fax: +44 (0) 1928 725633
Email: ide@rsk.co.uk
Web: www.rsk.co.uk

Client **Miller Homes**

Northenden
Manchester

INFORMATION

S278 Site Clearance Holly Hey Drive

Drawn Date AP MAY'22	Checked Date	Approved Date
Scale 1:500	Orig Size A2	Dimensions m

rev.
P7

