


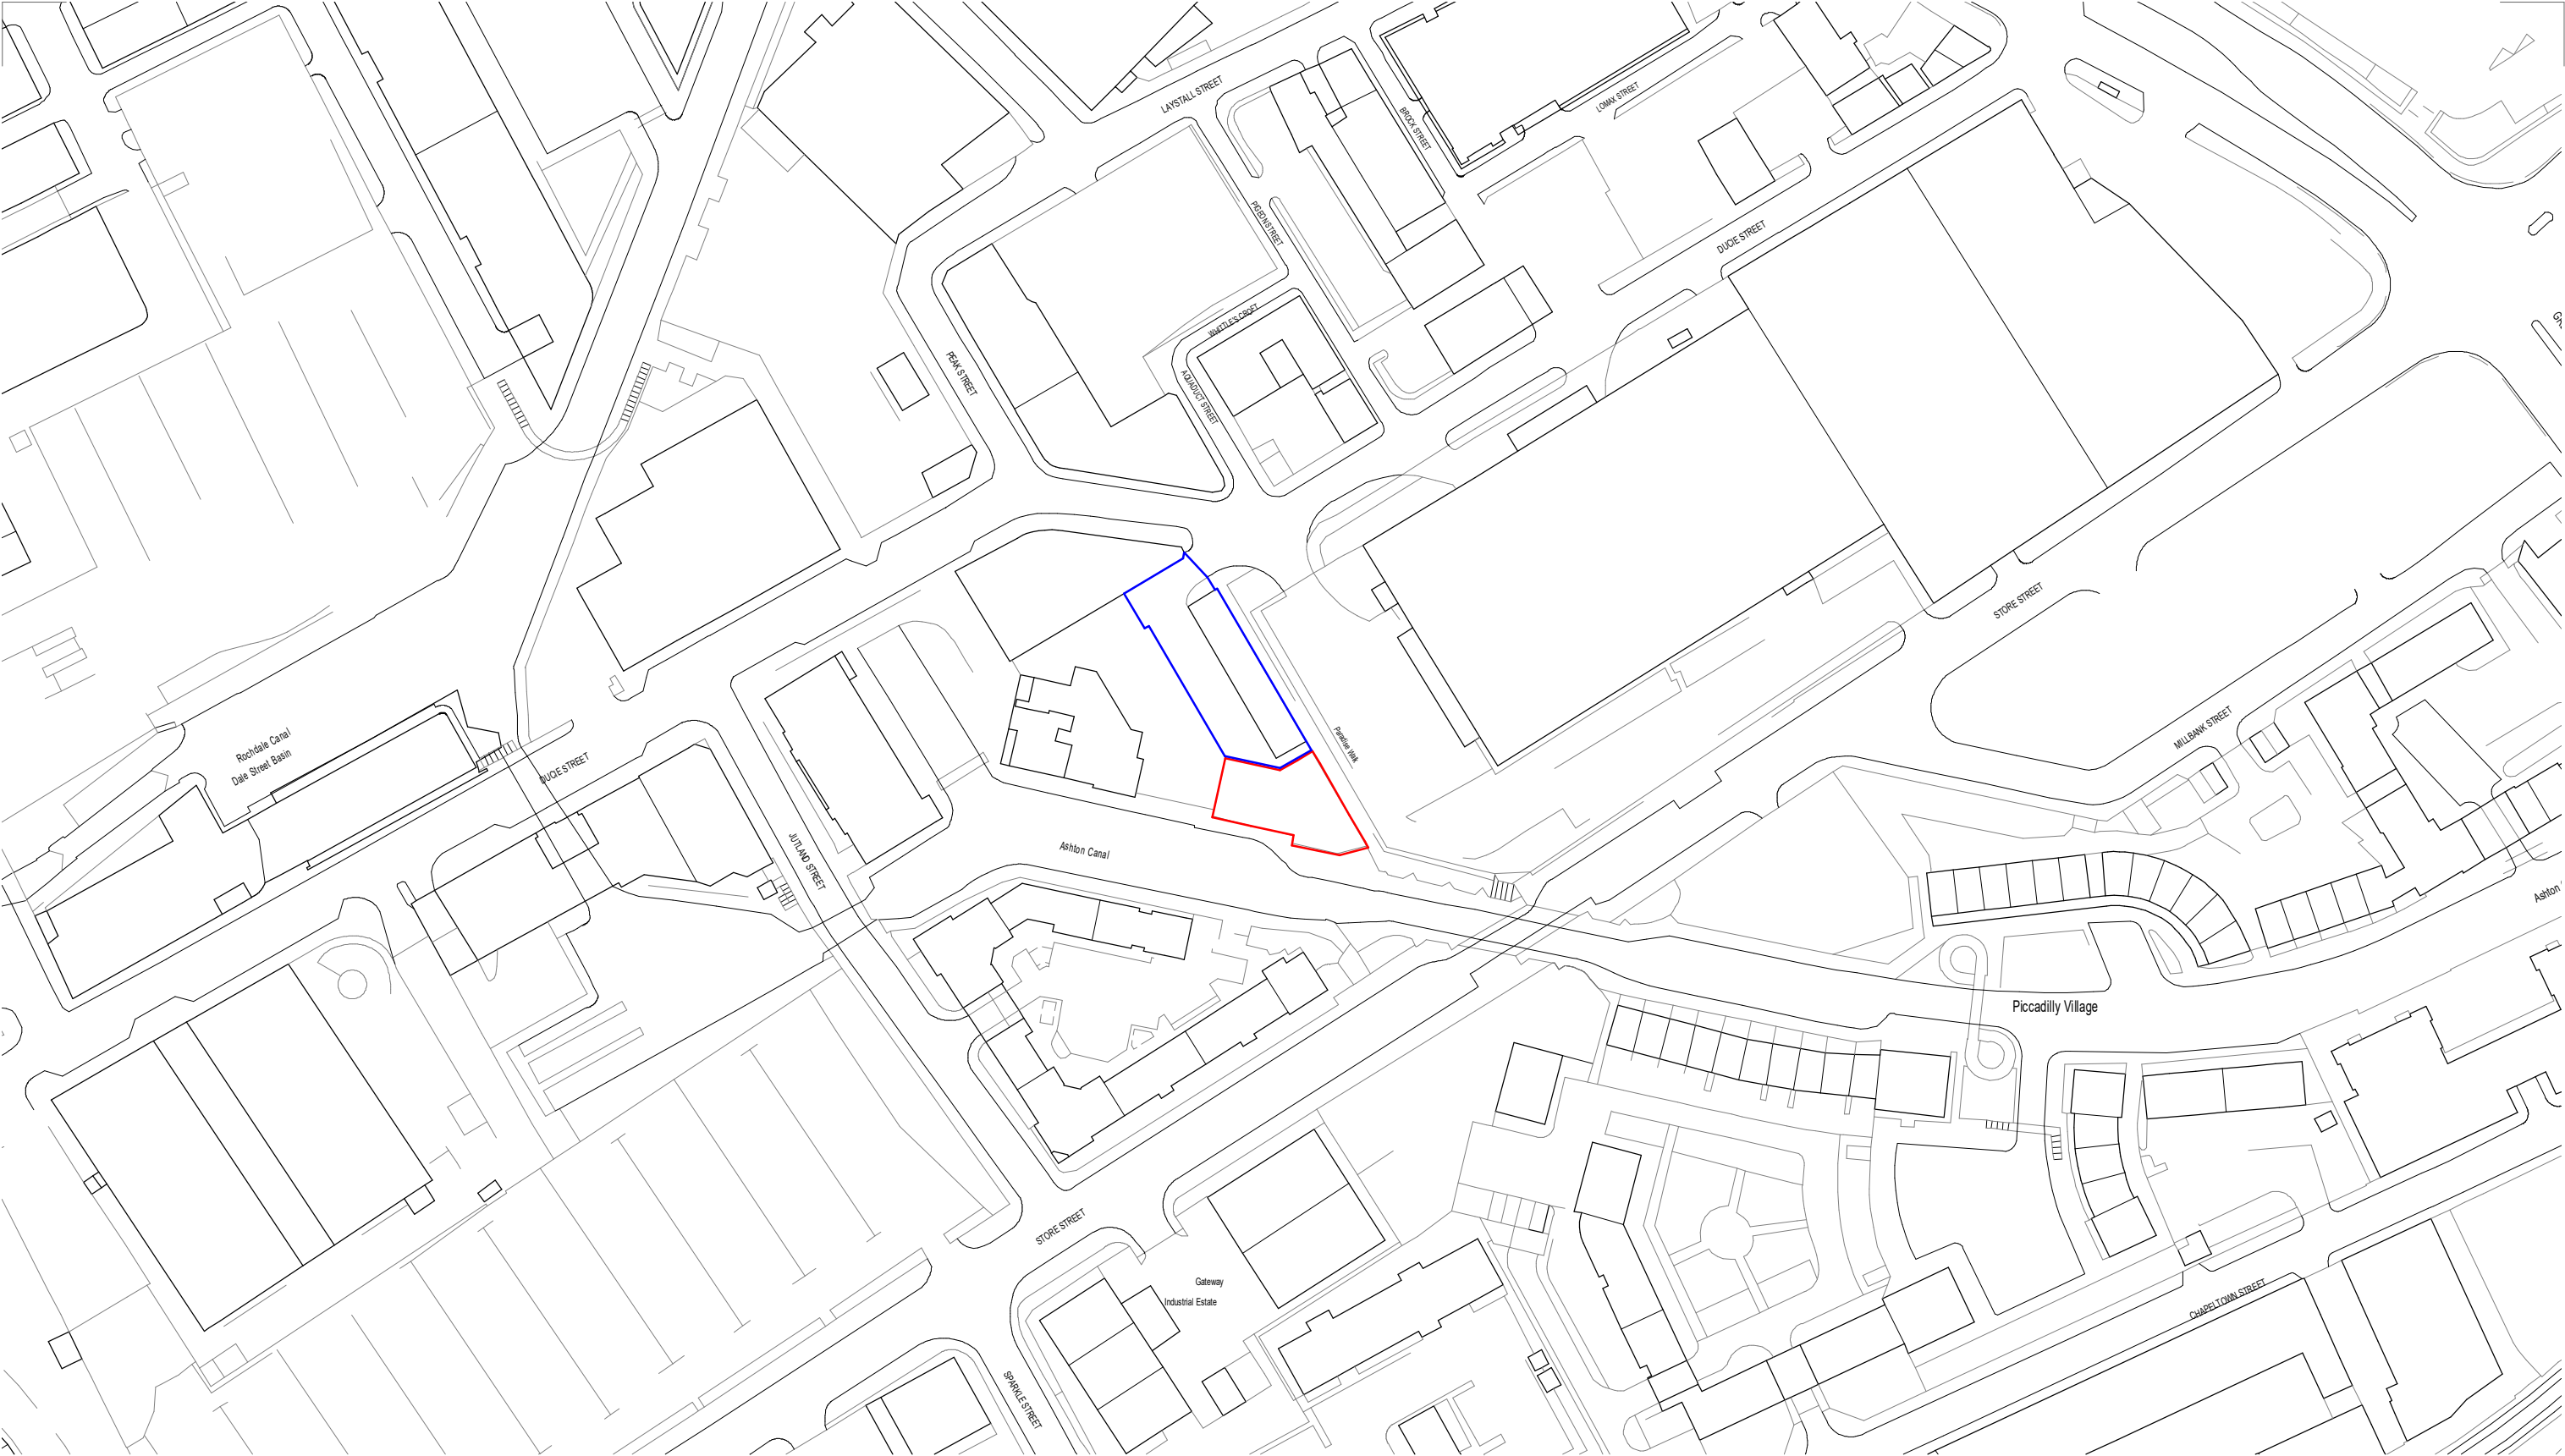

010.030.050.075.0m

NORTH

The copyright of this drawing is vested with Corstorphine + Wright Ltd and must not be copied or reproduced without the consent of the company.

P4	UPDATED FOLLOWING CLIENT REVIEW	25.11.21	FG	DTC
P3	PLANNING ISSUE	02.11.21	FG	DTC
P2	SITE BOUNDARY UPDATED FOLLOWING RECEIPT OF TITLE INFORMATION	15.10.21	FG	DTC
P1	DRAFT ISSUE	01.09.21	FG	DTC
Rev.	Description	Date	Drawn	Chk.

Client
Victor (M1) Limited

Project
PARADISE MEWS,
MANCHESTER

Drawing Title
SITE LOCATION PLAN

Drawing Status
PLANNING

Manchester Studio
The Stables, Paradise Wharf, Ducie Street, Manchester, M1 2JN
0161 272 8100
corstorphine-wright.com

Drawing No.
20005-0300

Scale
1 : 1250

Date
08/31/21

Revision
P4