



GENERAL NOTES

1. ALL DIMENSIONS ARE IN MILLIMETRES UNLESS OTHERWISE STATED
2. ALL LEVELS ARE IN METRES UNLESS OTHERWISE STATED
3. DIMENSIONS ARE NOT TO BE SCALED FROM THE DRAWING
4. ALL WORK TO BE CARRIED OUT IN ACCORDANCE WITH THE CURRENT EDITION OF THE BUILDING REGULATIONS 1985 (INCLUDING AMENDMENTS) AND ALL RELEVANT BRITISH STANDARDS/CODES OF PRACTICE
5. CONTRACTOR IS RESPONSIBLE FOR THE CORRECT SETTING OUT OF THE WORKS ON SITE. ALL DIMENSIONS TO BE CHECKED PRIOR TO FABRICATION OF MATERIALS
6. THIS DRAWING IS TO BE READ IN CONJUNCTION WITH ALL RELEVANT DRAWINGS AND SPECIFICATIONS
7. THIS DRAWING SHALL NOT BE DUPLICATED WITHOUT THE EXPRESS WRITTEN PERMISSION OF BEECH DESIGN AND BUILD LIMITED

LOCATION

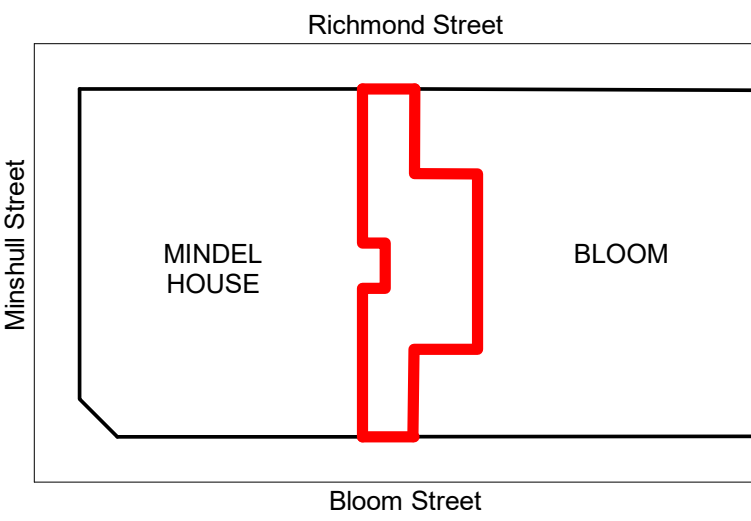


LEGEND

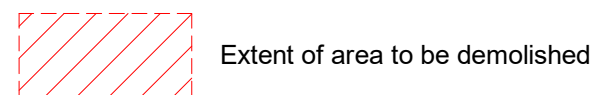


NOTES

Any areas disturbed by demolition are to be made good to match existing mortar and brickwork where possible.


All modern service ducts and Mechanical/Electrical equipment on the external elevations to be removed. Existing equipment not shown.

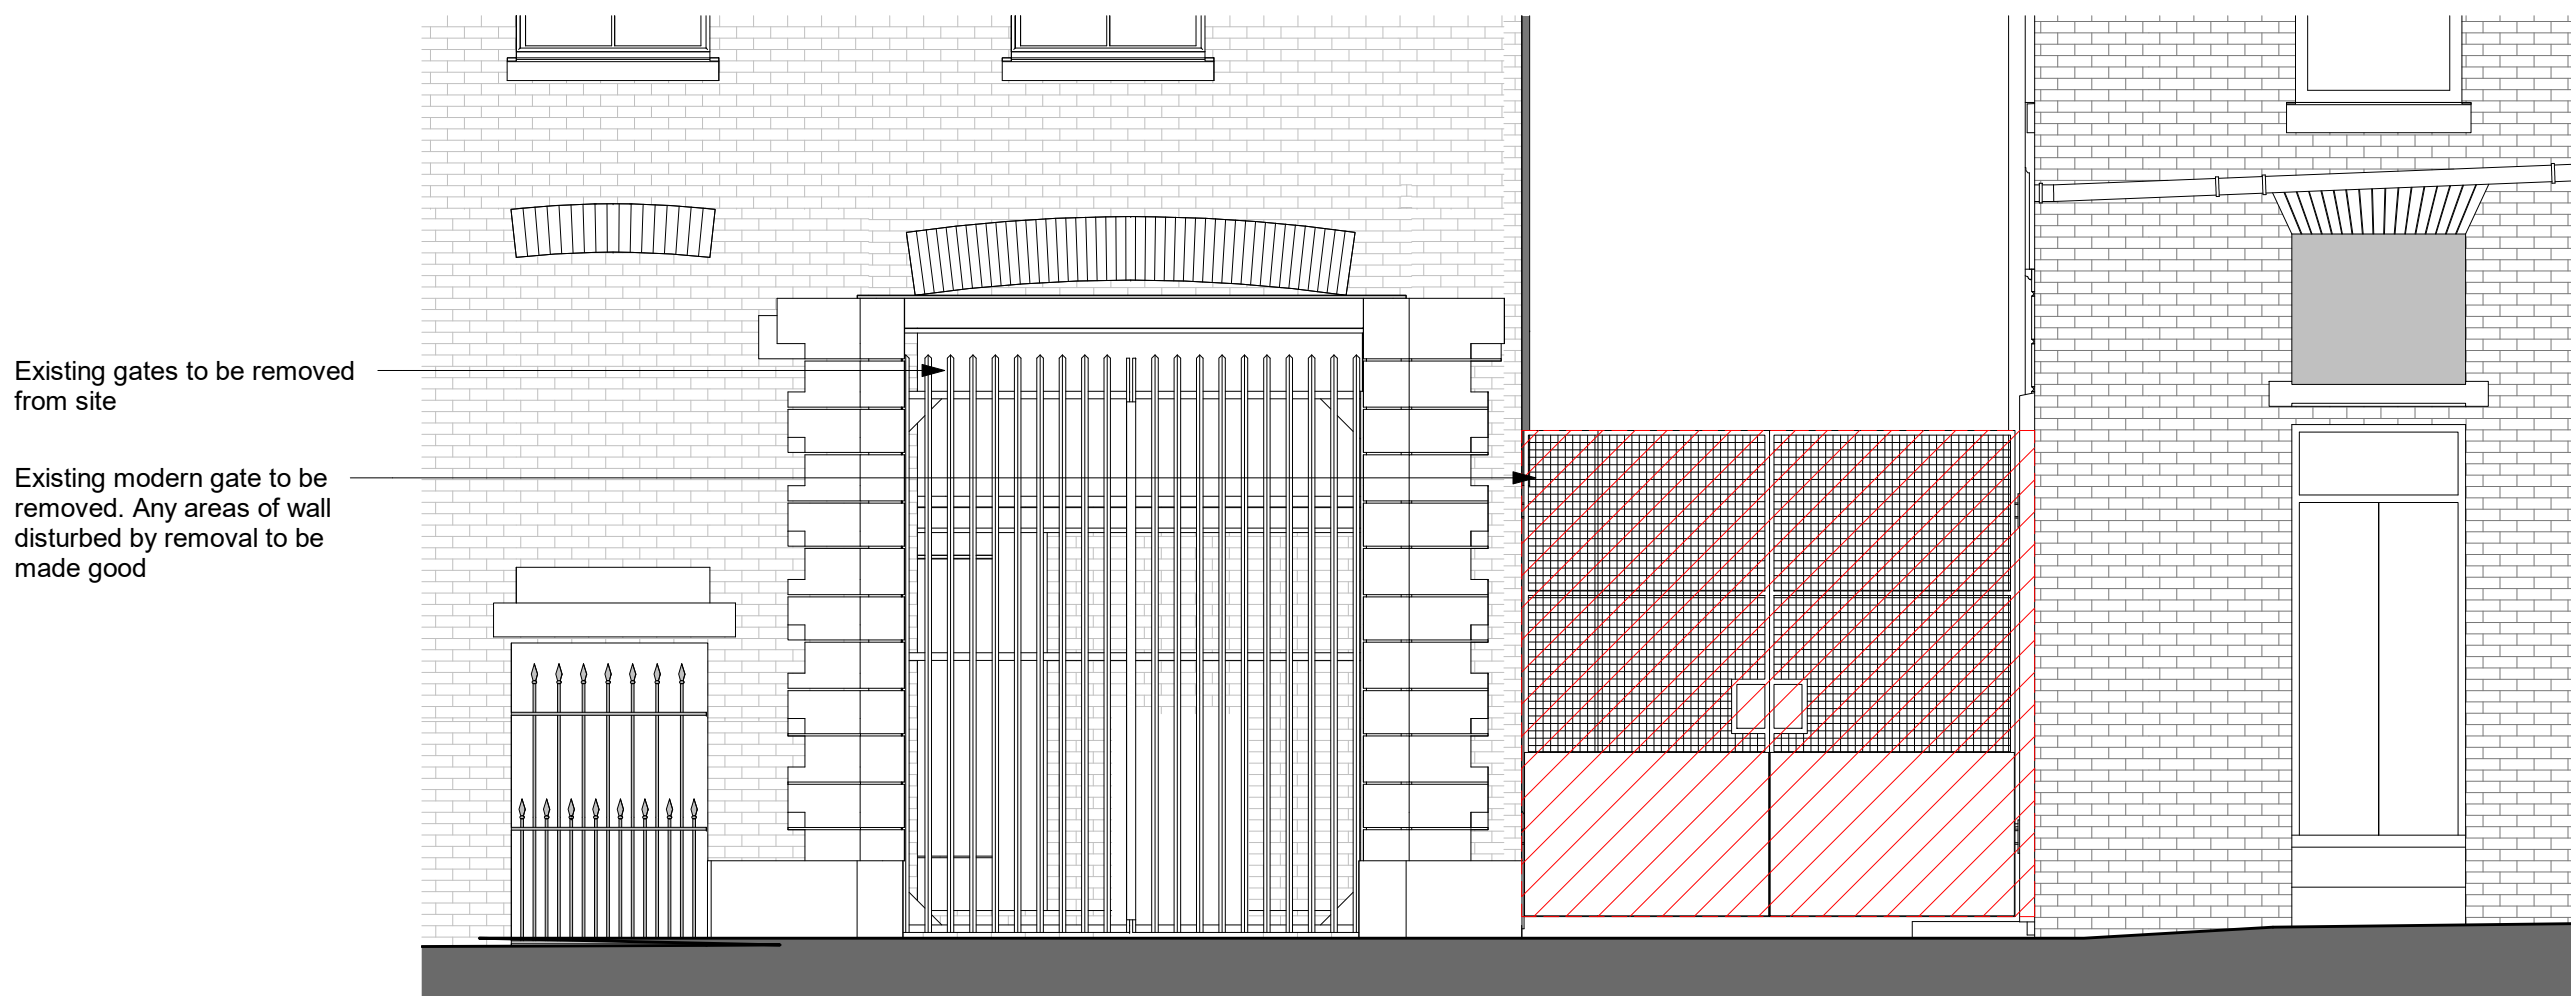


1 Planning Existing Richmond Street Elevation
1:50

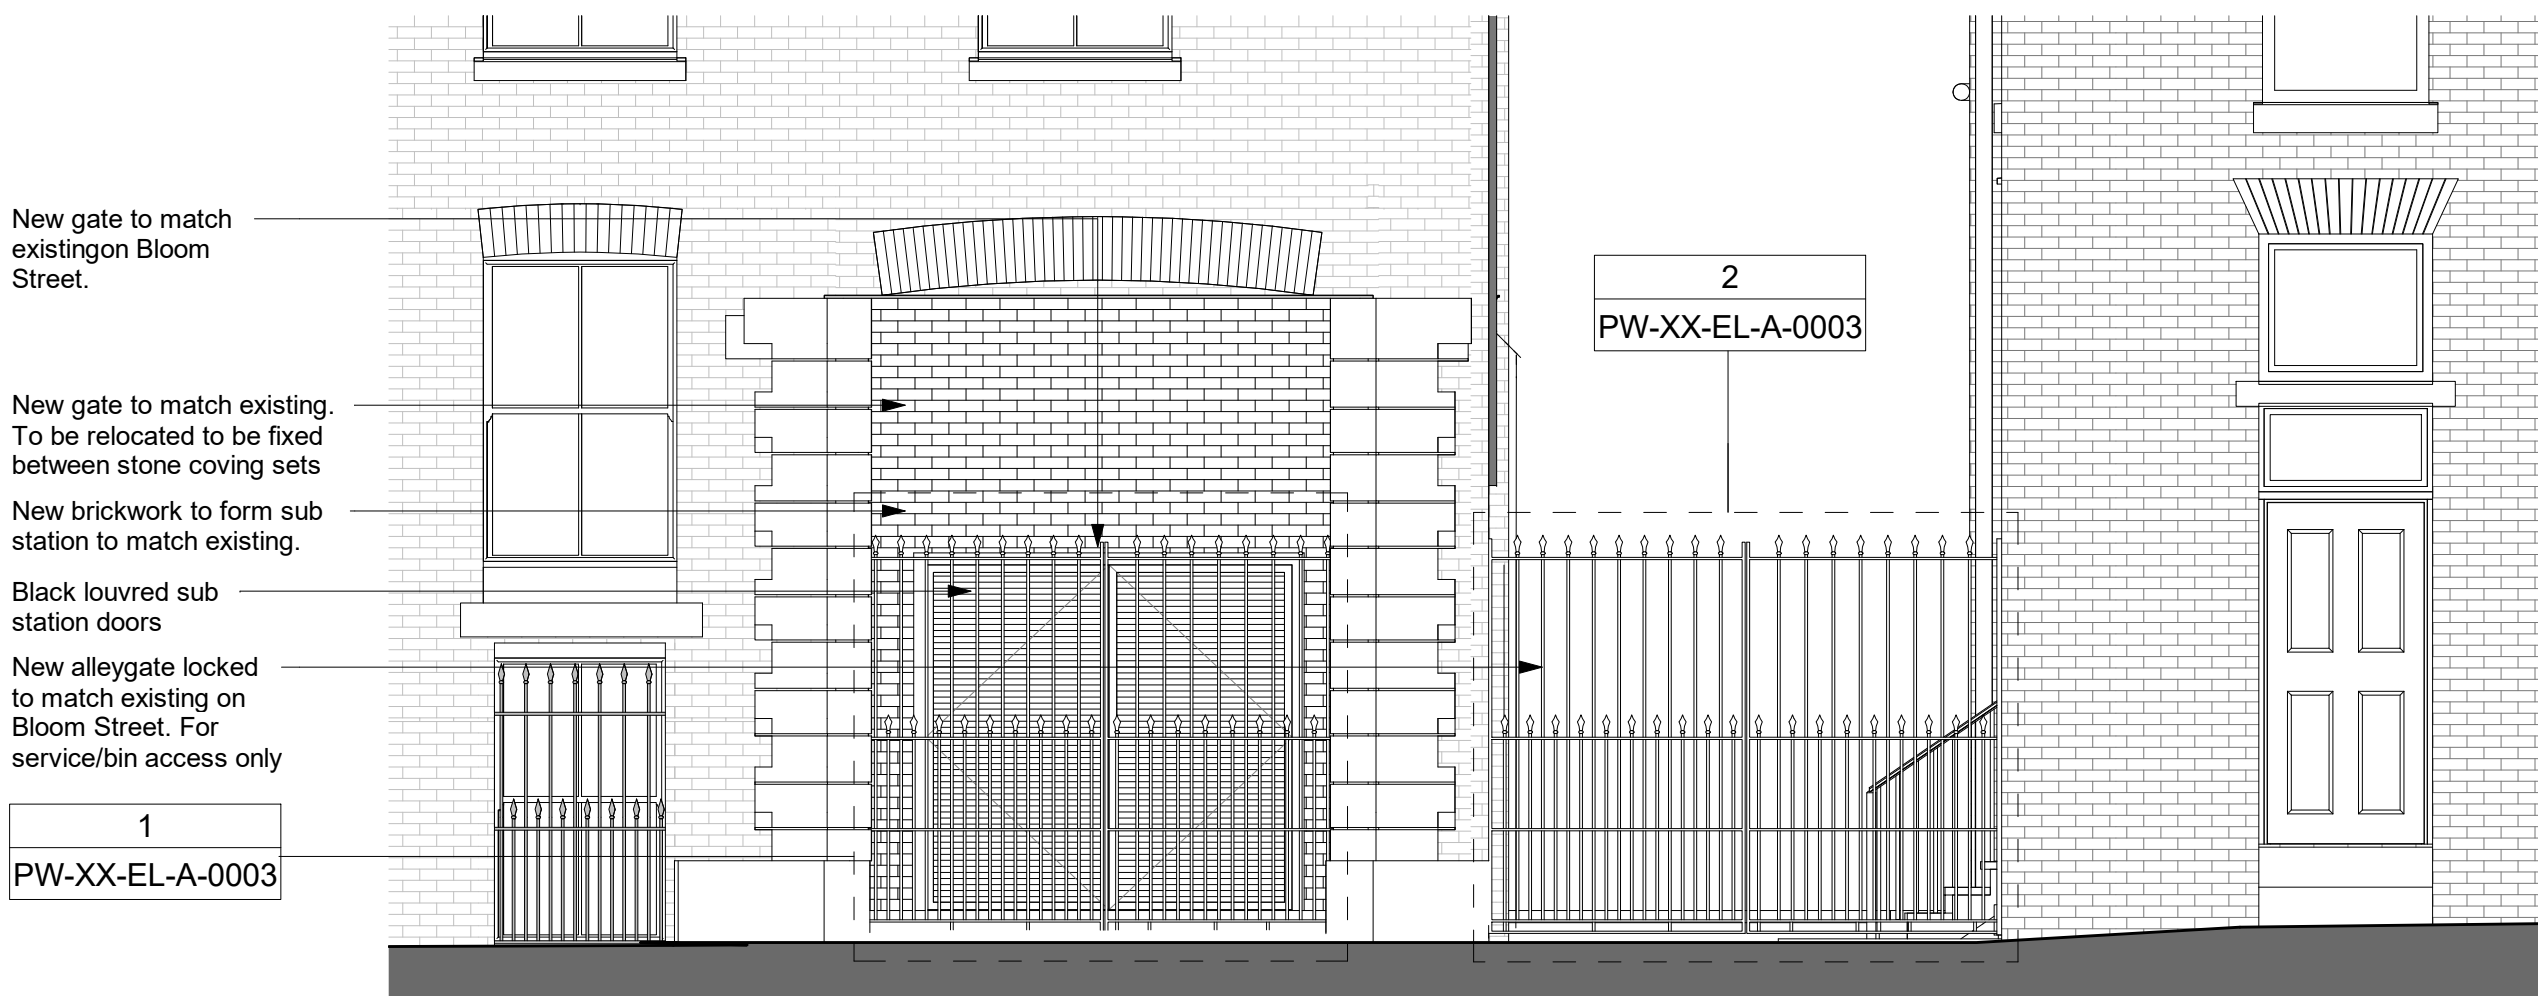

4 Planning Proposed Richmond Street Elevation
1:50

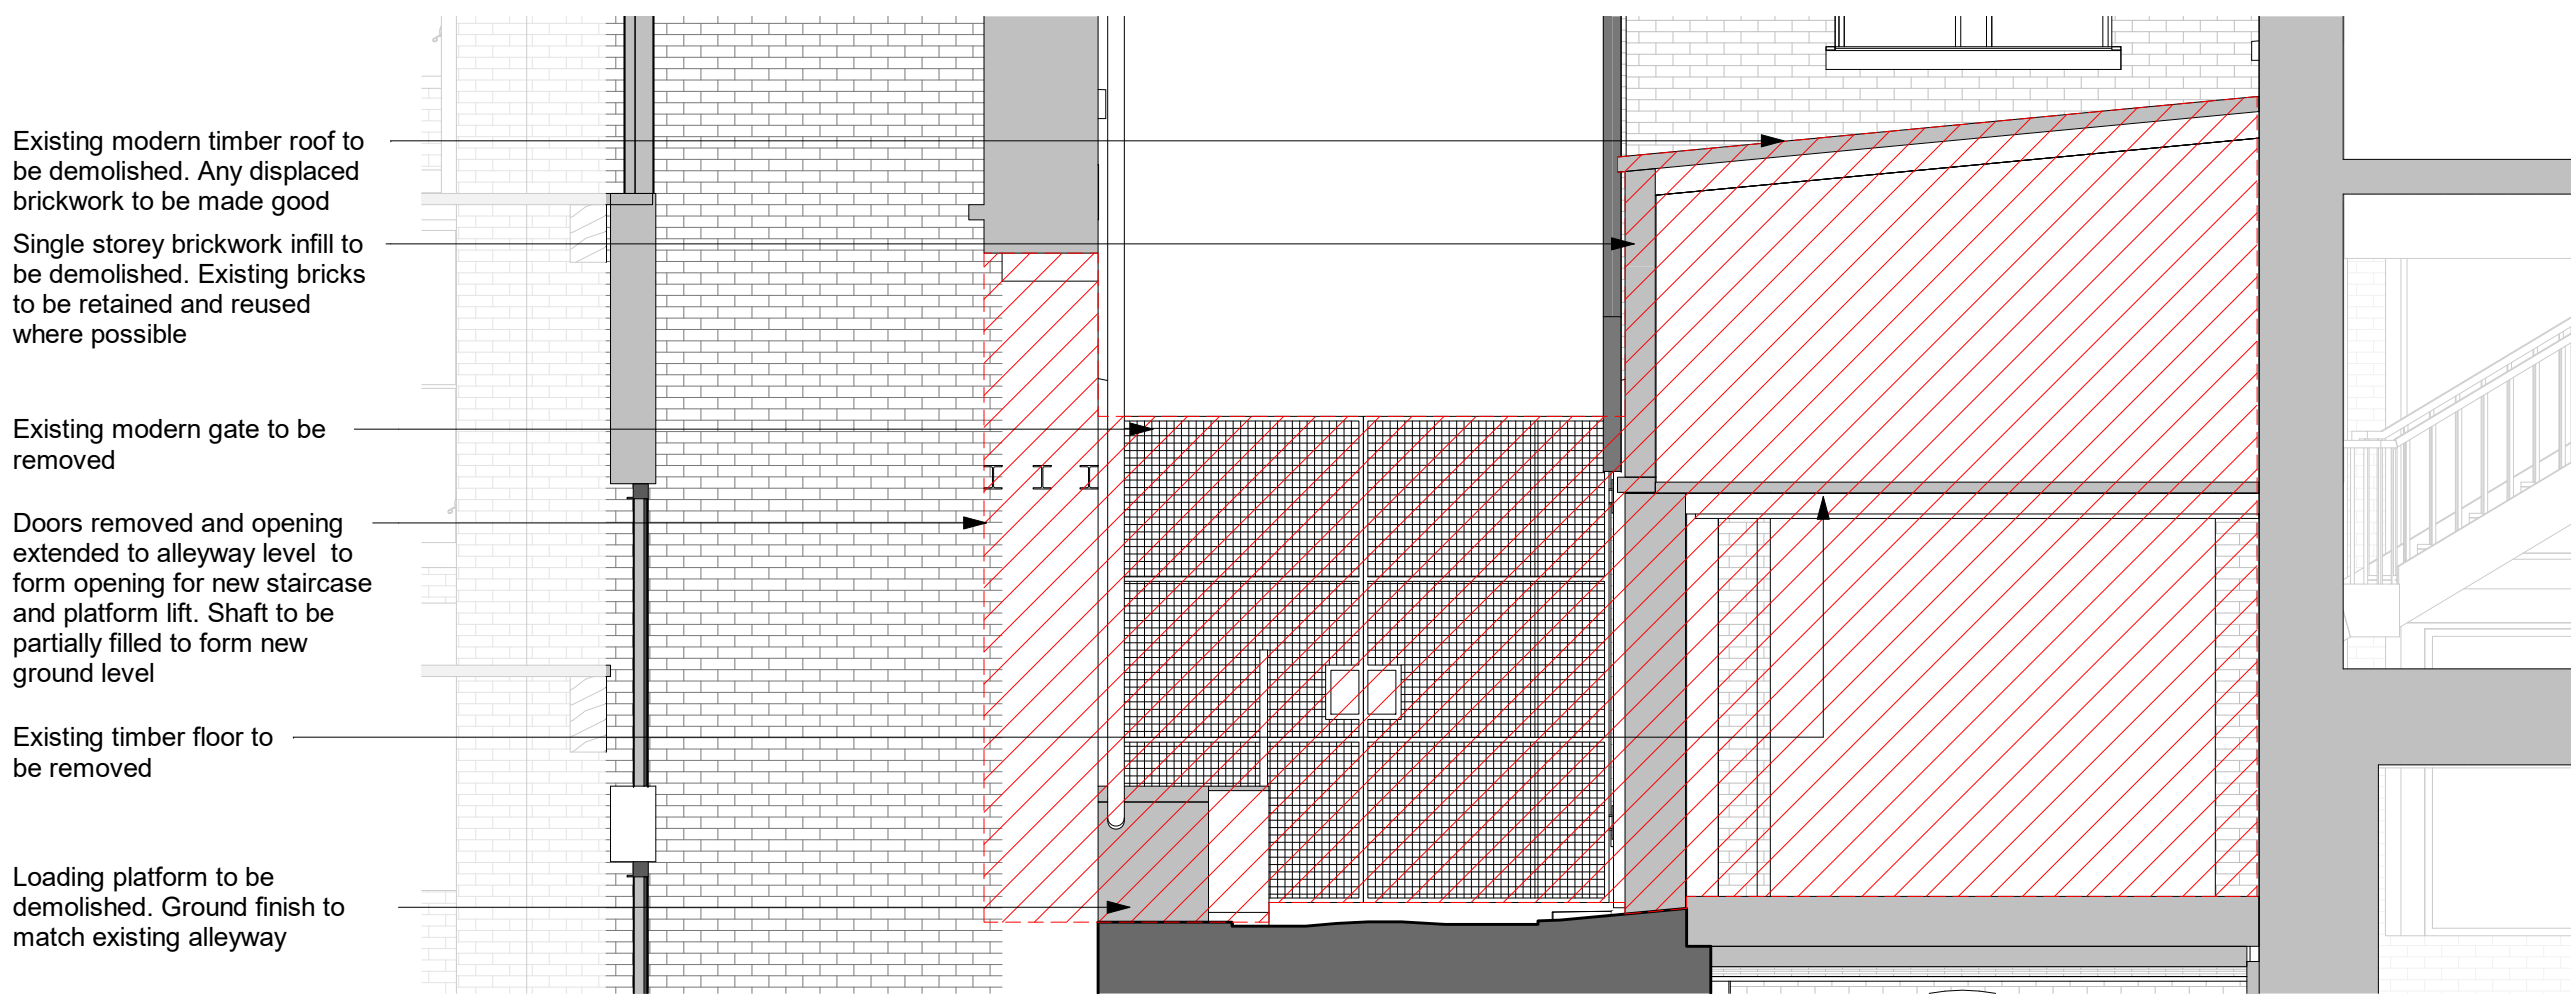

2 Planning Existing Alley Section
1:50

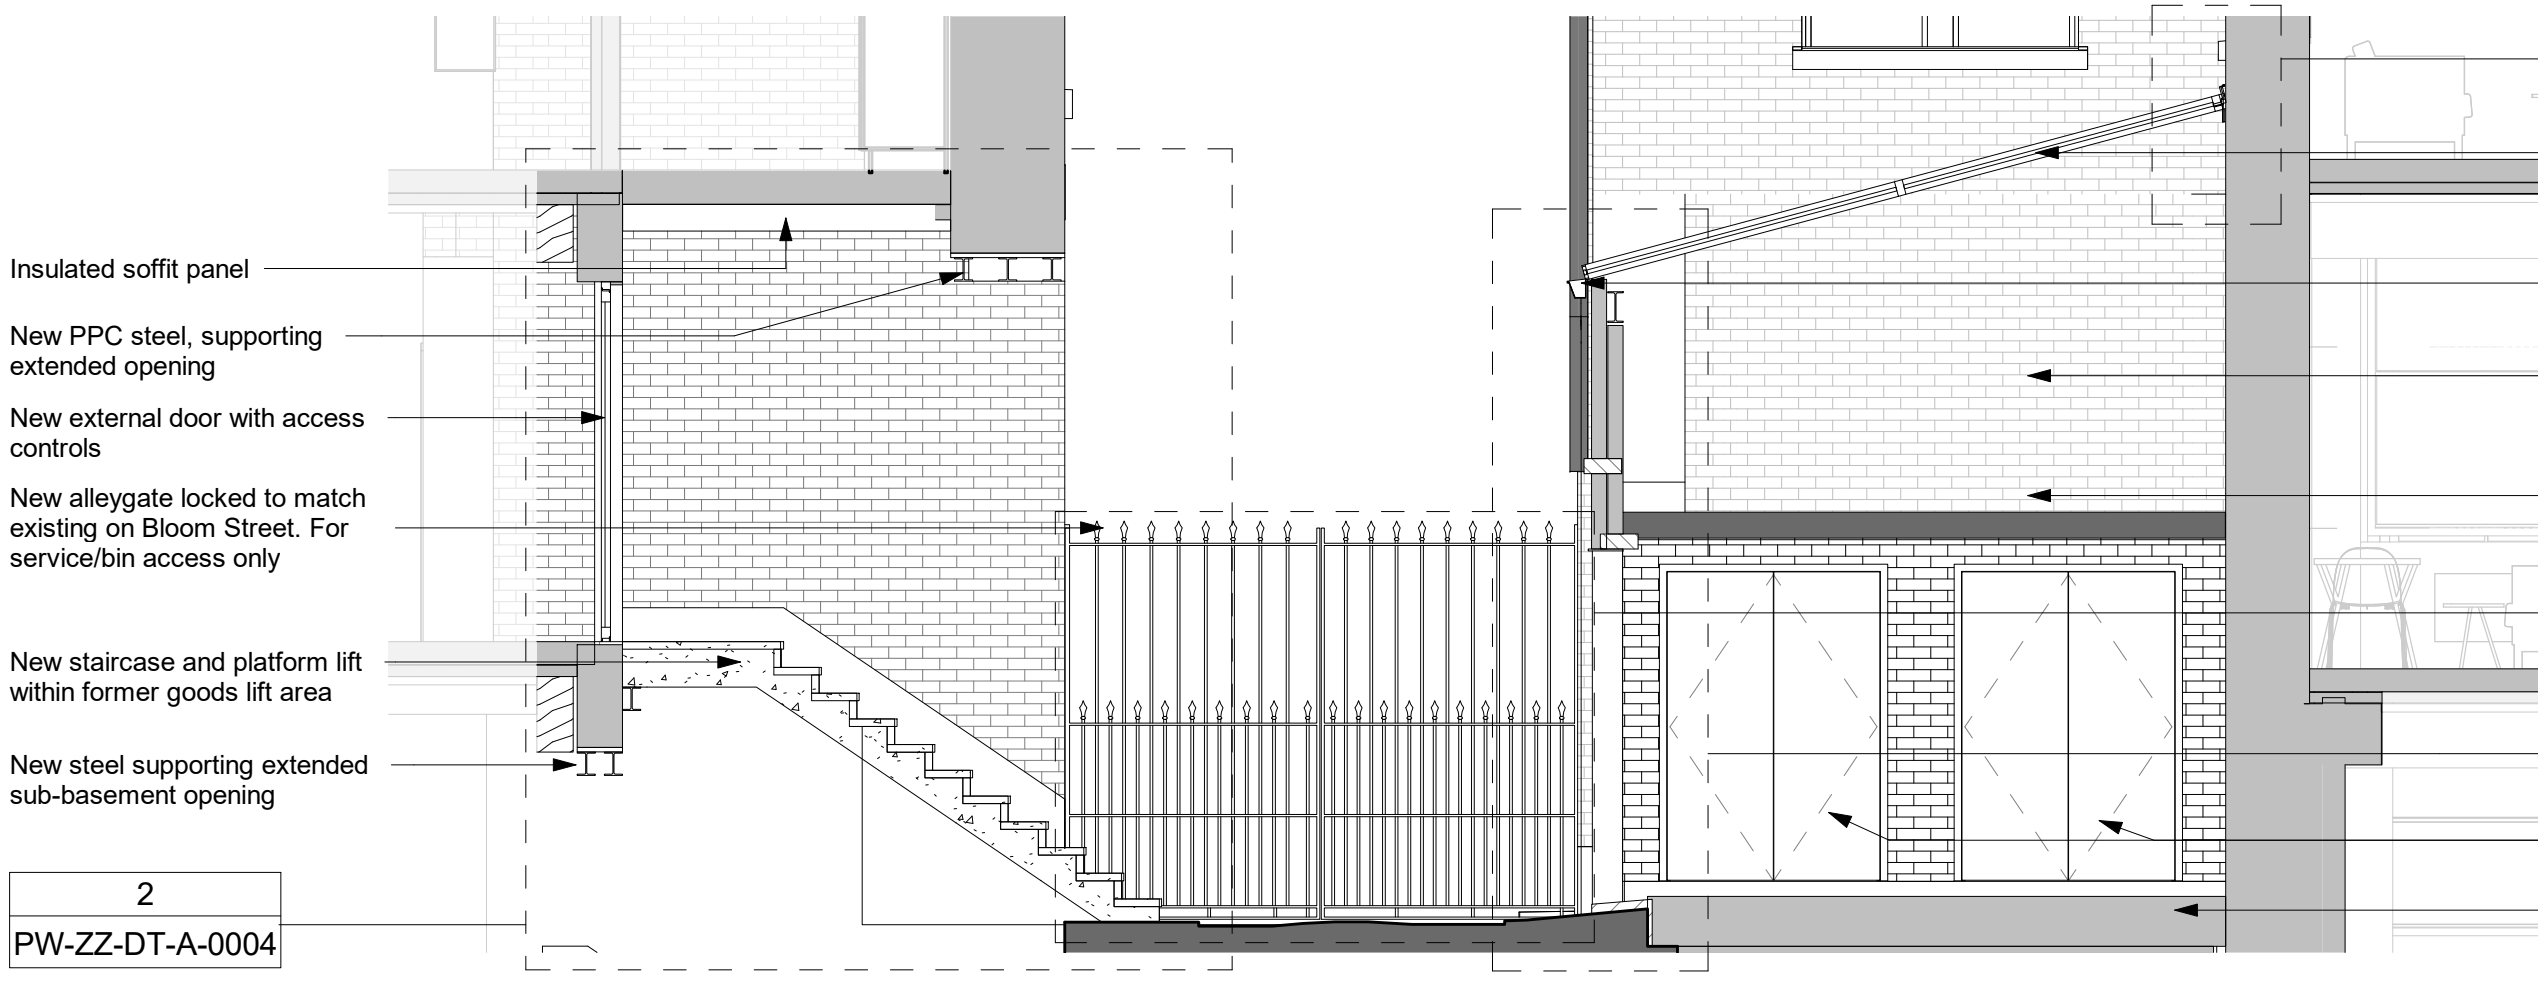

5 Planning Proposed Alley Section
1:50



3 Planning Existing Bloom Street Elevation
1:50



6 Planning Proposed Bloom Street Elevation
1:50

Opening to be infilled with new SSG PPC bronze aluminium framed curtain wall unit. New gates to be replica of Alley Gates permanently locked shut.

A ISSUED FOR APPROVAL NP 10.06.22

Rev Description By Date



PICCADILLY WAREHOUSE

PROJECT:

ALLEYWAY EXTERNAL
EX. & PR. ELEVATIONS
PICCADILLY WAREHOUSE

DRAWING TITLE:

APPROVAL

DRAWING STATUS:

DRAWING: JS

CHECKED: NP

SCALE @ A1:

As indicated

DATE:

OCT 21

061_PW-XX-EL-A-0002

DRAWING NUMBER:

A

REV

(A1)