
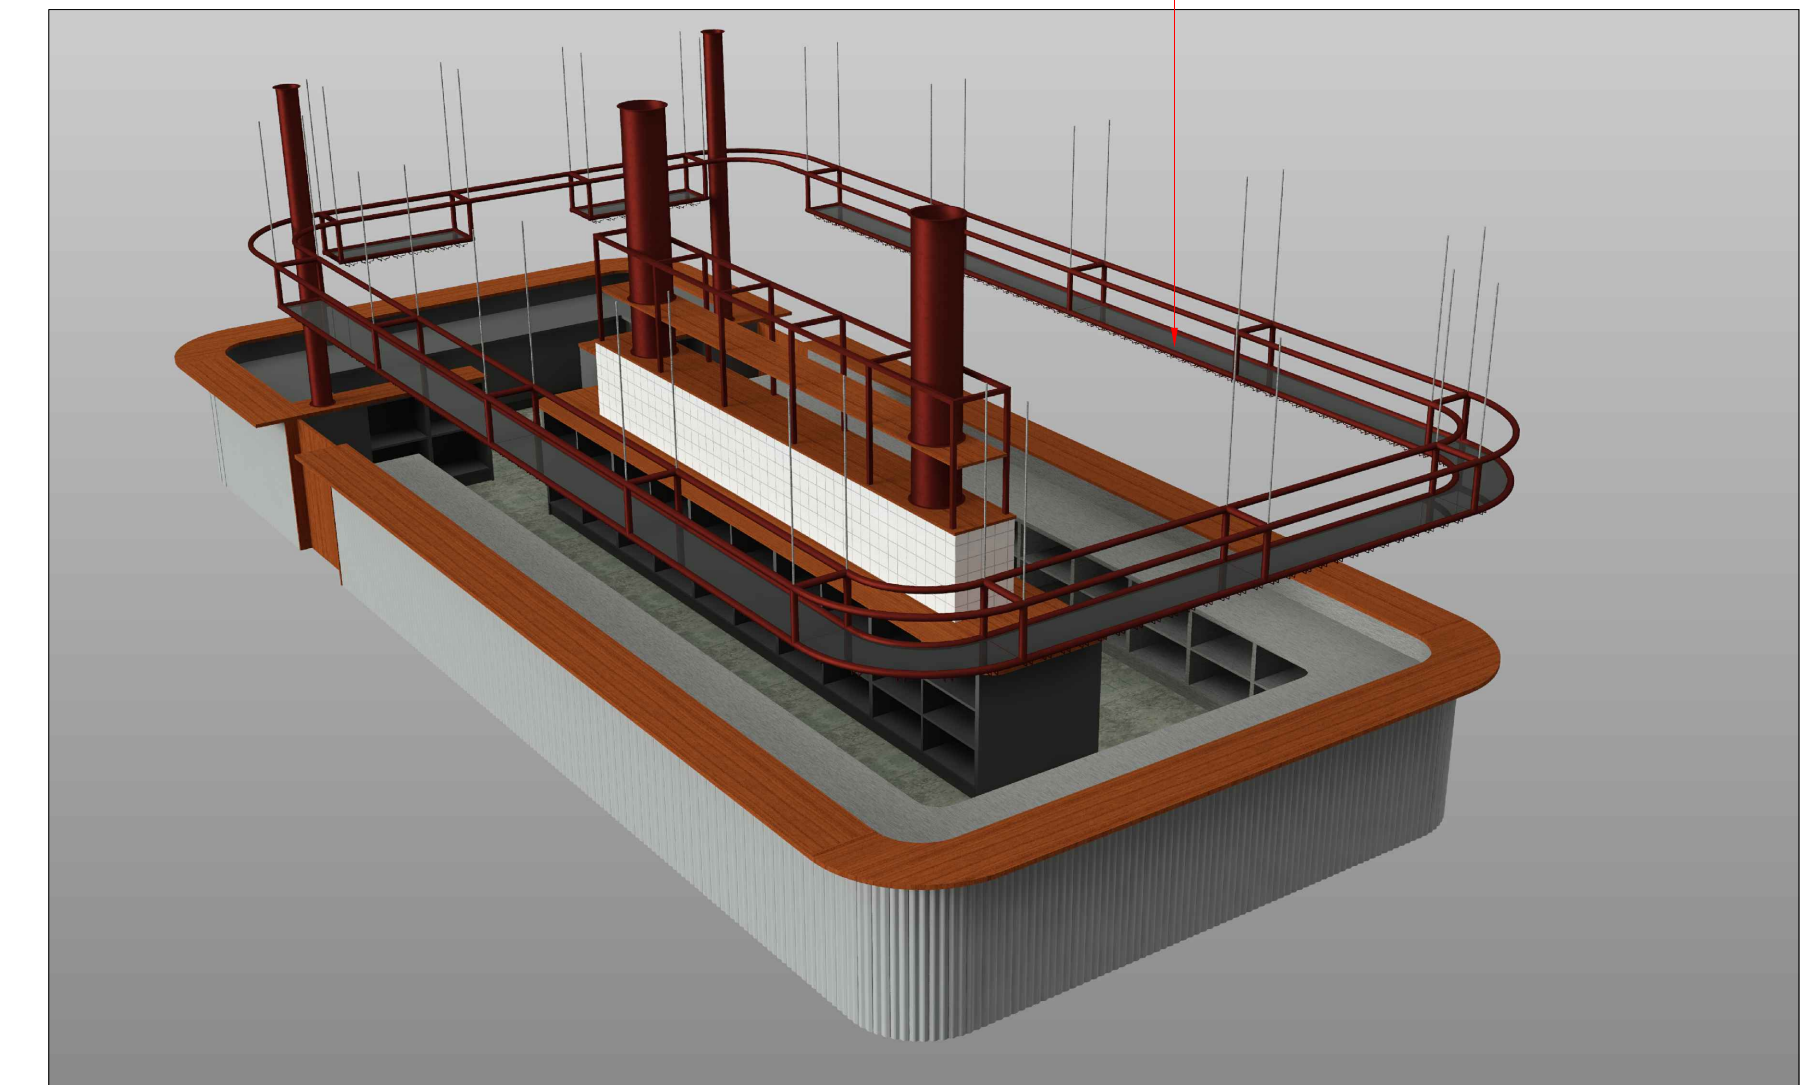
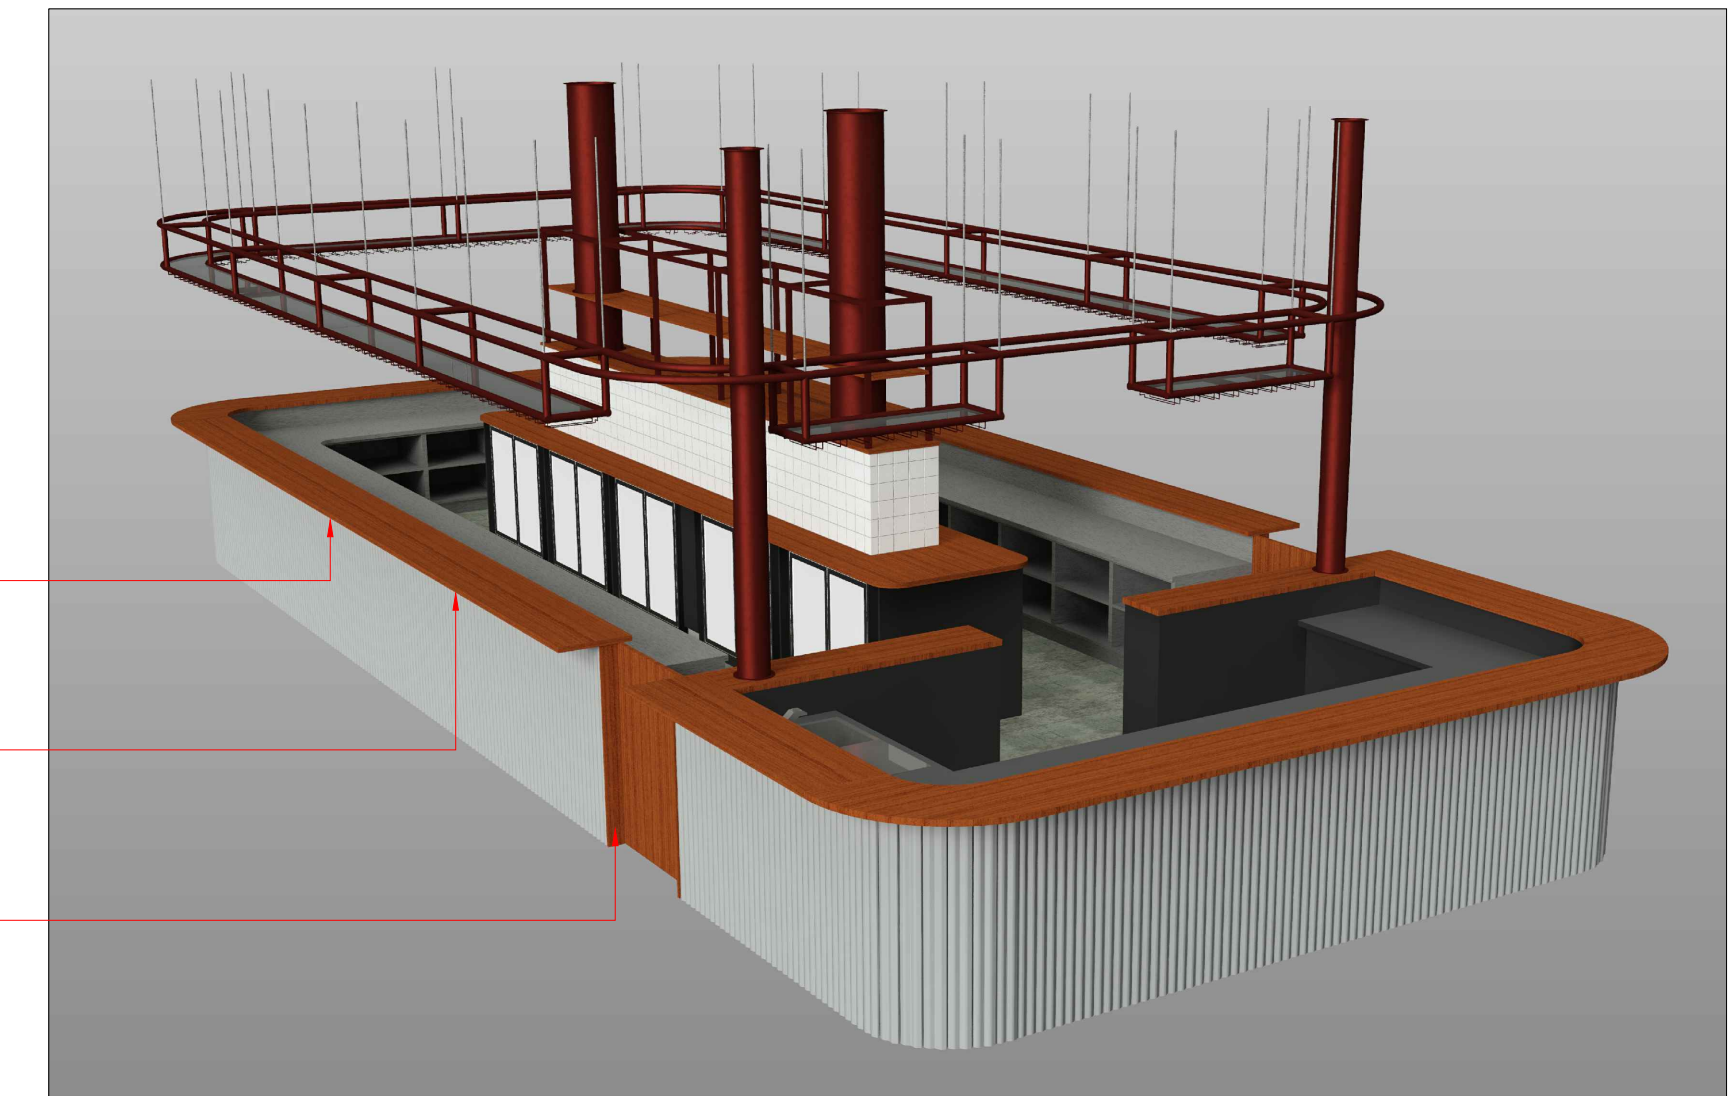
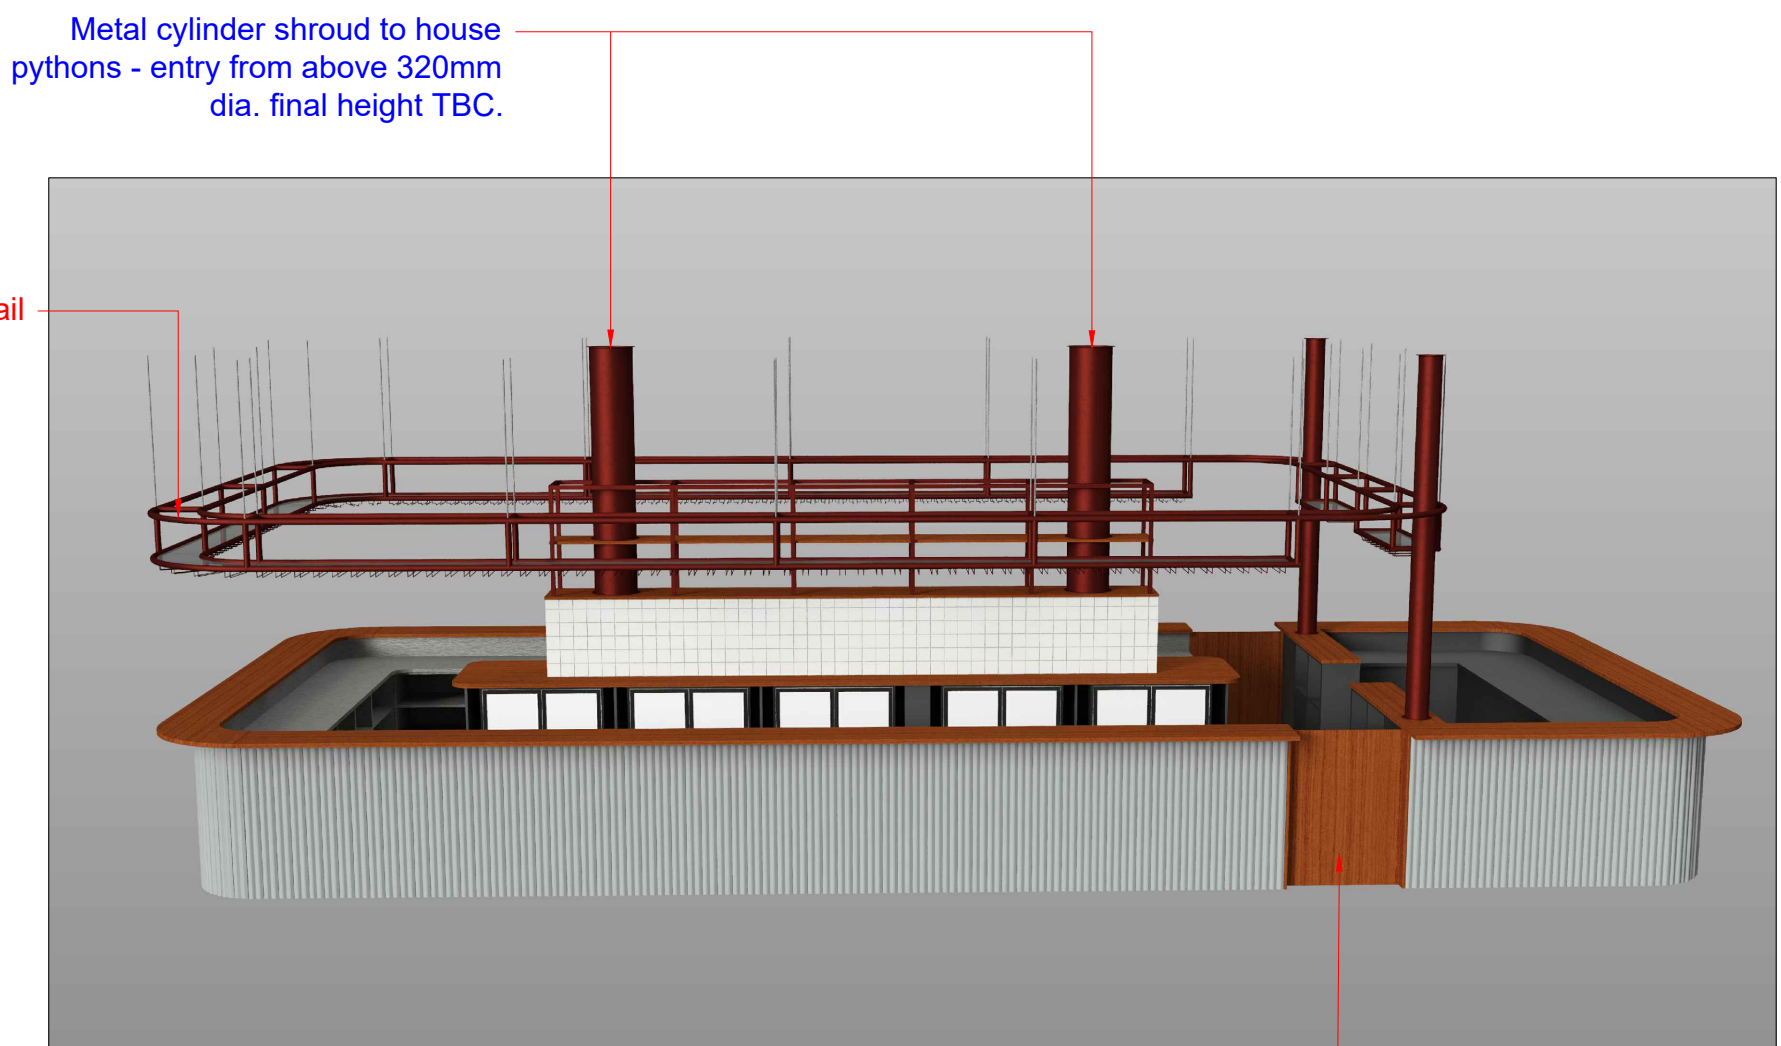


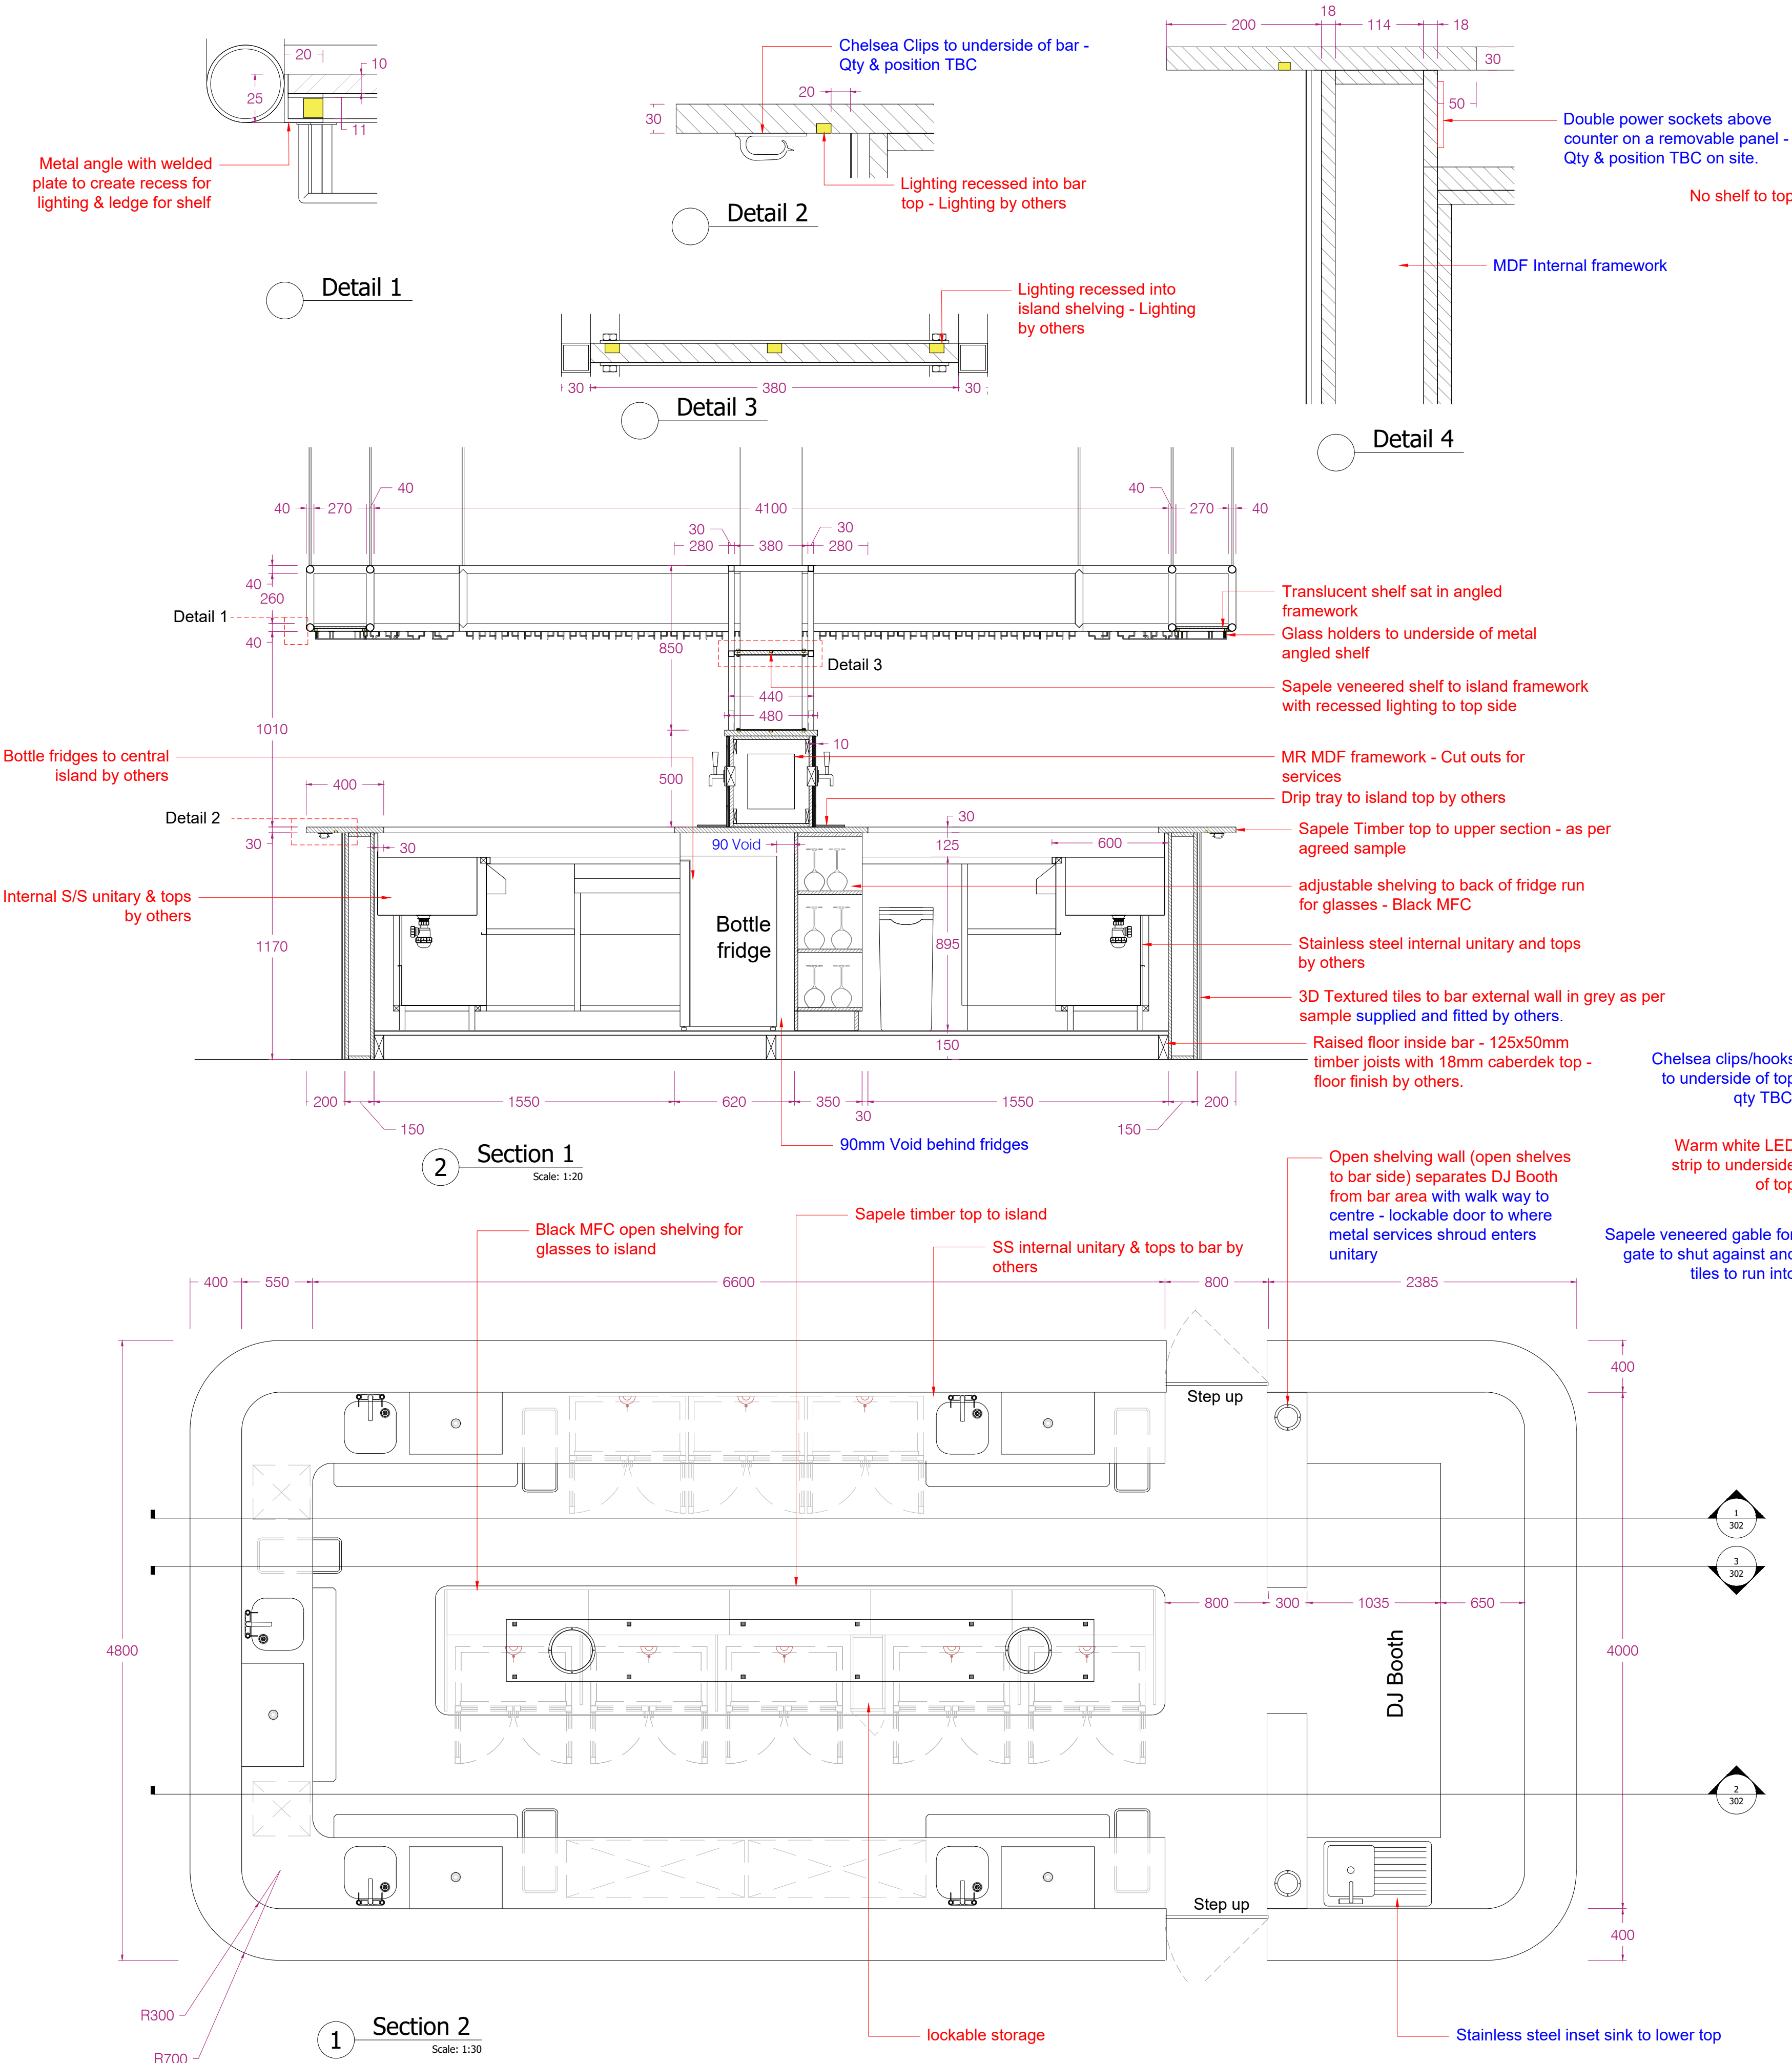

This drawing is the property of JSJ UK. Copyright is reserved by them and the drawing is issued on the condition that it is not to be copied, altered or otherwise used in any way without the prior written consent of JSJ UK.

Do not scale from this drawing. All dimensions to be checked on site. Figured dimensions to be taken in preference to those noted and are shown in millimetres unless otherwise stated.

Please Note: JSJ UK make allowance within our costs for 2 m³ of translucent sections per drawing on any manufactured items from our steel drawing being issued for client review. Anything in addition will be charged at an hourly rate unless agreed otherwise.

*Translucent sections covered for up to 1 hour per session.

*Additional costs will be submitted to client for acceptance by way of a formal quotation to be received by JSJ UK prior to commencing any further design works.

REV	DESCRIPTION	DATE
Rev A	Amendments as per client comments	10/11/21
Rev B	Amendments as per client comments	04/03/22
Rev C	Amendments as per client comments, gates added to openings, python to come from above, island upper level redesigned.	17/03/22
Rev D	Python to enter through tube into island upper top	23/03/22
Rev E	Metal glass hanging canopy to be hung from steel, 300 Wets to run around DJ booth, DJ booth layout altered, SS sink to DJ Booth, extra metal through added for python.	04/05/22

Notes
Appliances, sinks, taps, pumps, lower Stainless steel unitary, waste bins, drip trays & lighting by others

Excludes: any electrical works & plumbing.

Metal framework RAL TBC

Set out for beer taps required