

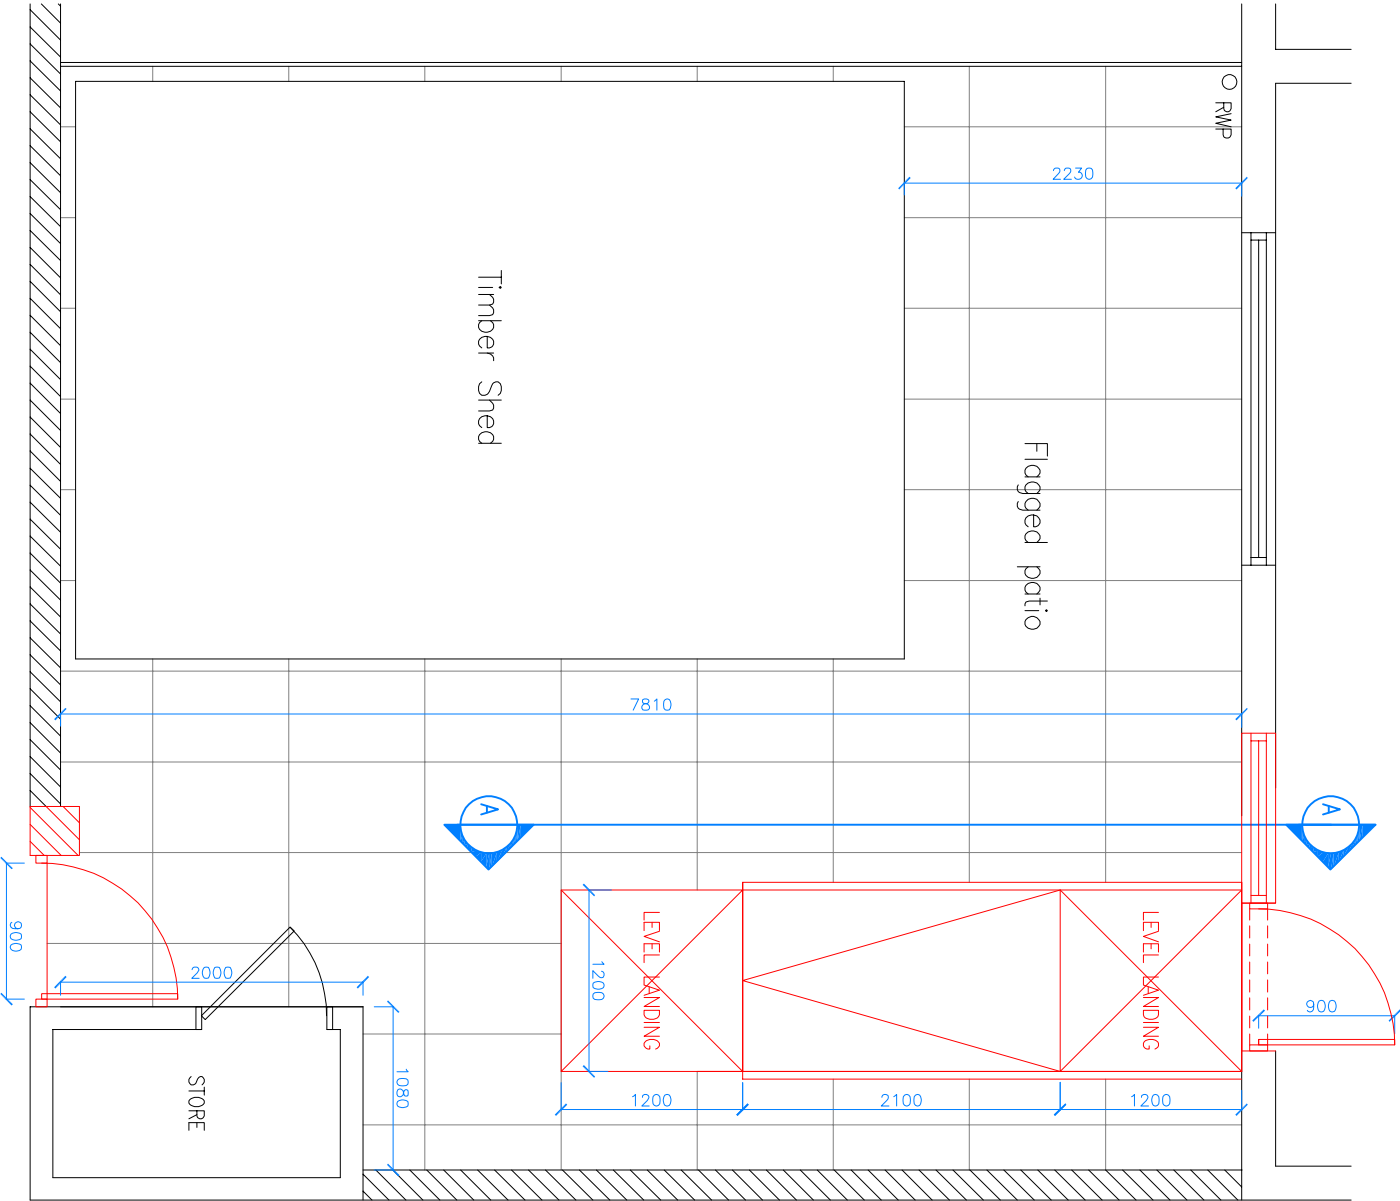


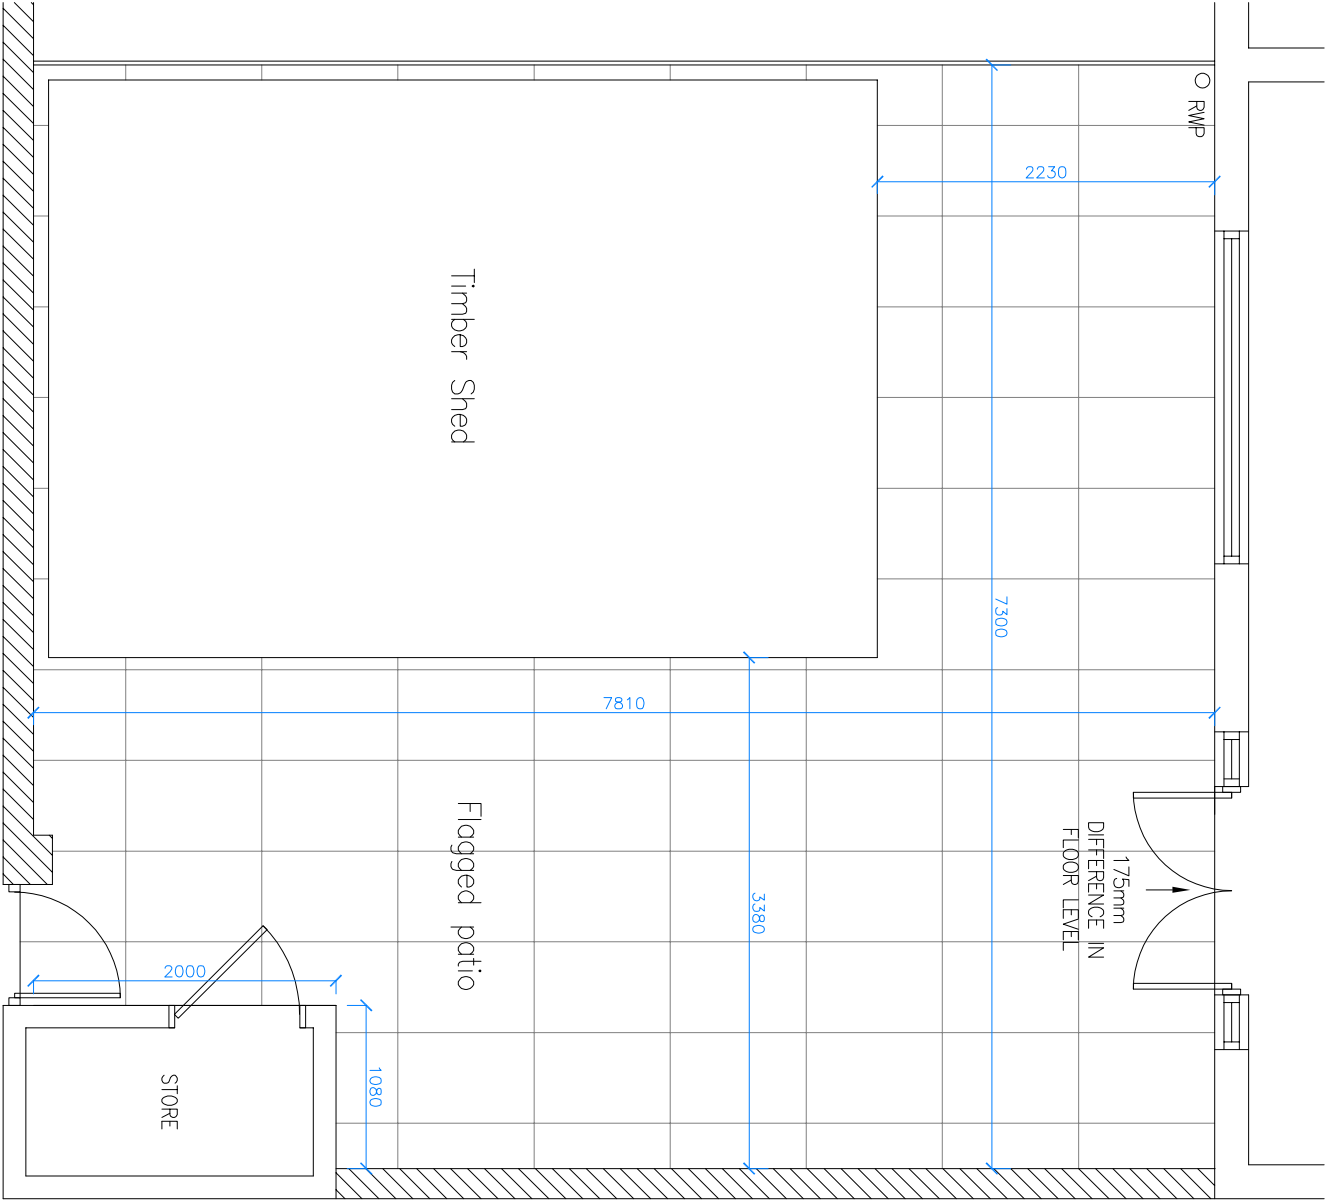

ELEVATION DETAIL A-A

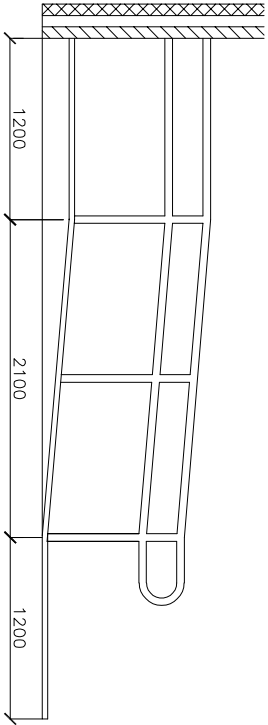

SCHEDULE OF PROPOSED WORKS:

- Replace existing double doors with 900mm wide combi-door frame with low level threshold.
- Install 1:12 gradient ramp in line with layout drawing.
- Widen gated access to garden to 900mm wide clear opening.

REV	DESCRIPTION	DATE	BY	CHK
A	GARDEN GATE AMENDED TO 900mm WIDE	13/05/22	AU	AU

Project: 1 Pitman Close, Manchester

Drawing Title: Existing and Proposed Rear Garden Layout

Drawing No.: 169-001

Scale	Revision	Status	Drawn By	Date
@ A3 1:50	A		AU	21/03/22