




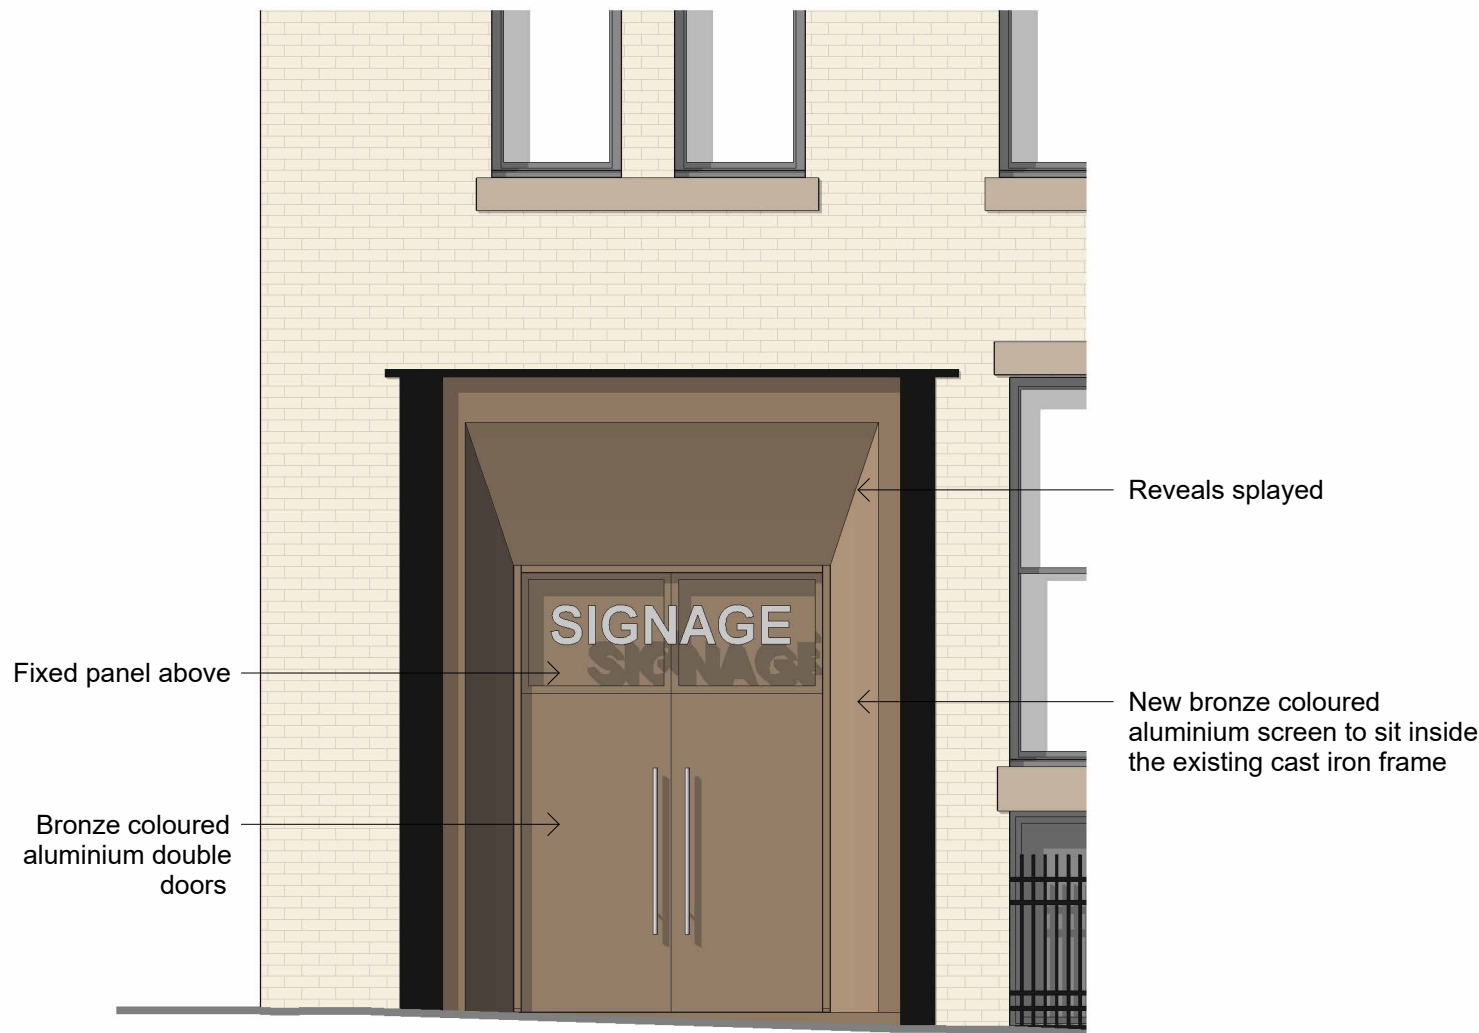

2 Hart Street Phase 3 Entrance Detail
1 : 50

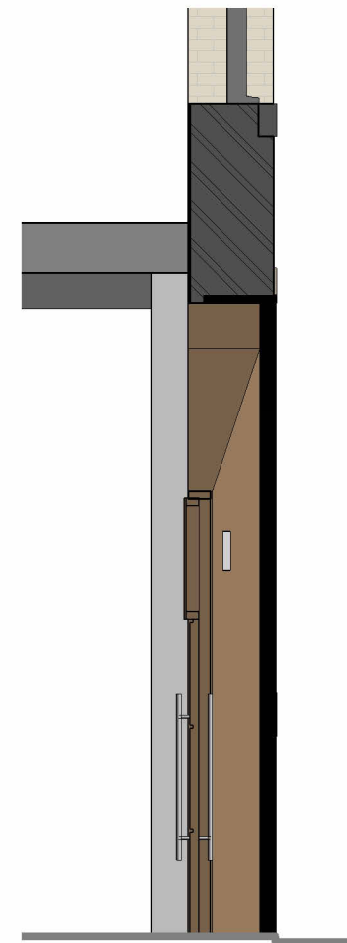

3 Section 1
1 : 50

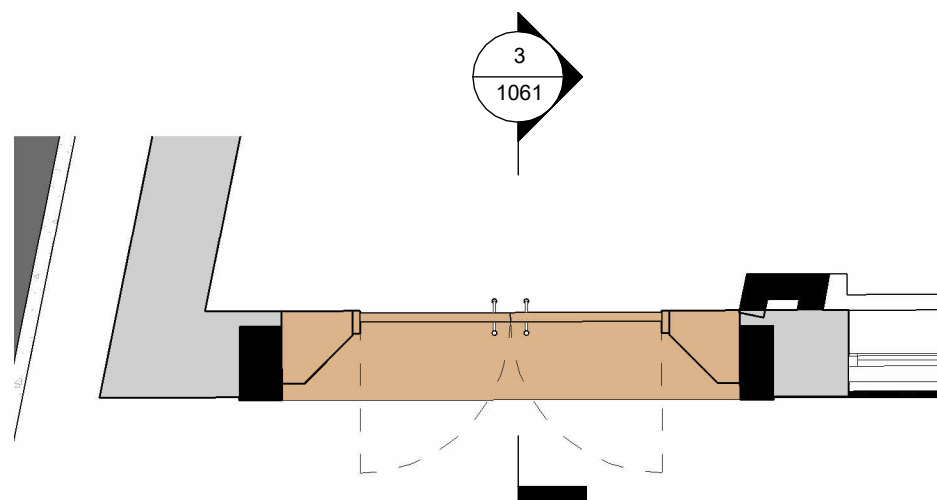


1 Hart Street Phase 3 Entrance Plan
1 : 50



© Bowker Sadler Partnership Limited
This drawing is the subject of copyright which vests in Bowker Sadler Partnership Limited. It is an infringement of copyright to reproduce this drawing, by whatever means, including electronic, without the express written consent of Bowker Sadler Partnership Limited which reserves all its rights. Bowker Sadler Partnership Limited asserts its rights to be identified as the author of this design

- Drawing not to be scaled
- Report Errors and Omissions to the Architect.
- Check all dimensions on site
- Drawing to be read in conjunction with the Health and Safety Plan and all relevant Risk Assessments

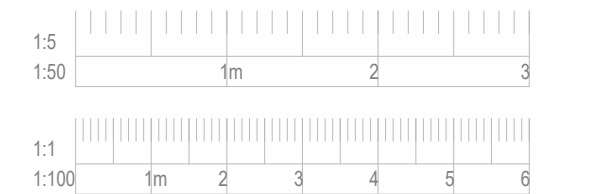

Rev. Date Drn. Chkd.

BOWKER SADLER ARCHITECTURE

Hatherlow House | Hatherlow | Romiley | Stockport | SK6 3DY
0161 4067333 office@bowker-sadler.co.uk www.bowker-sadler.co.uk

Project
**Princess House, 105-107
Princess Street Manchester**

Client
LAPWINE
LIMITED

Drawing
**PHASE THREE
APPLICATION Entrance
Detail to Hart Street**

Scale	Sheet Size	Drawn	Checked	Date
1 : 50	@ A3	AW	DL	Jun '22
Project No.	Originator	Zone	Level	Form Discipline Number Revision
21-048 -				1061
Status				