


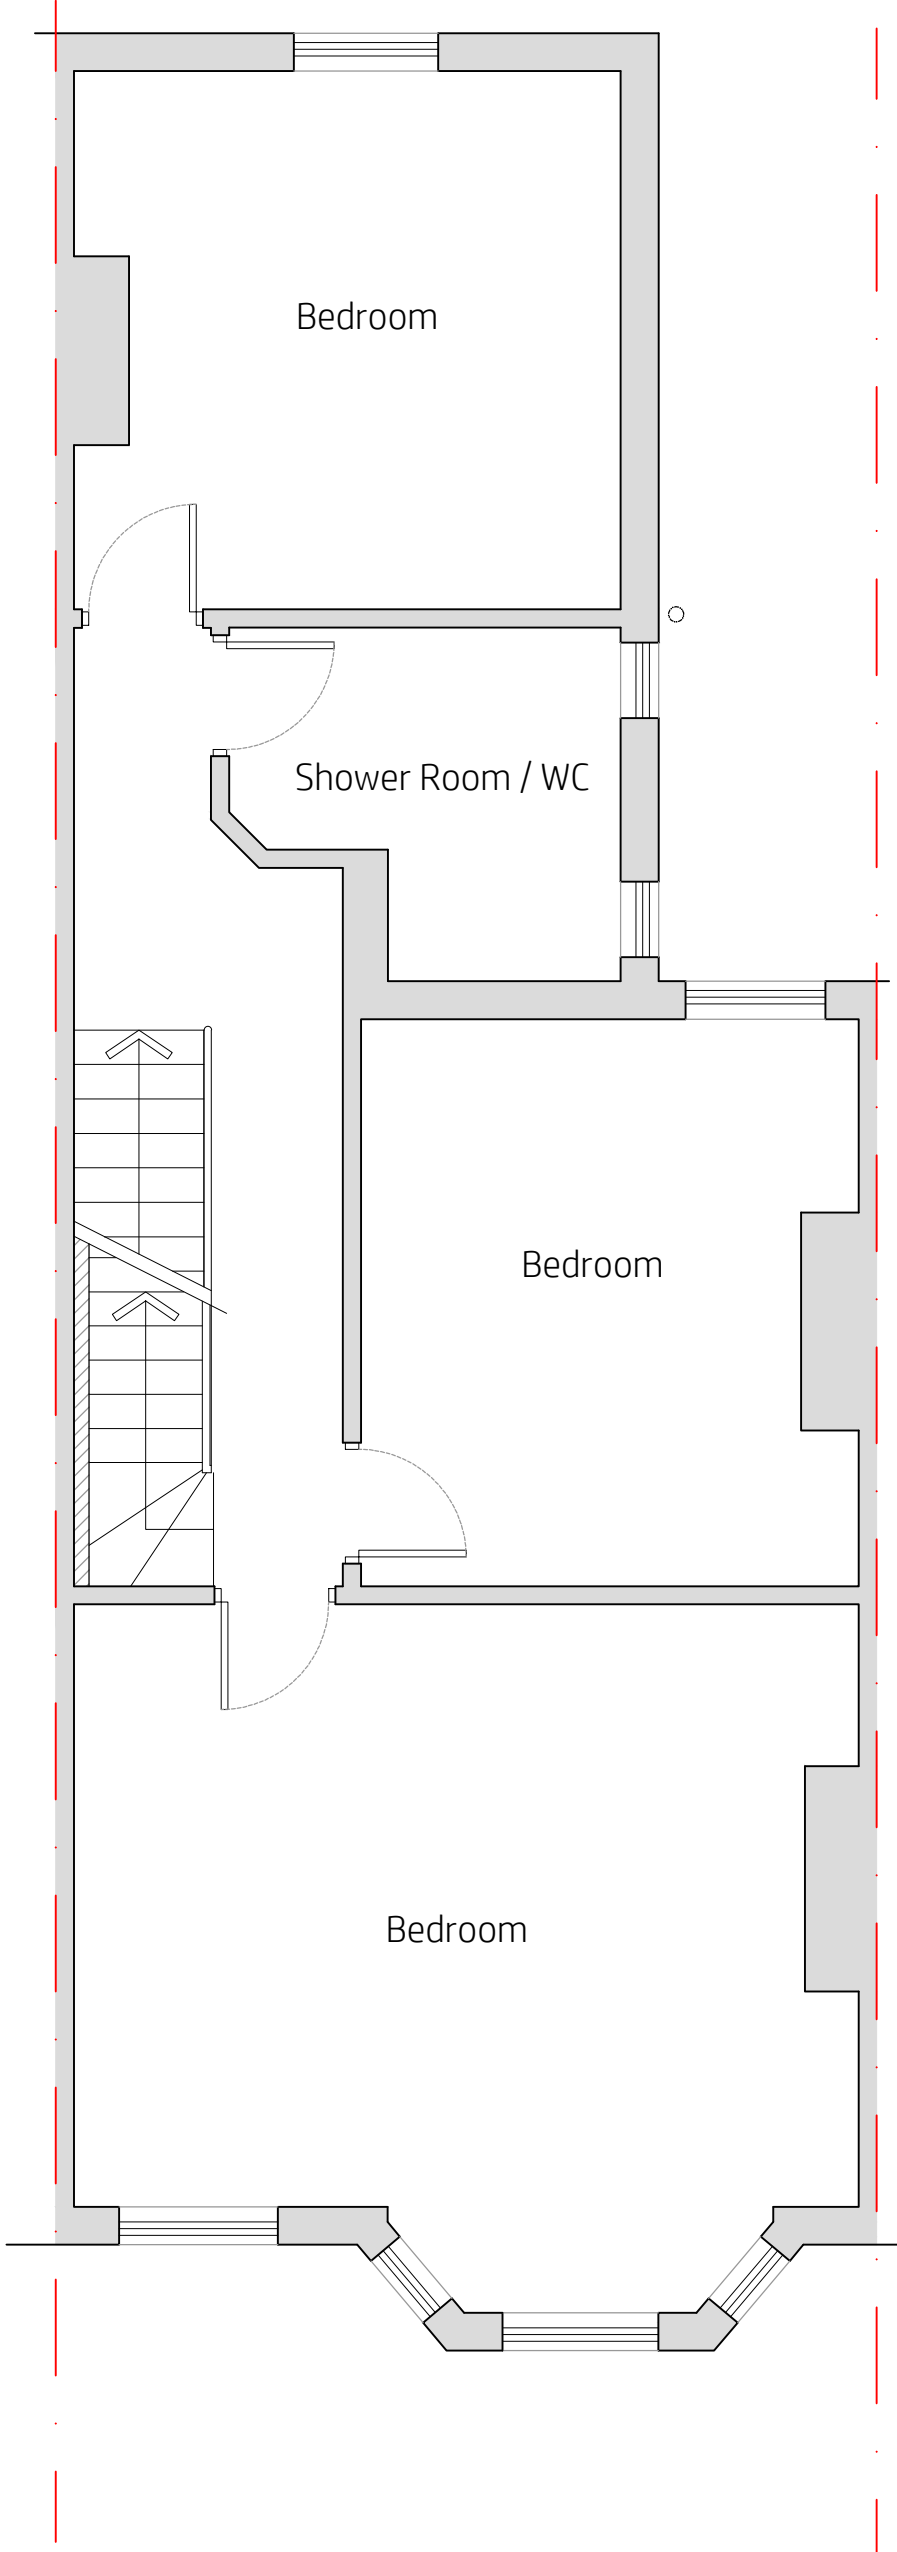
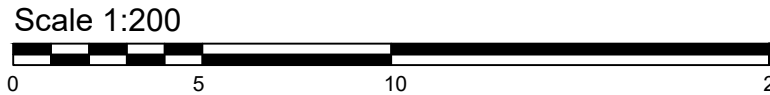


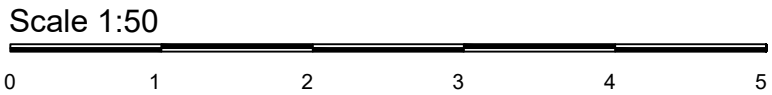

Proposed First Floor

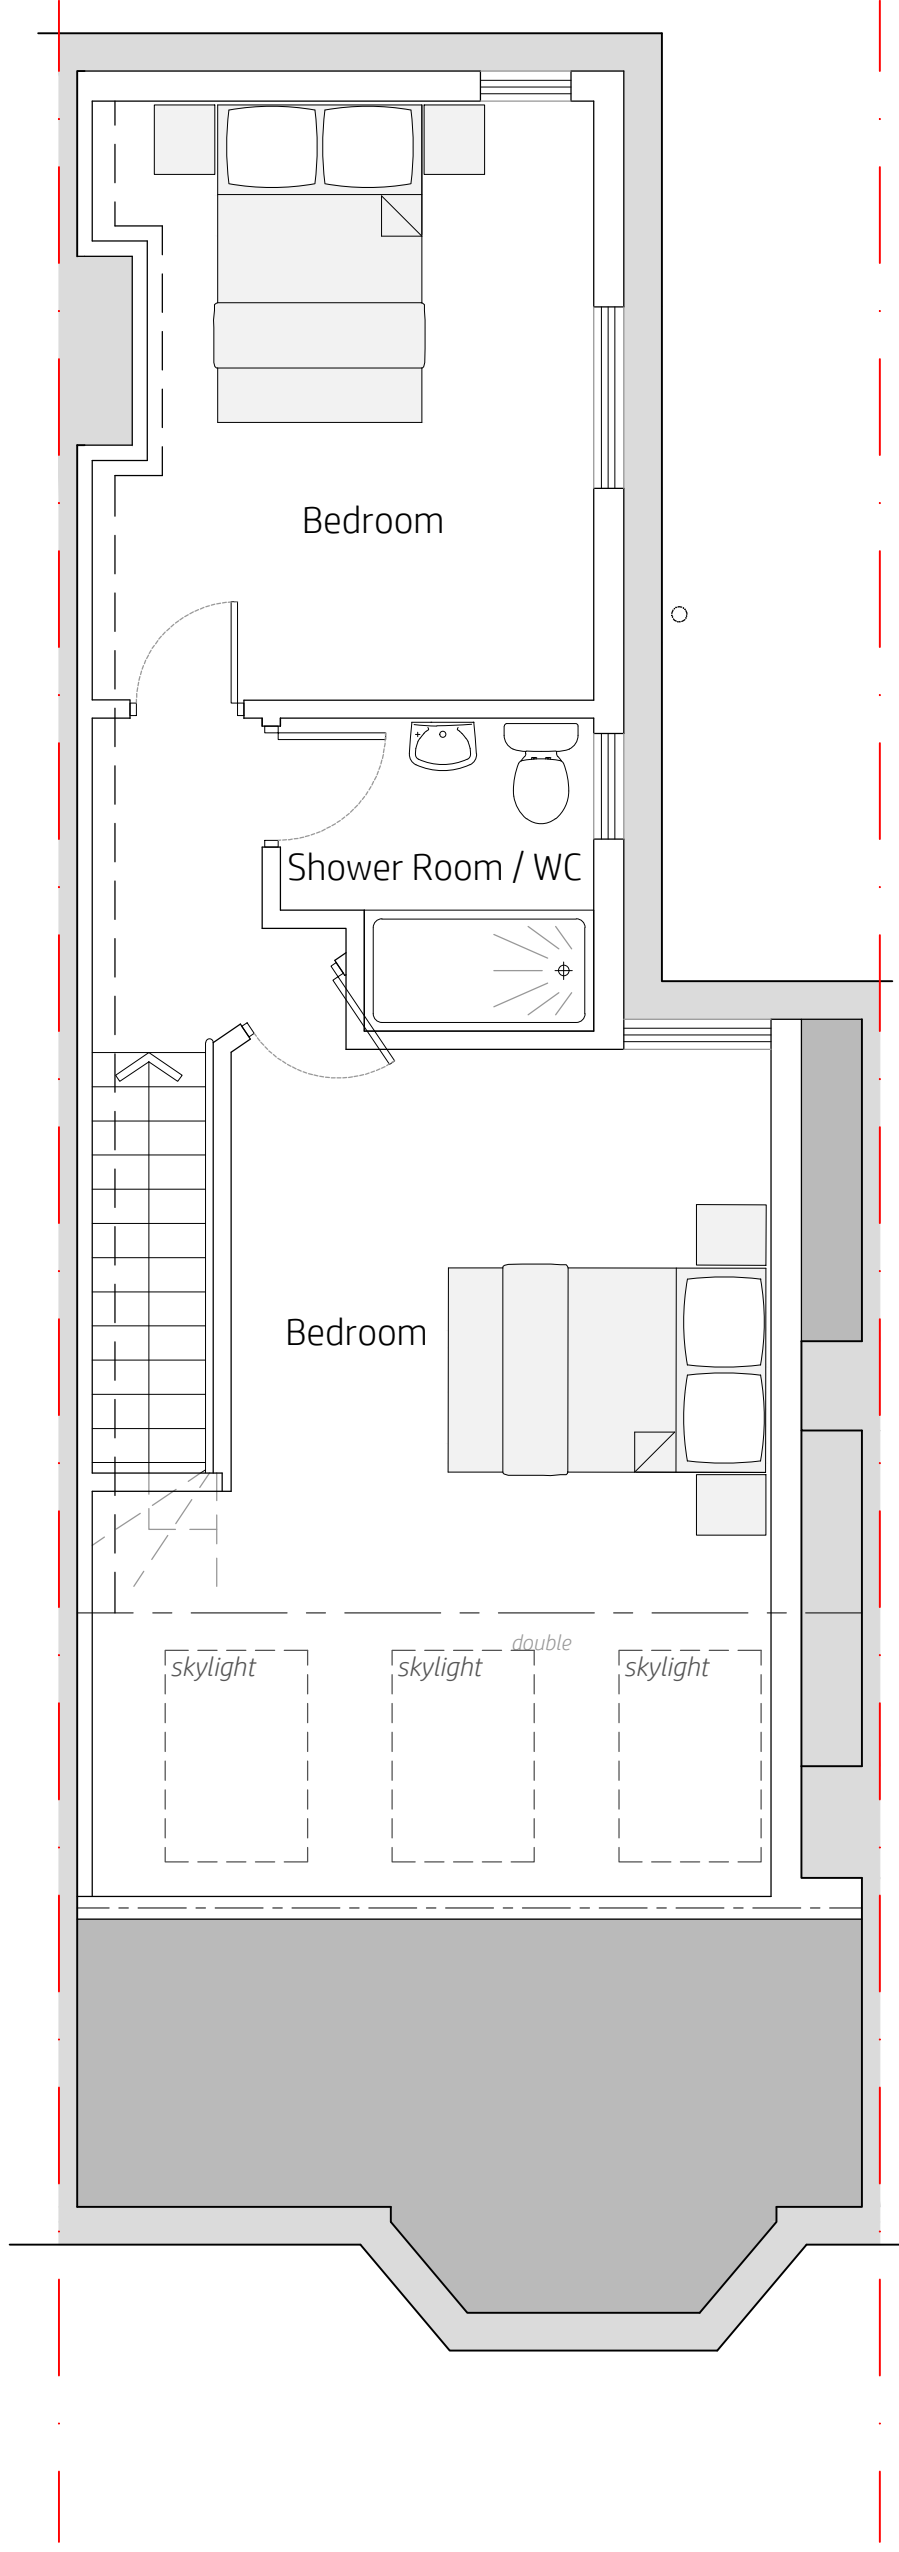

Proposed Loft Floor

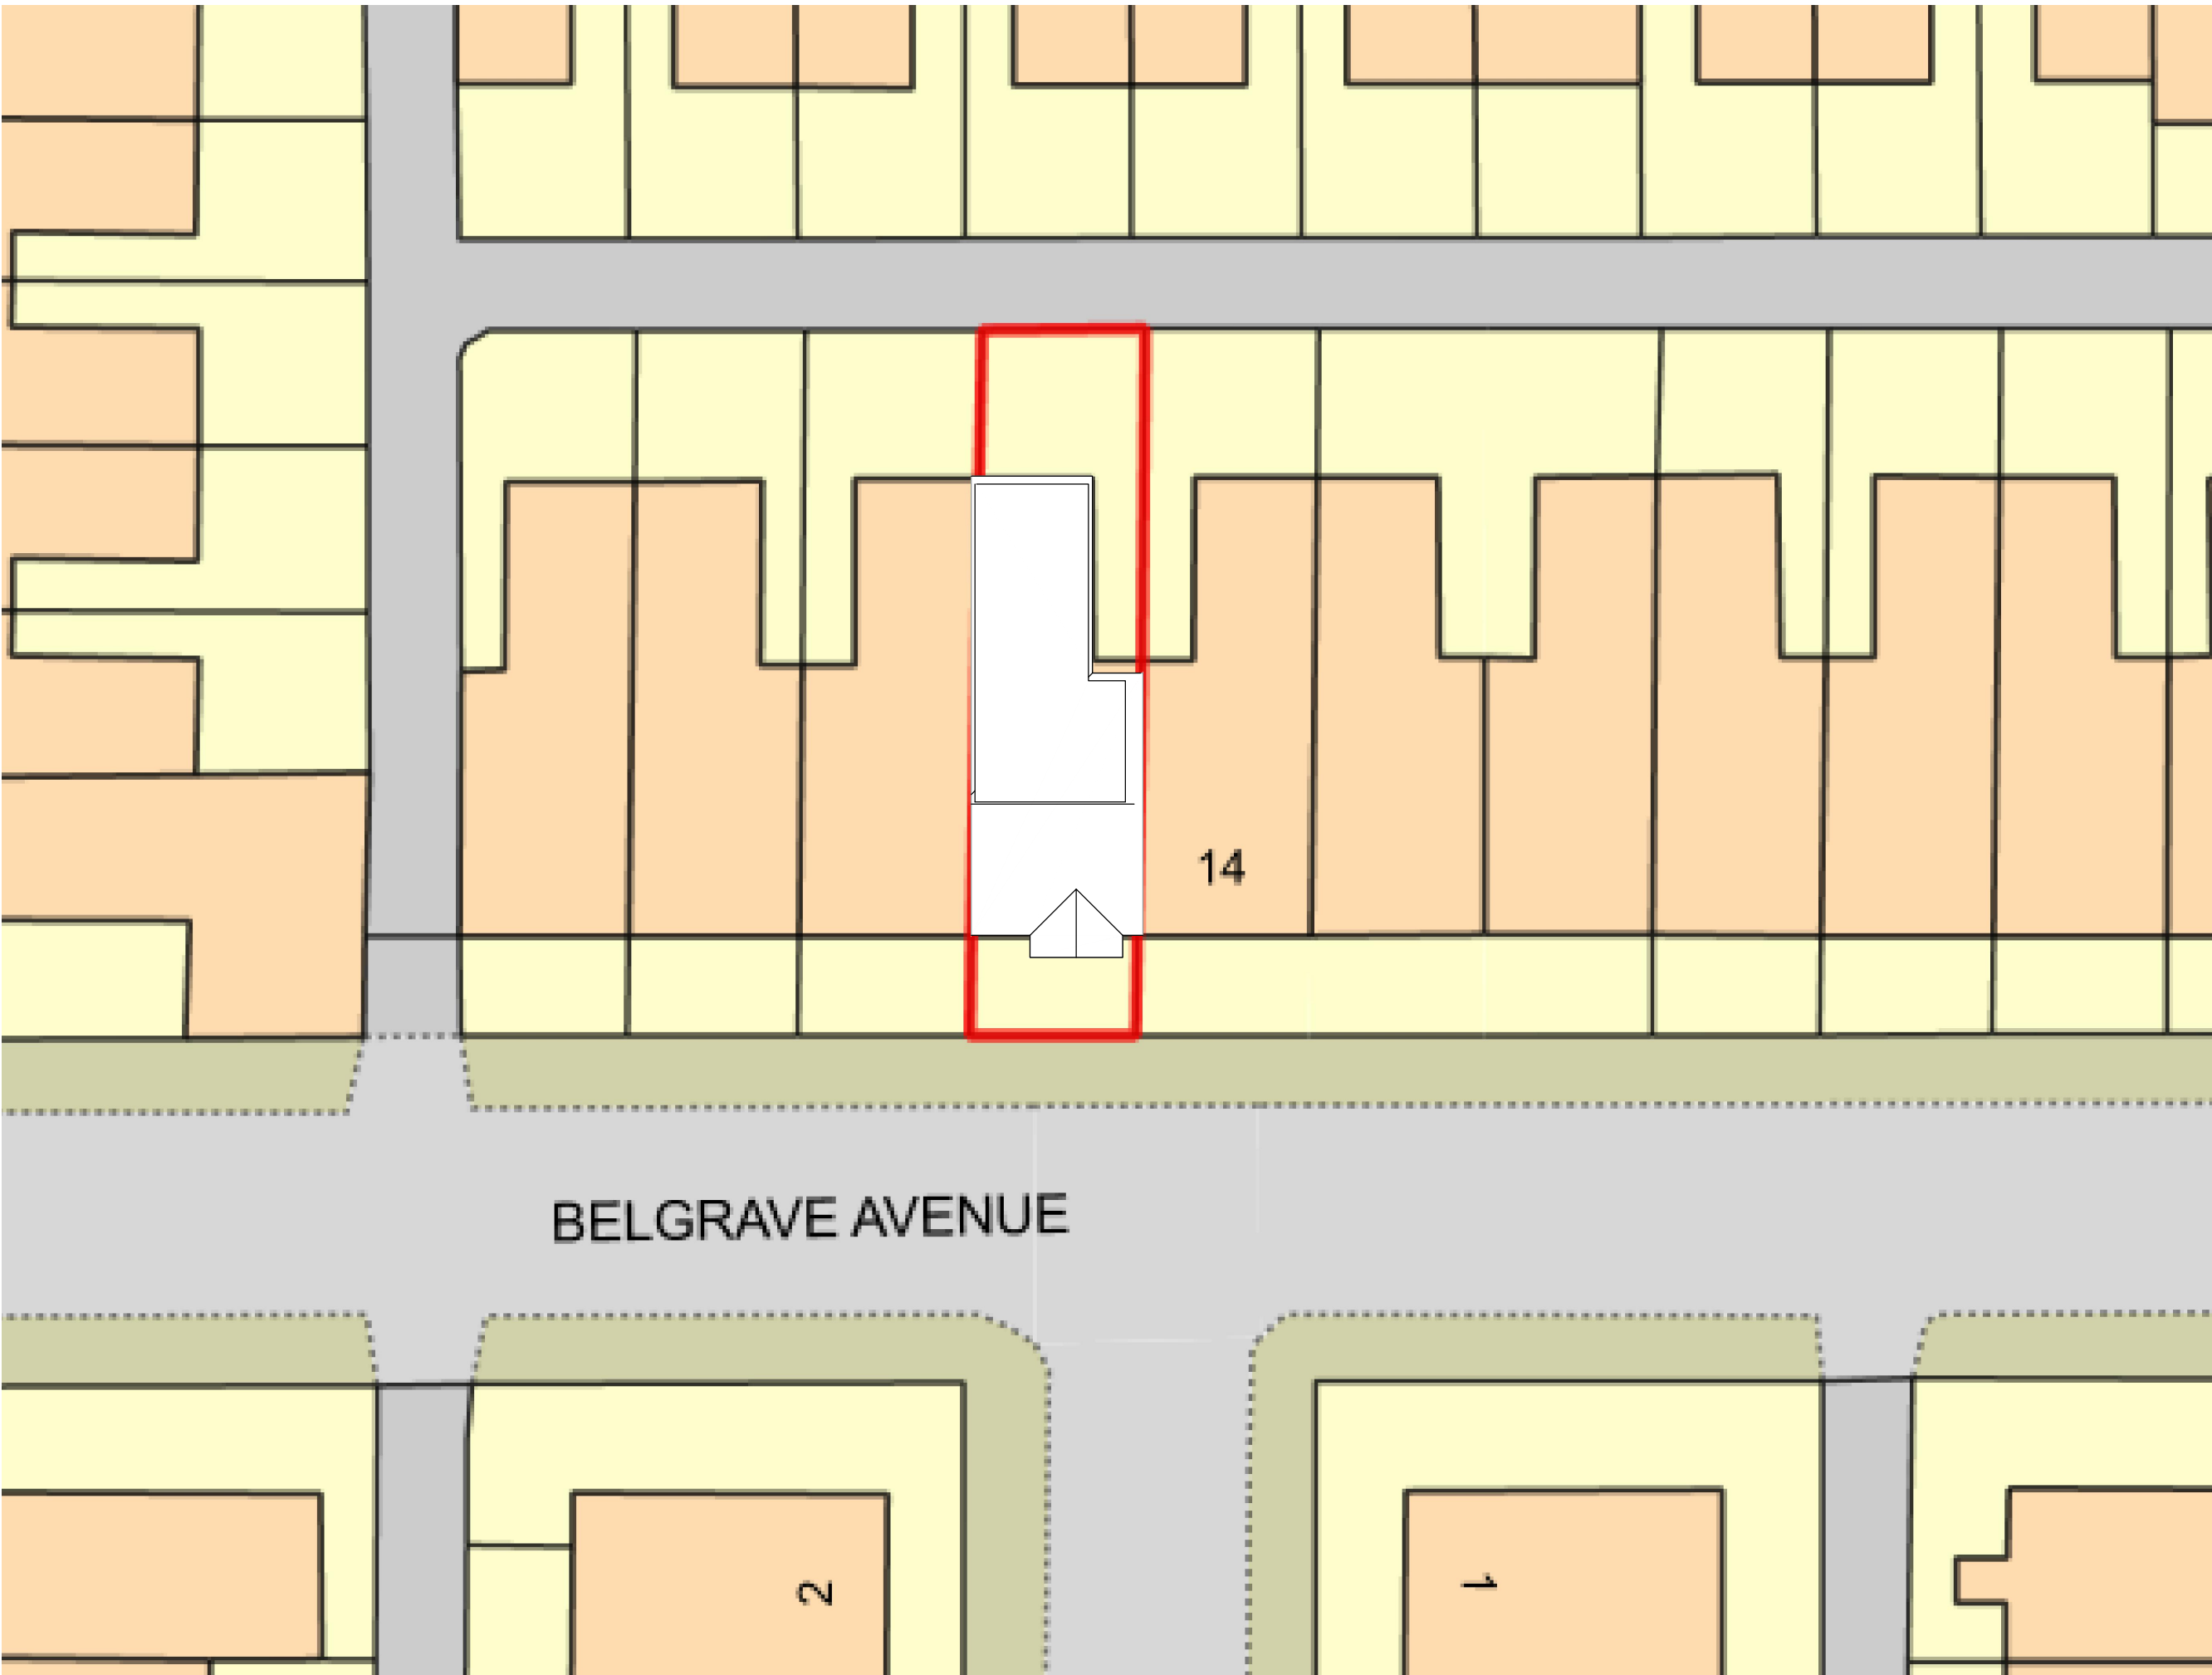

Proposed Block Plan
1:200

project			
16 Belgrave Avenue Manchester M14 5DL			
date	scale	drawn by	
Apr 2022	1:50@A1 1:100@A3	klh	
drawing number			KH453-101

revision	description	date
A	updated to 2 beds at loft level / block plan added	15.06.2022

Proposed Plans

kieranhibbsarchitecture
27 Pioneer Road
Macclesfield
SK11 7ZB

kieranhibbs@gmail.com
Mobile: 07584049322

kieranhibbsarchitecture