

McLAREN

Building 401 Manchester Airport



rps

AECOM

Project Title:

Drawing Title:

Client:

Scale:


Date:

Drg No:

McLAREN

McLaren Construction (Midlands & North) Ltd
McLaren House, 6090 Knights Court,
Birmingham, B37 7WY

Tel +44 (0)121 770 8288
Fax +44 (0)121 779 3974
E enquiries@mcclarenegroup.com
www.mcclarenegroup.com

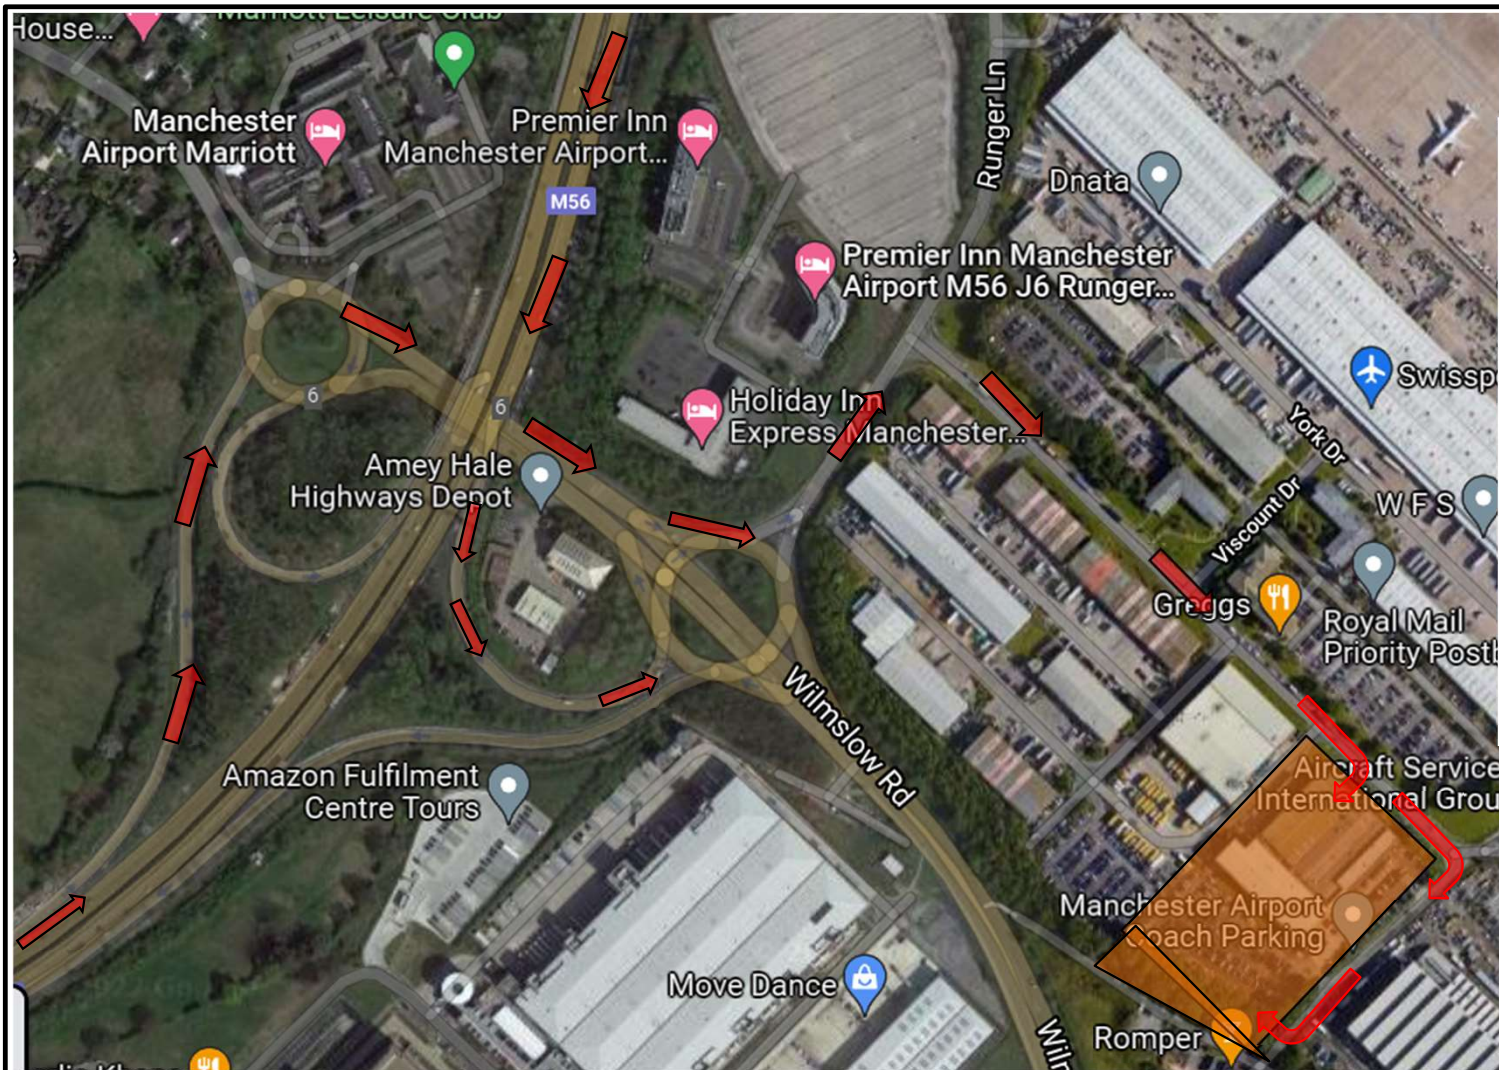

Direction to site

Key:

12 min (8.6 mi)

- > Continue on M6. Drive from A556 to Hale Barns. Take exit 6 from M56

36 min (35.5 mi)

- ✓ Continue on Wilmslow Rd/A538. Drive to Avro Way

2 min (0.6 mi)

- 🌀 At Hale Four Seasons Roundabout, take the 3rd exit onto Wilmslow Rd/A538

0.2 mi

- ↖ Use the left lane to turn slightly left towards Runger Ln

161 ft

- ↖ Slight left onto Runger Ln

0.1 mi

- ↗ Turn right onto Avro Way

📍 Destination will be on the right

0.2 mi

Date:


Drg No:

McLAREN

McLaren Construction (Midlands & North) Ltd
McLaren House, 6090 Knights Court,
Birmingham, B37 7WY

Tel +44 (0)121 770 8288
Fax +44 (0)121 779 3974
E enquiries@mcclarengroup.com
www.mcclarengroup.com

Enabling works site logistics

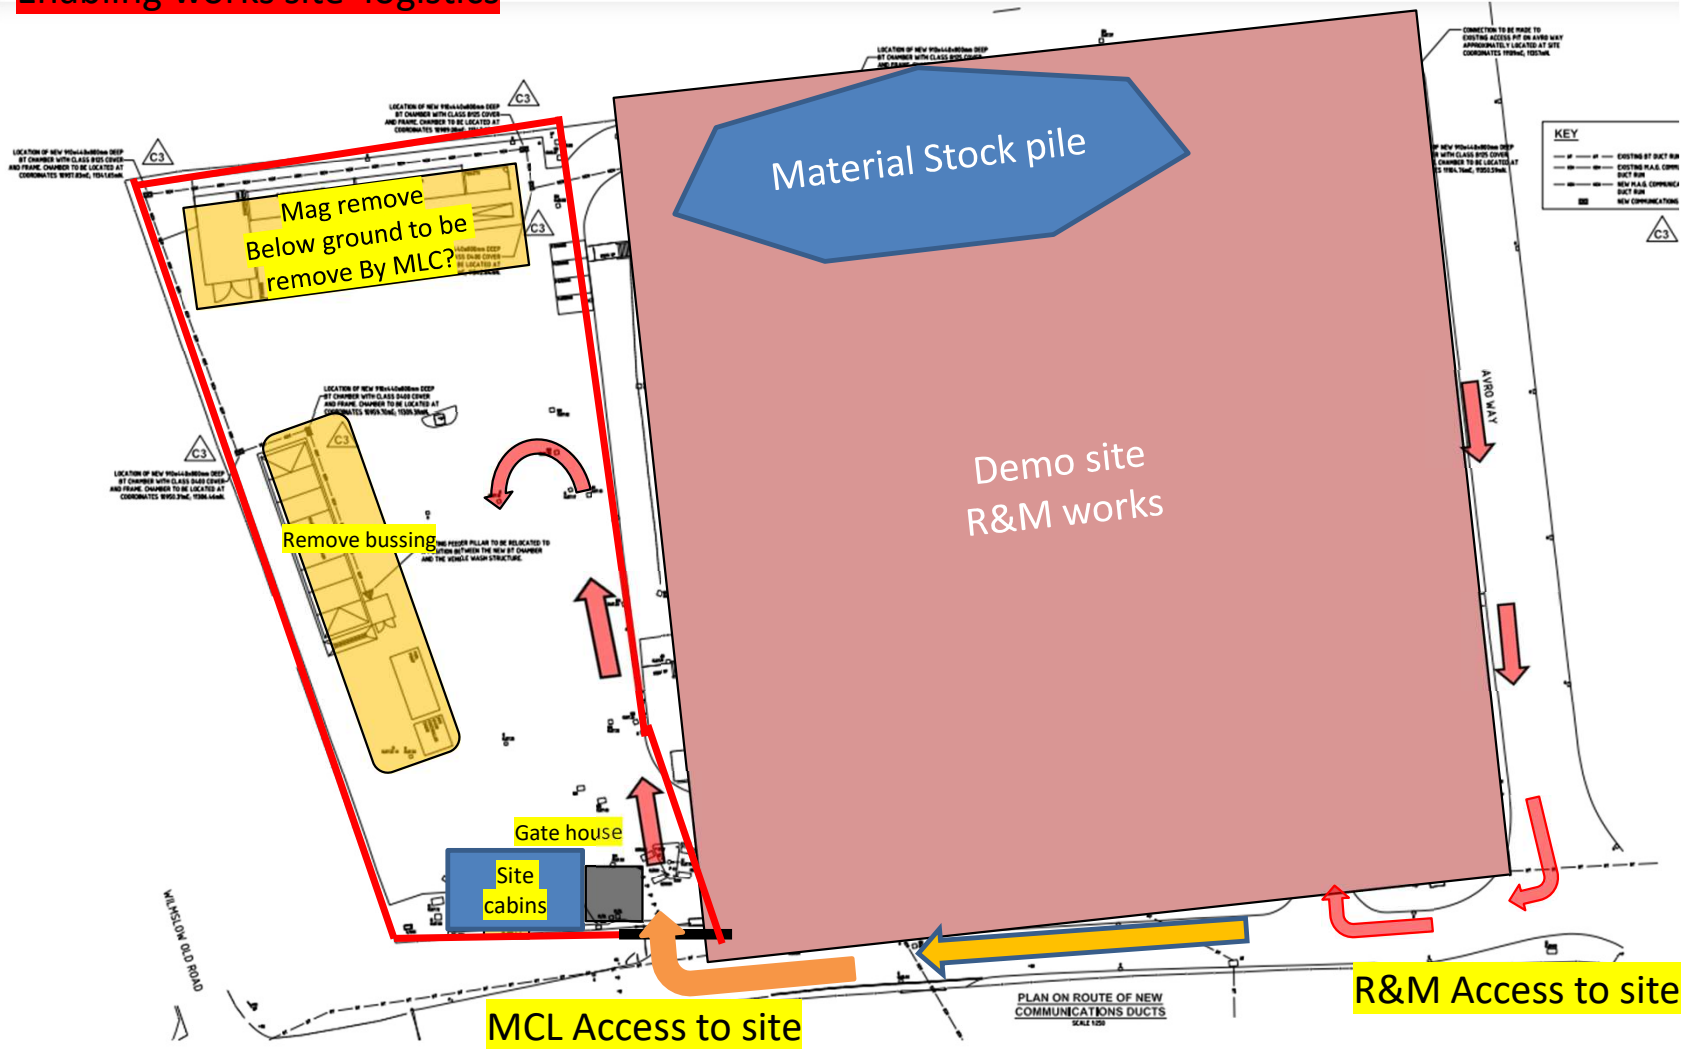

Project Title:

Drawing Title:

Client:

Scale:

Date:

Drg No:


McLAREN

McLaren Construction (Midlands & North) Ltd
McLaren House, 6090 Knights Court,
Birmingham, B37 7WY

Tel +44 (0)121 770 8288
Fax +44 (0)121 779 3974
E enquiries@mclarengroup.com

www.mclarengroup.com

Week 0 to 3. Earth works

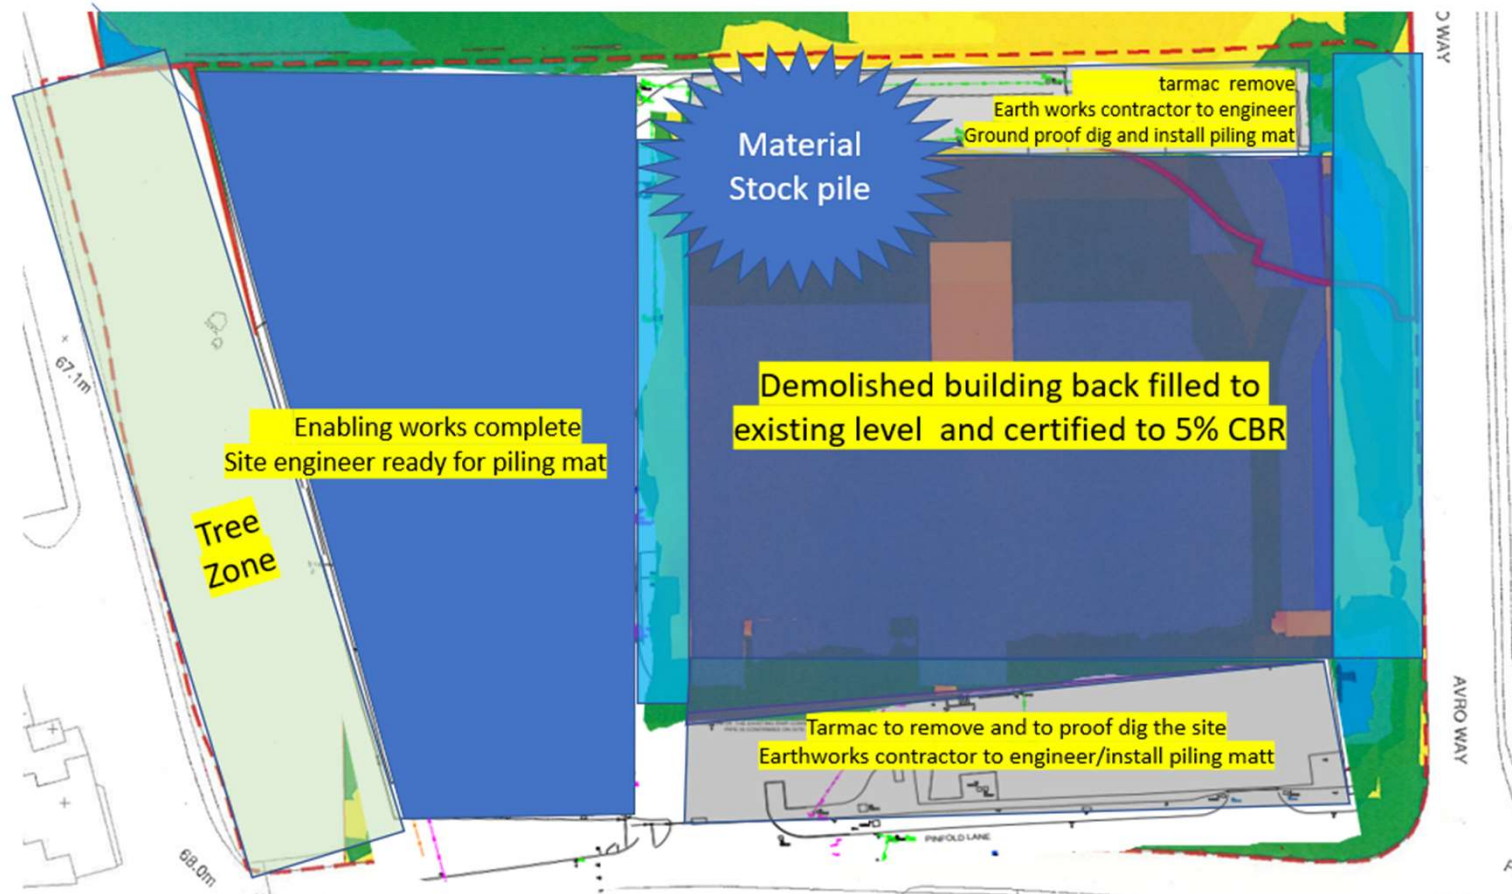

Key:

Project Title:

Building Title:

Unit:

Level:

Area:





No.:

MCLAREN

McLaren Construction (Midlands & North) Ltd
McLaren House, 6090 Knights Court,
Birmingham, B37 7WY

Tel +44 (0)121 770 8288
Fax +44 (0)121 779 3974
E enquiries@mcclarenengroup.com
www.mcclarenengroup.com

Week 3 to 13. Logistics

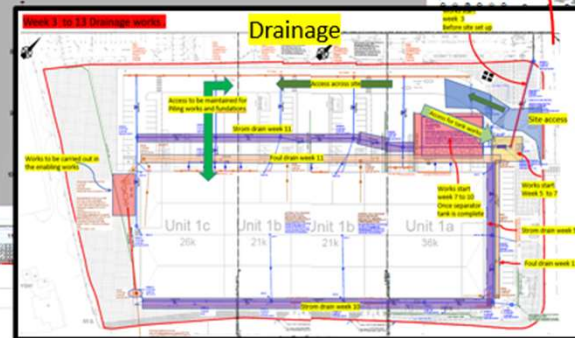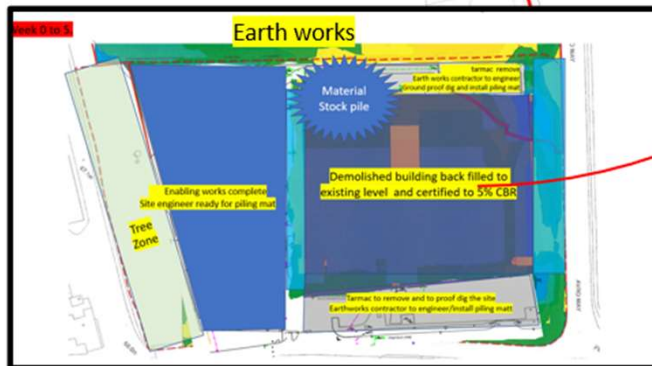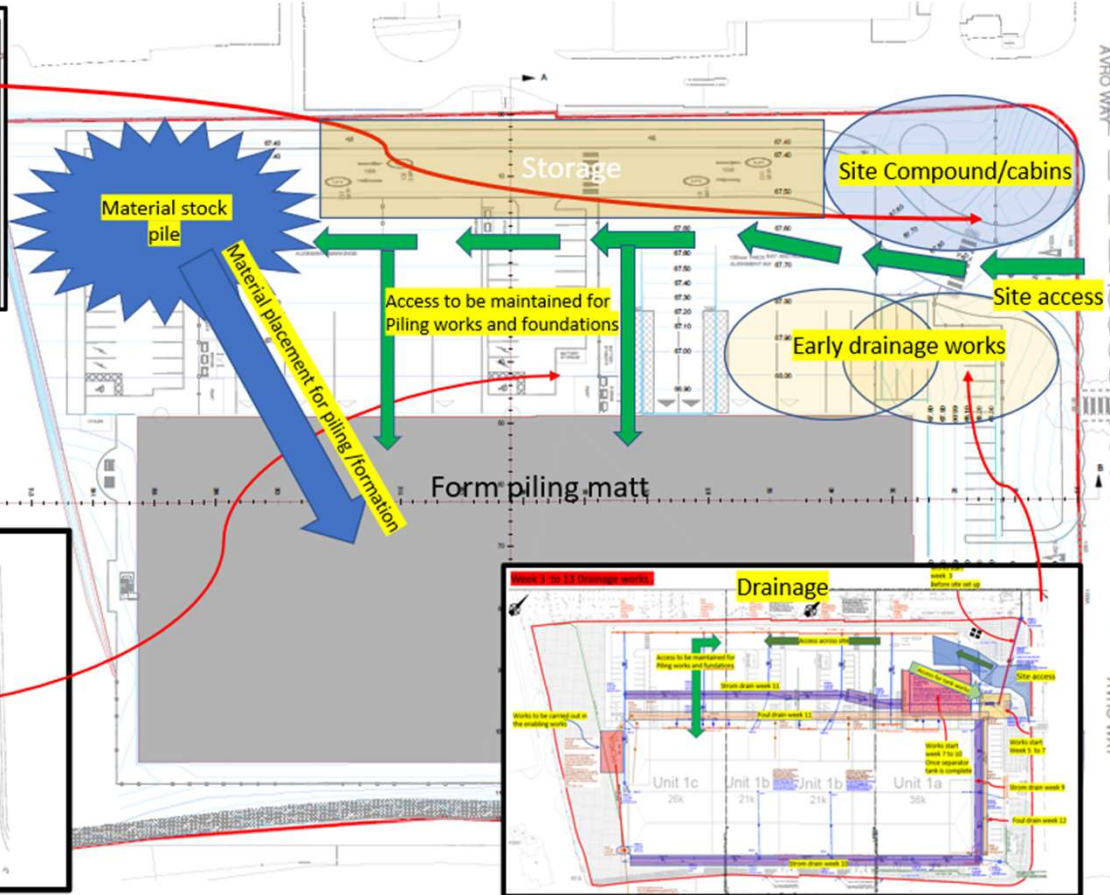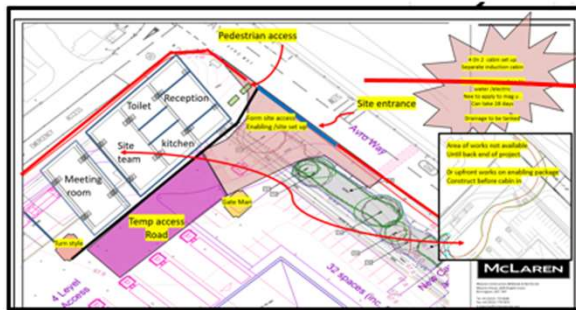

Project Title:

Drawing Title:

Client:

Scale:

Date:


Drg No:

McLAREN

McLaren Construction (Midlands & North) Ltd
McLaren House, 6090 Knights Court,
Birmingham, B37 7WY

Tel +44 (0)121 770 8288
Fax +44 (0)121 779 3974
E enquiries@mclarengroup.com
www.mclarengroup.com

Week 13 to 17. Logistics

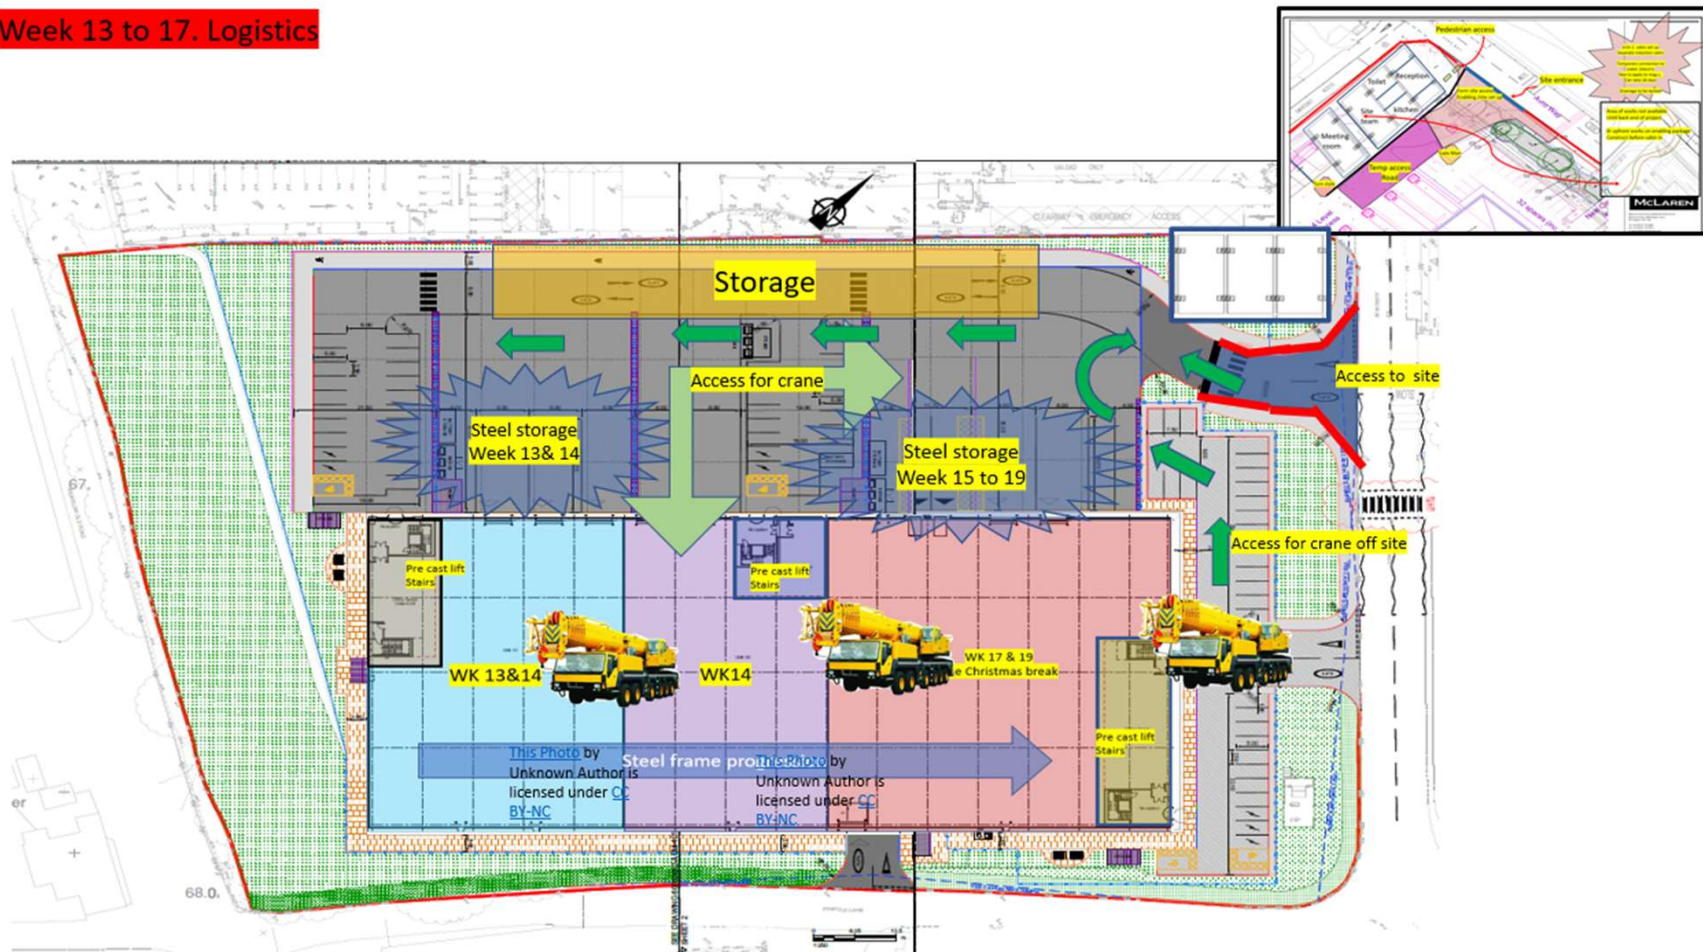

Project Title:

Drawing Title:

Client:

Scale:

Date:


Drg No:

MCLAREN

McLaren Construction (Midlands & North) Ltd
McLaren House, 6090 Knights Court,
Birmingham, B37 7WY

Tel +44 (0)121 770 8288
Fax +44 (0)121 779 3974
E enquiries@mcclarengroup.com
www.mcclarengroup.com

Week 17 to 20. Logistics

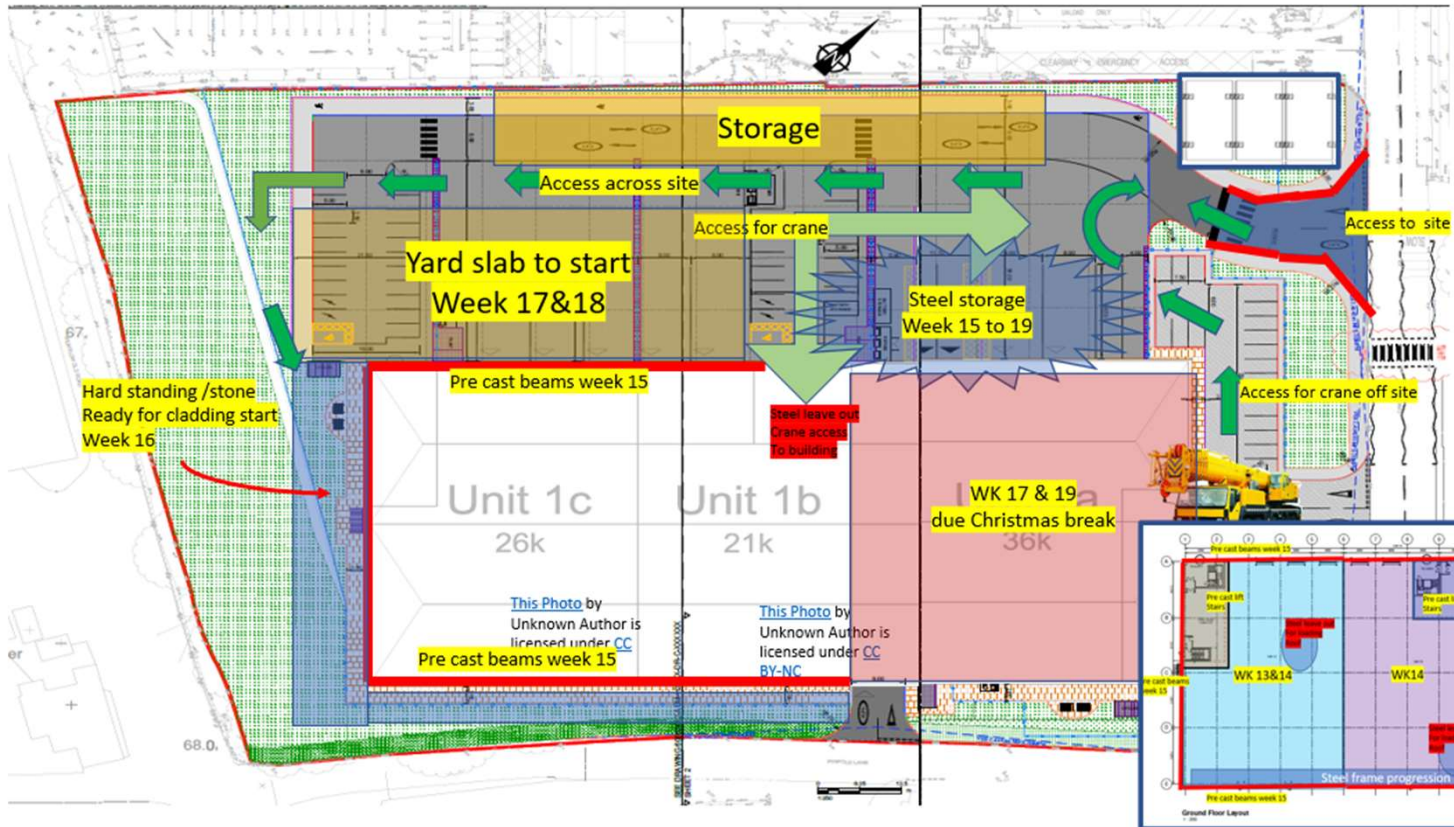

Project Title:

Drawing Title

Client:

Scale:

Date:

Drg No:



McLAREN

McLaren Construction (Midlands & North) Ltd
McLaren House, 6090 Knights Court,
Birmingham, B37 7WY

Tel +44 (0)121 770 8288
Fax +44 (0)121 779 3974
E enquiries@mclarengroup.com
www.mclarengroup.com

Week 20 to 25. Logistics

Wall cladding

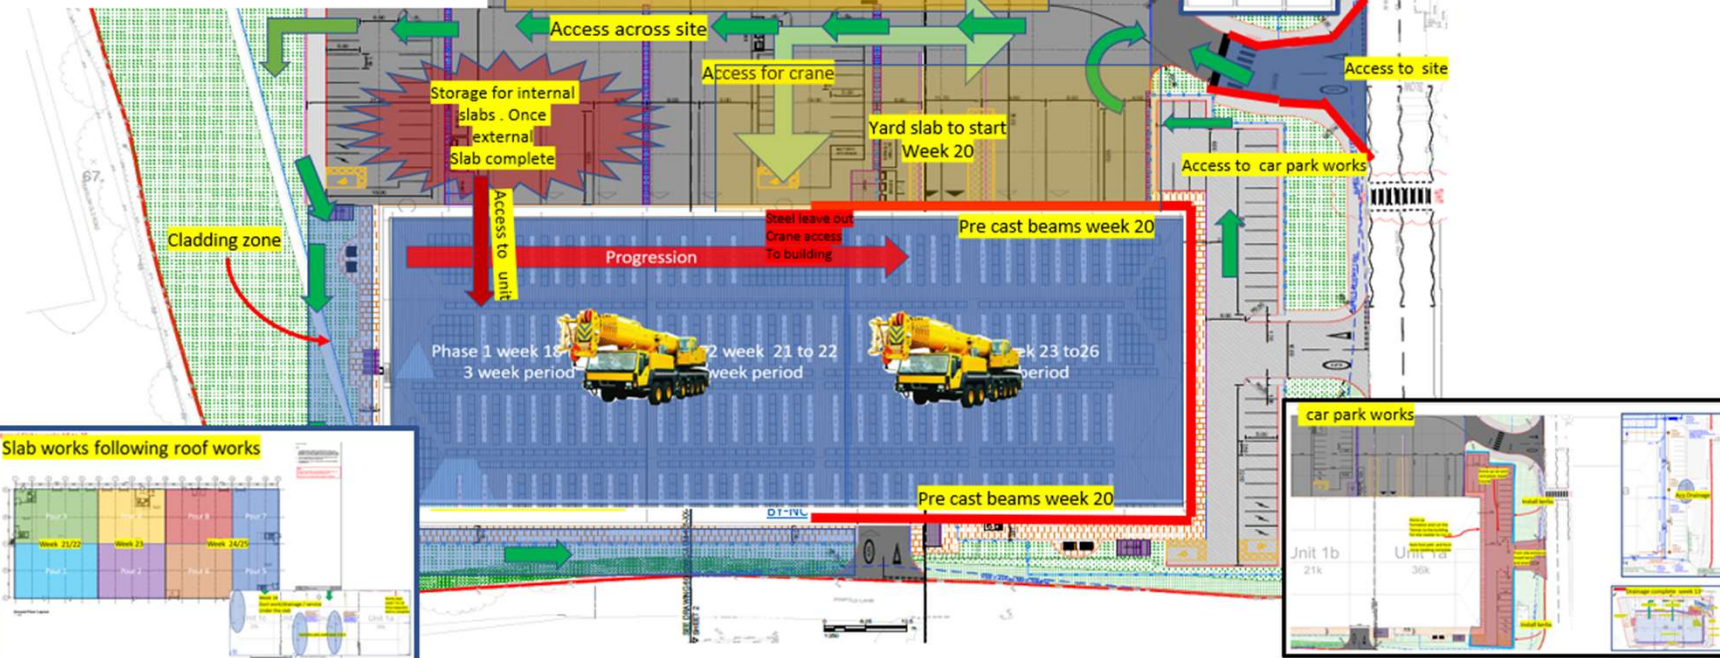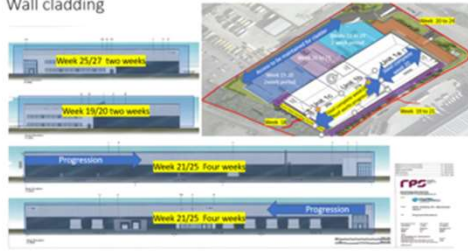

Project Title:

Drawing Title:

Client:

Scale:

Date:


Drg No:

McLAREN

McLaren Construction (Midlands & North) Ltd
McLaren House, 6090 Knights Court,
Birmingham, B37 7WY

Tel +44 (0)121 770 8288
Fax +44 (0)121 779 3974
E enquiries@mcclarengroup.com
www.mcclarengroup.com

Week 25 to 40 Logistics

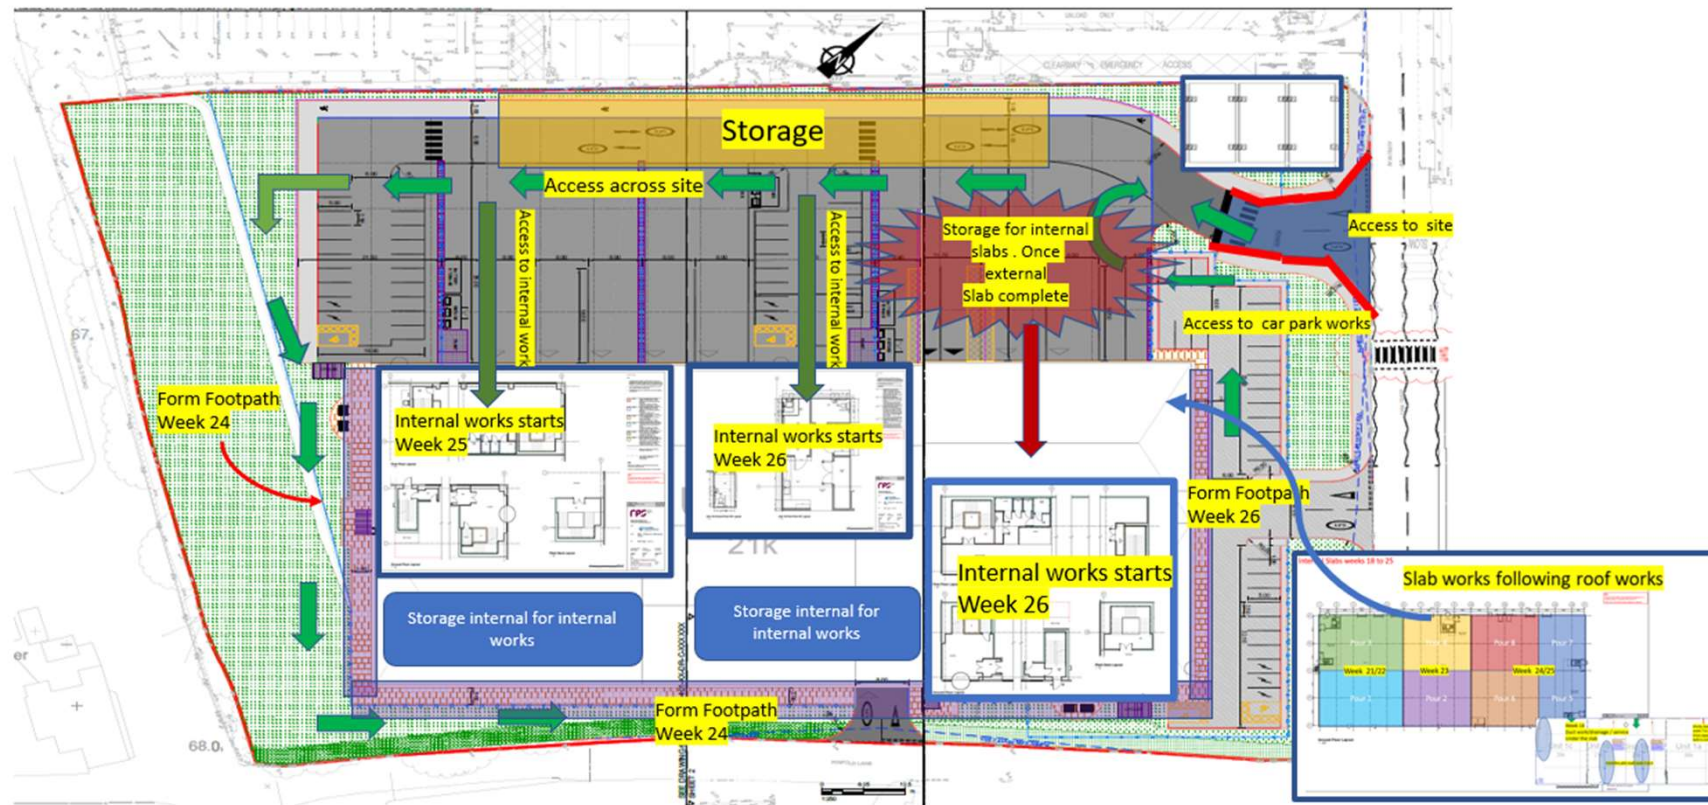

Project Title:

Drawing Title:

Client:

Scale:

Date:

Drg No:

MCLAREN

McLaren Construction (Midlands & North) Ltd
McLaren House, 6090 Knights Court,
Birmingham, B37 7WY

Tel +44 (0)121 770 8288
Fax +44 (0)121 779 3974
E enquiries@mcclarengroup.com
www.mcclarengroup.com