


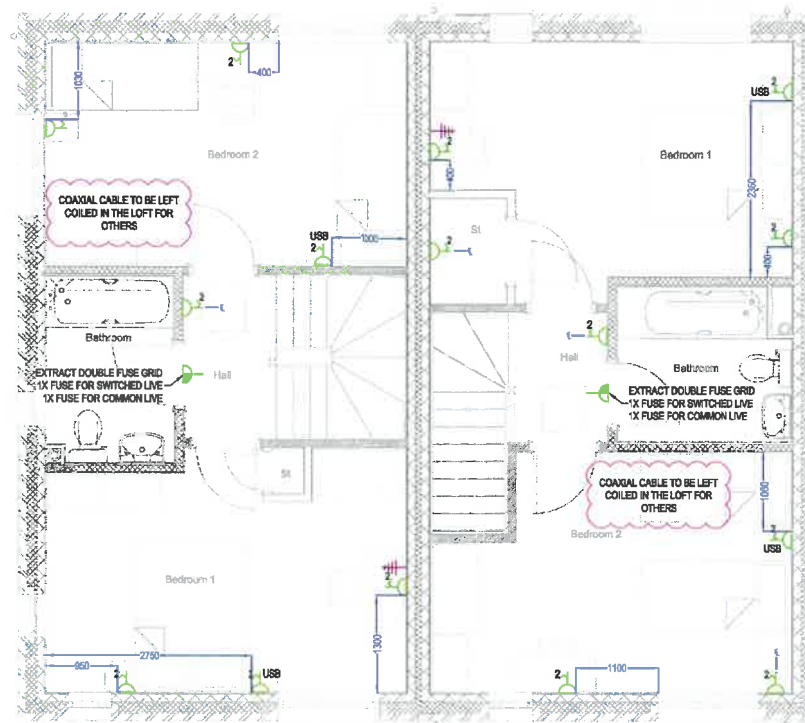


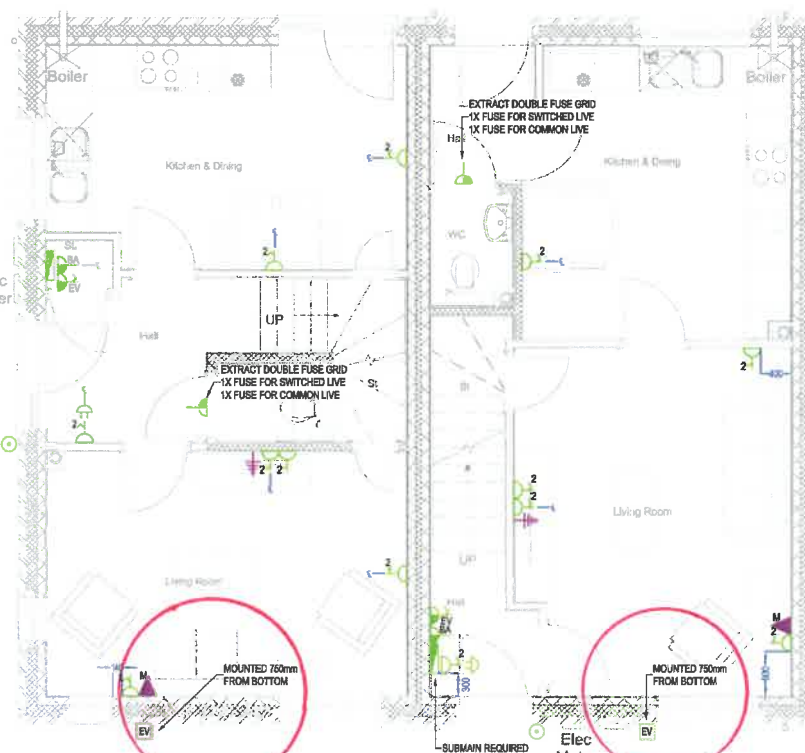

FIRST FLOOR
PLOTS 24, 23 & 22

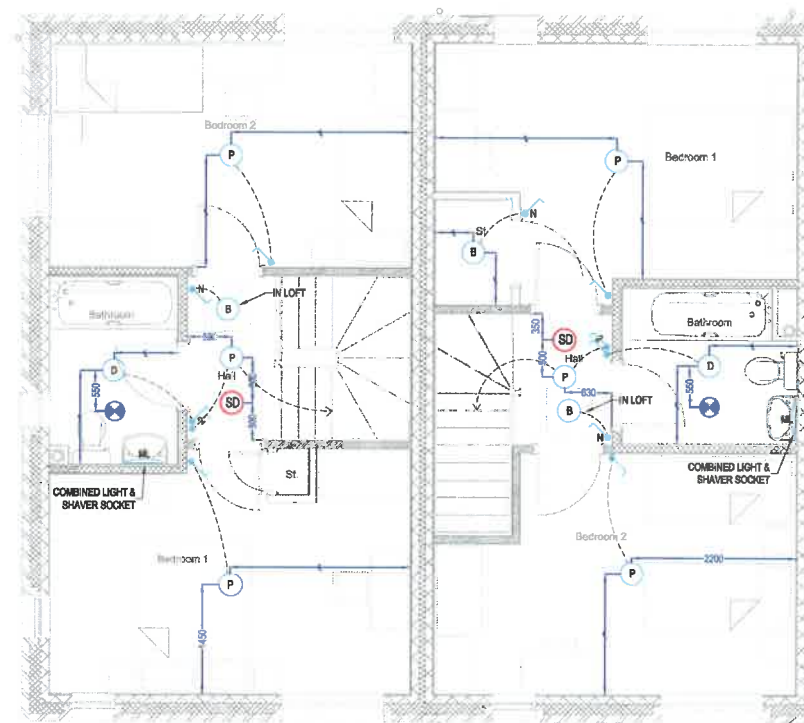

GROUND FLOOR
PLOTS 24, 23 & 22

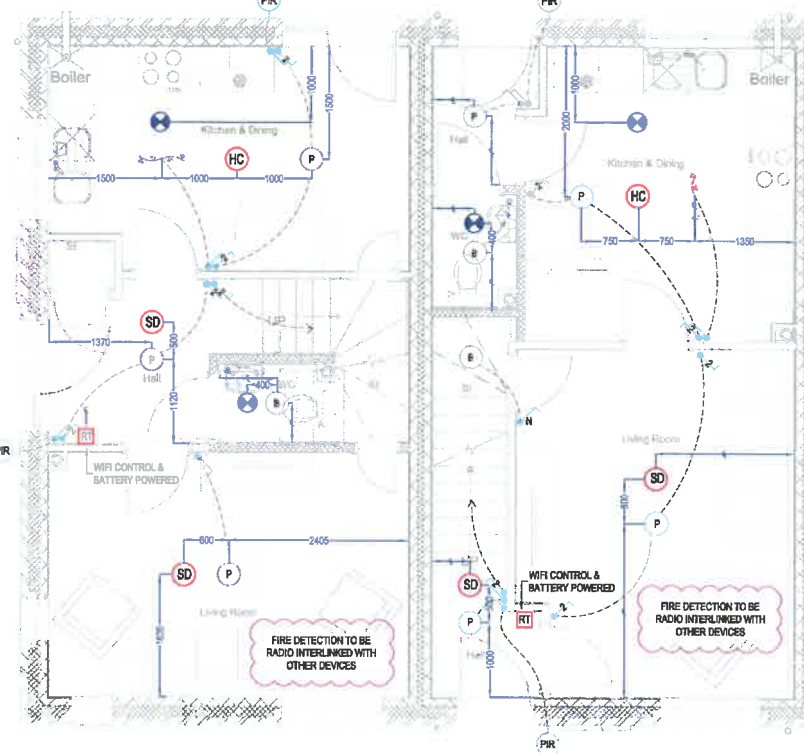

Plot 24

Plot 23

Plot 22
DUPLICATED

CONSUMER UNIT

10 WAY DUAL
RCD SPLIT
LOAD BOARD

WY	WNO	WCD	WTR
1	32	✓	B
2	32	✓	B
3	6	✓	B
4			
5			
6			
7			
8	6	✓	B
9	6	✓	B
10	32	✓	B
			80A / 30mA RCD SW

ANNOTATIONS



- LL DENOTES LOW LEVEL
- HL DENOTES HIGH LEVEL
- HB DENOTES HOBI
- BL DENOTES STAIR LIFT
- CC DENOTES COOKER CONNECTION
- CH DENOTES COOKER HOOD
- BA DENOTES BURGLAR ALARM
- BO DENOTES BOILER
- EF DENOTES ELECTRIC FIRE
- EP DENOTES TV AMPLIFIER
- WM DENOTES WASHING MACHINE
- FF DENOTES FRIDGE FREEZER
- TD DENOTES TUMBLE DRYER
- DN DENOTES DISHWASHER

MOUNTING HEIGHTS

CONSUMER UNITS (SWITCHES)	1400mm A.F.F.L
13A SOCKET OUTLETS	450mm A.F.F.L
TV AERIAL OUTLETS	450mm A.F.F.L
BT OUTLETS	450mm A.F.F.L
LIGHT SWITCHES	1125mm A.F.F.L
THERMOSTATS	1125mm A.F.F.L
KITCHEN ACCESSORIES	1050mm A.F.F.L
SHOWER SOCKET	1200mm A.F.F.L

GENERAL LEGEND

SYMBOL	DESCRIPTION	MANUFACTURER / CODE	QTY
	CONSUMER UNIT	DETA BV2004	1
	6 INCH PENDANT CW LOW ENERGY LAMP	DETA V1218	7
	BATTERY LAMP HOLDER CW LOW ENERGY LAMP	DETA V1289	2/4
	DRUM LIGHT FITTING	DETA L1021WH	1
	EXTERNAL LIGHT CW PIR FRONT	ELD AVON-PIR	1
	MIRROR LIGHT / SHOWER	ETERNA PIR08BK	1
	ETERNA - LEDSHED		1
	4 SPOT TRACK LIGHT	LEYTON BL4	1
	1G 1W LIGHT SWITCH CW NEON	DETA S1361	1/3
	10A FULL CORD SWITCH	DETA S1287	1
	1G 1W LIGHT SWITCH	DETA S1282	3
	1G 2W LIGHT SWITCH	DETA S1283	0/3
	2G 2W LIGHT SWITCH	DETA S1284	3/5
	3G 2W LIGHT SWITCH	DETA S1286	1
	SINGLE SWITCHED SOCKET MOUNTED AT LOW LEVEL	DETA S12078DP	3
	DUAL SWITCHED SOCKET MOUNTED AT LOW LEVEL	DETA S1208DP	13
	DUAL SWITCHED SOCKET MOUNTED AT WORK TOP HEIGHT	DETA S1208DP	3
	UNSWITCHED FUSED SPUR CONNECTION	DETA S1360	3
	SWITCHED FUSED SPUR CONNECTION	DETA S1371	1
	MASTER BT SOCKET	DETA S1362	1
	SINGLE COAX SOCKET	DETA S1288	2
	COOKER CONNECTION OUTLET MOUNTED AT LOW LEVEL	DETA S1217	1
	COOKER SWITCH	DETA S1300P	1
	GRID SWITCH	DETA G3302	1
	FAN FUSE	DETA G3553	1
	THERMOSTAT	BY OTHERS	0
	DOOR BELL / CHIME	DETA C854	1
	MAINS SMOKE DETECTOR	AICO E30146	3
	MAINS COMBINED HEAT / CO DETECTOR	AICO E3028	1
	REMOTE FIRE ALARM TEST	AICO E3450	1
	EXTRACT FAN CEILING MOUNTED	GREENWOOD AIRVAC C128P	3
	MULTI GRID 2 MOD	DETA G3302	1
	20A DP WASHING MACHINE SWITCH	DETA G3554	1
	20A DP FRIDGE FREEZER SWITCH	DETA G3552	1
	ELECTRIC VEHICLE CHARGER	ROLEC EVMP2010	1

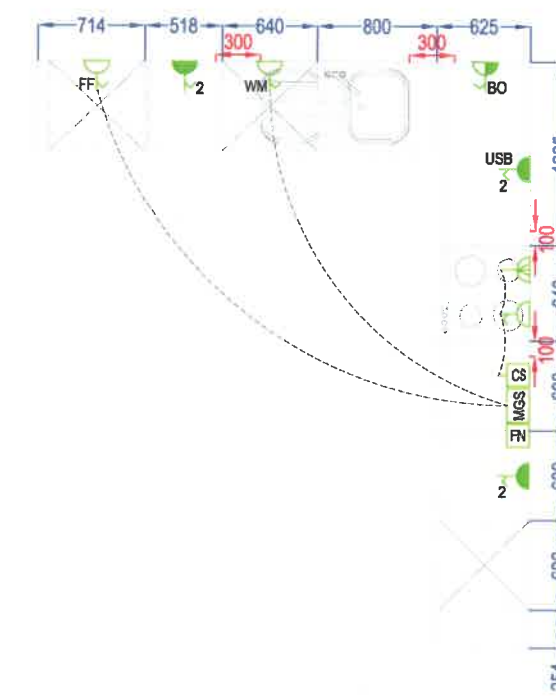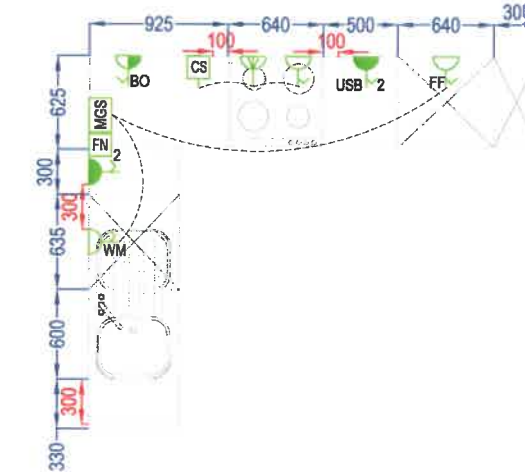

KITCHEN LAYOUTS
SCALE 1:25 @ A1

EV CHARGING POINTS

CONSTRUCTION

MOUNTING HEIGHTS (AS STATED IN ELECTRICAL SPECIFICATION)	
C1	18/12/21 CONSTRUCTION ISSUE
P3	07/12/21 AMENDMENTS BASED OFF CLIENTS/CONTRACTOR COMMENTS
P2	25/10/21 EV CHARGERS ADDED
P1	22/10/21 PRELIMINARY ISSUE
REV	DATE DESCRIPTION
ARCHITECT	CLIENT
Rowan Saeed Architecture	PLP Construction Limited
Hetherow House,	30 Rochdale Lane
Hetherow, Rotherley,	Heywood
Stockport, Cheshire	OL10 1PF
SN8 3DY	
PROJECT	DESCRIPTION
DOB BROOK CLOSE, FAILSWORTH	ELECTRICAL INSTALLATION
	BLOCK 4
	PLOTS 22, 23 & 24
Scale: 1:50 @ A1	Drawing Number: 6418 06
Drawn By: SB	Checked By: -
Date: 007/2021	