


NOTES

All dimensions and layouts are indicative pending survey data and S.E. input


KEY

--- Existing to be removed - non-historic fabric

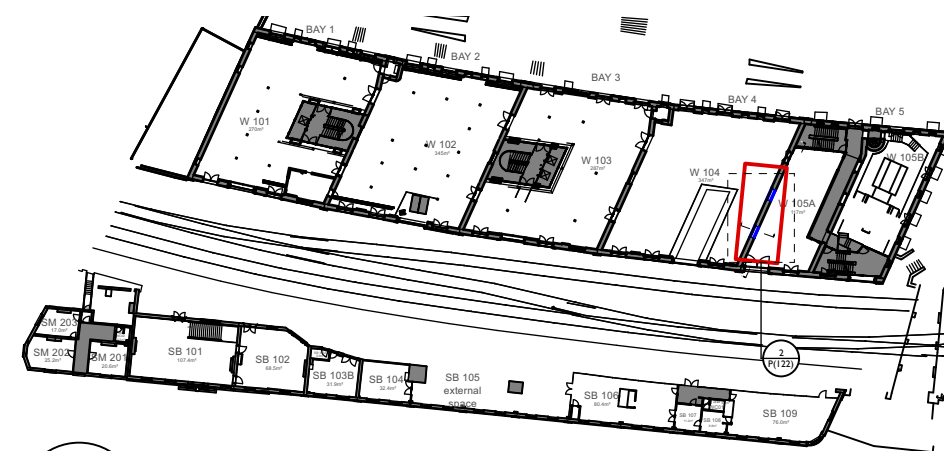


I Key Plan
Scale: 1:1000

Existing arch headed opening. Remove existing non fire rated timber infill, and replace with new 60mins fire rated stud partition to one side. Fixings to be made into the mortar joints only.

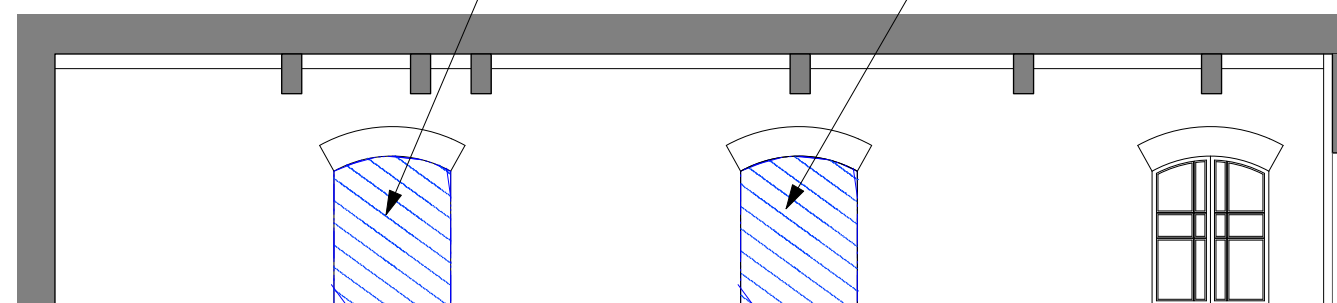


3 Section AA
Scale: 1:100

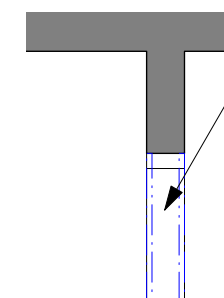

Existing arch headed opening. Remove existing non fire rated timber infill, and replace with new 60mins fire rated stud partition to one side. Fixings to be made into the mortar joints only.

4 Section BB
Scale: 1:100

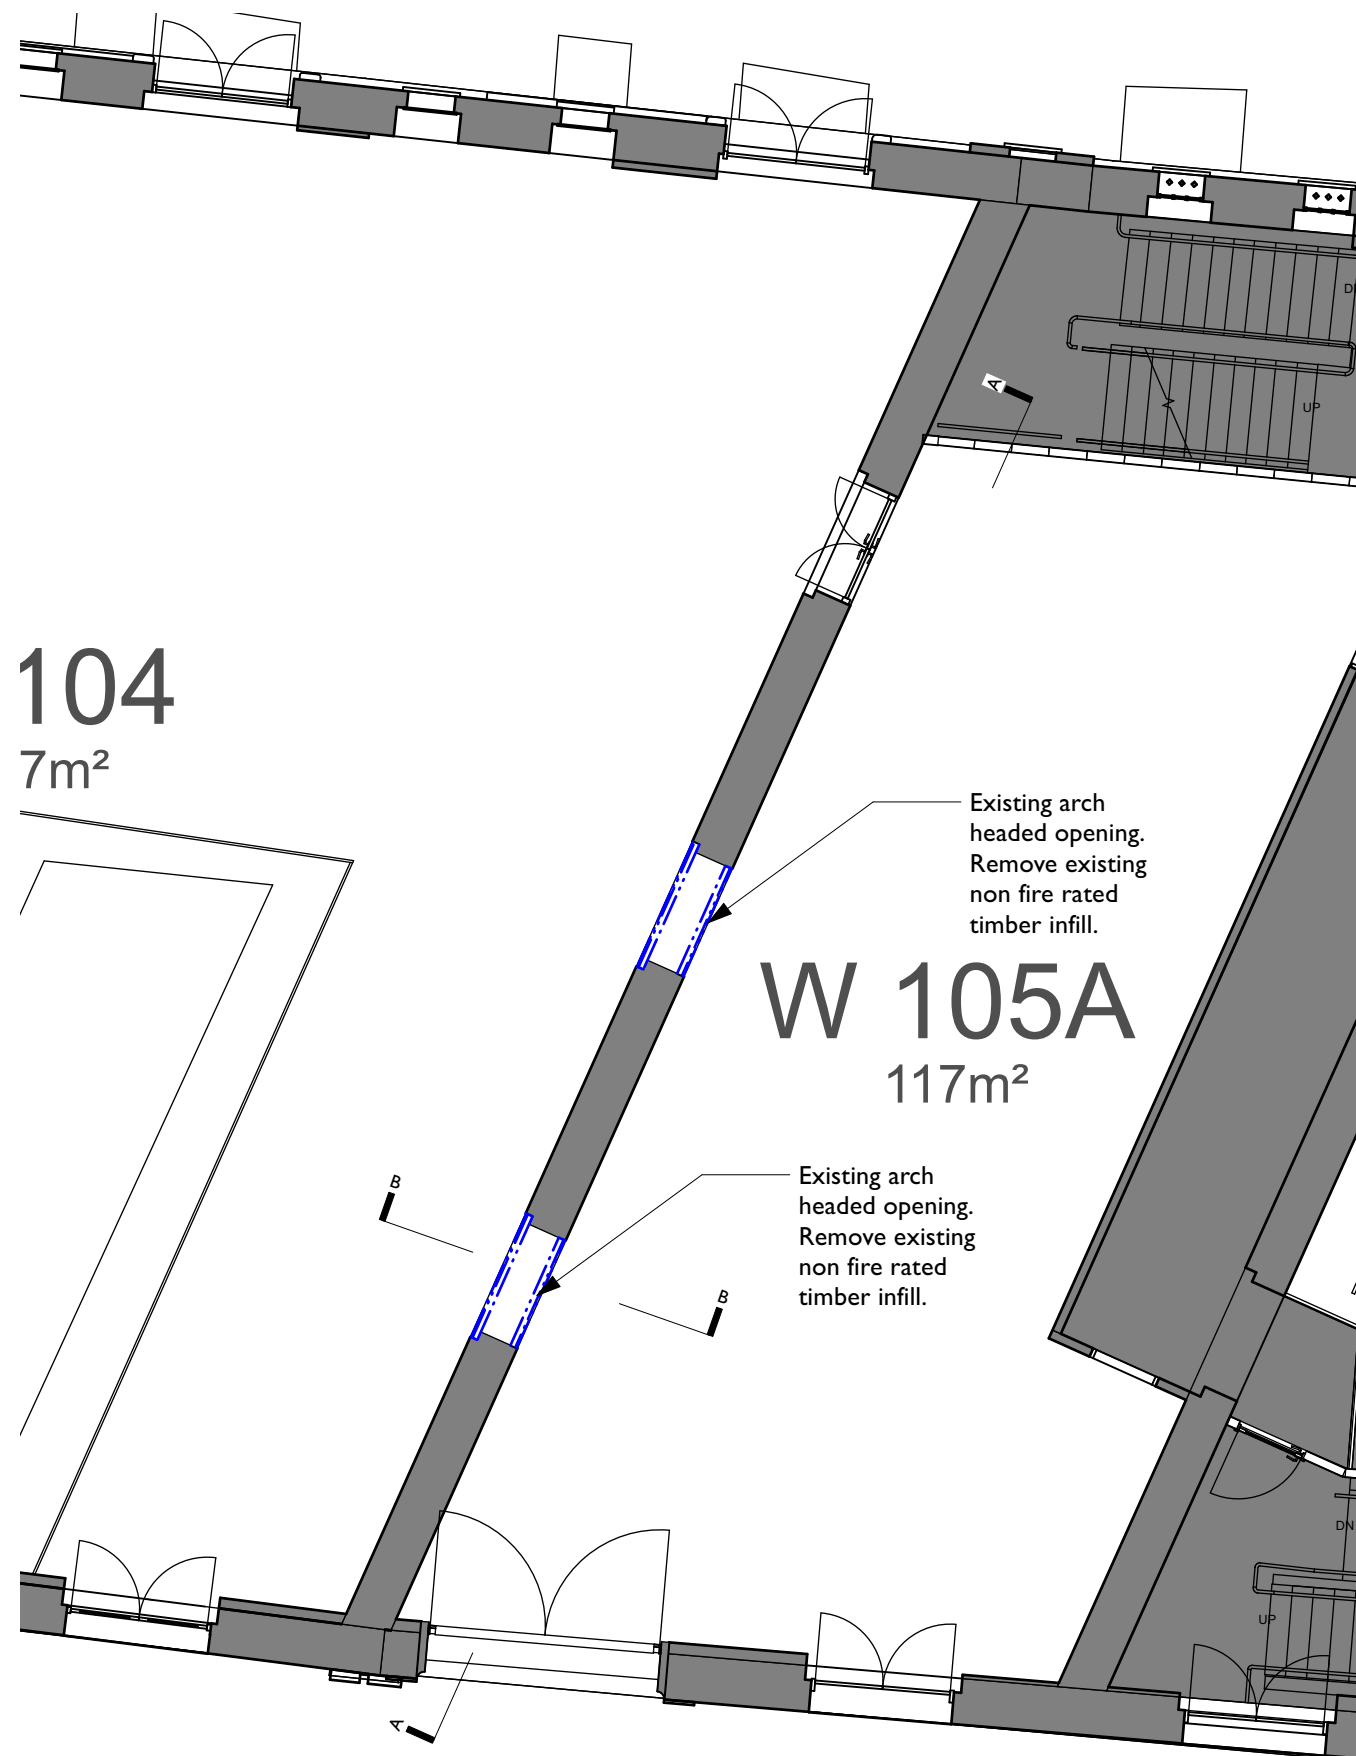

104
7m²

W 105A
117m²

Existing arch headed opening. Remove existing non fire rated timber infill.

Existing arch headed opening. Remove existing non fire rated timber infill.

2 PPI65 - Pin 0151-38
Scale: 1:100

A Updated to include sections HW HW
16/05/2023 following receipt of survey.

Rev Note DRN CHK

Science and Industry Museum

Fire Works

1830s Warehouse - 1st
Floor Strip-out Plan I

scheme 2002
drwg no. P(822)
revision A

scale AS NOTED
date first drawn March 23
drawn HW

SK sketch E existing P proposed T tender C construction F final issue

www.ateliermb.co.uk
t 0161 236 0051
e architect@ateliermb.co.uk