



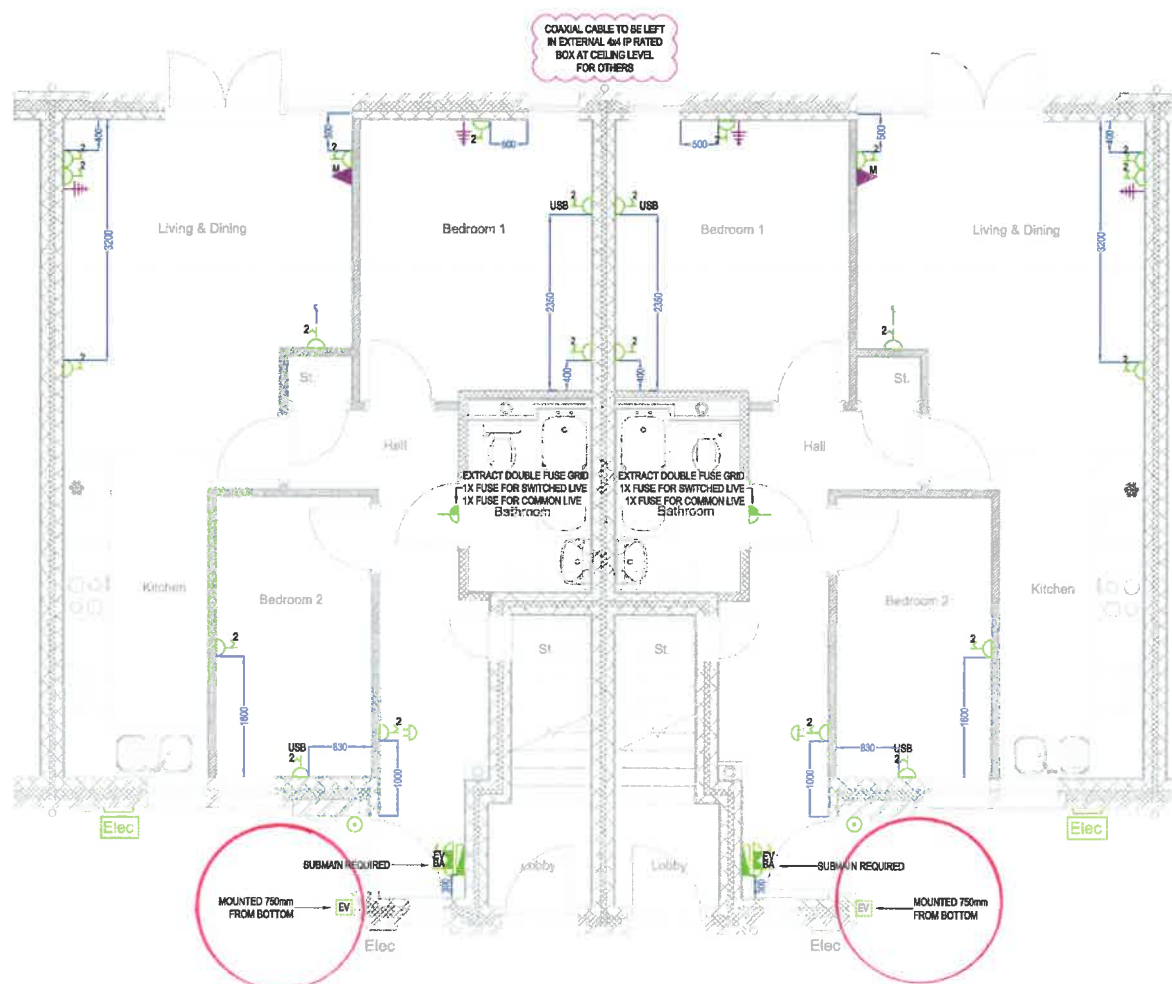

WAF	INSTR	EQD	TYPE
BOA / 30mA RCD S/W			
1	32	✓	B COOKER 6.0amp*
2	32	✓	B APARTMENT SOCKETS 2.6amp*
3	6	✓	B KITCHEN LIGHTS & BAKERS 1.0amp*
4			SPARE
5			SPARE
100A DP MAIN SWITCH			
6			SPARE
7			SPARE
8	6	✓	B INTRUDER ALARM 1.0amp*
9	6	✓	B APARTMENT LIGHTS 1.0amp*
10	32	✓	B KITCHEN SOCKETS 2.6amp*
BOA / 30mA RCD S/W			

CONSUMER UNITS (SWITCHES)	1400mm A.F.F.I.
13A SOCKET OUTLETS	450mm A.F.F.I.
TV AERIAL OUTLETS	450mm A.F.F.I.
BT OUTLETS	450mm A.F.F.I.
LIGHT SWITCHES	1125mm A.F.F.I.
THERMOSTATS	1125mm A.F.F.I.
KITCHEN ACCESSORIES	1050mm A.F.F.I.
SHAVER SOCKET	1200mm A.F.F.I.

SYMBOL	DESCRIPTION	MANUFACTURER / CODE	ON / OFF / PLOT / REC
	CONSUMER UNIT	DETA BV234	1
	8 INCH PENDANT CW LOW ENERGY LAMP	DETA V1278	8
	DRUM LIGHT FITTING	DETA L1621WH	1
	EXTERNAL LIGHT CW PIR FRONT BACK	ELD AV04W-PIR ETERNA PIR05K ETERNA - LEDSHOWO	1
	MIRROR LIGHT / SHAVER		1
	4 SPOT TRACK LIGHT	LEYTON BL4	1
	10 1W LIGHT SWITCH	DETA S1202	3
	10 2W LIGHT SWITCH	DETA S1203	1
	20 2W LIGHT SWITCH	DETA S1204	3
	SINGLE SWITCHED SOCKET MOUNTED AT LOW LEVEL	DETA S1207BDP	3
	DUAL SWITCHED SOCKET MOUNTED AT LOW LEVEL	DETA S1208BDP DETA S1208 (USB)	11
	DUAL SWITCHED SOCKET MOUNTED AT WORK TOP HEIGHT	DETA S1209BDP DETA S1206 (USB)	3
	UN-SWITCHED FUSED SPUR CONNECTION	DETA S1300	2
	SWITCHED FUSED SPUR CONNECTION	DETA S1371	1
	MASTER BT SOCKET	DETA S1382	
	SINGLE COAX SOCKET	DETA S1286	2
	COOKER CONNECTION OUTLET MOUNTED AT LOW LEVEL	DETA S1217	1
	COOKER SWITCH	DETA S1300P	1
	GRID SWITCH FAN FUSE	DETA G3002 DETA G3053 DETA G3042	
	THERMOSTAT	BY OTHERS	0
	DOOR BELL / CHIME	DETA C3004	1
	MAINS SMOKE DETECTOR	AICO E3016 AICO E3300MRF (SMARTLINK)	1
	MAINS COMBINED HEAT / CO DETECTOR	AICO E3028 AICO E3300MRF (SMARTLINK)	1
	MAINS MULTI SENSOR HEAT / SMOKE DETECTOR	AICO E3024 AICO E3300MRF (SMARTLINK)	1
	REMOTE FIRE ALARM TEST	AICO E450	1
	EXTRACT FAN CEILING MOUNTED	GREENWOOD AIRVAC CV2/GP	2
	MULTI GRID 2 MOD 20A DP WASHING MACHINE SWITCH 20A DP FRIDGE FREEZER SWITCH	DETA G3002 DETA G3054 DETA G3052	1
	ELECTRIC VEHICLE CHARGER	ROLEC EVWP2210	1

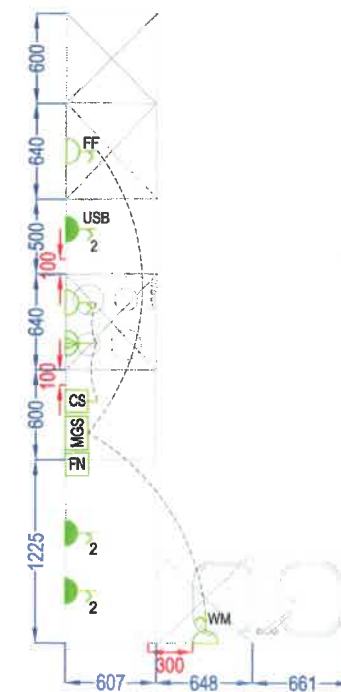

KITCHEN LAYOUTS
SCALE 1:25 @ A1



GROUND
FLOOR

CONSTRUCTION

MOUNTING HEIGHTS (AS STATED IN ELECTRICAL SPECIFICATION)				
C1	18/12/21	CONSTRUCTION ISSUE		
P3	07/12/21	AMENDMENTS BASED OFF CLIENTS/CONTRACTOR COMMENTS		
P2	25/10/21	EY CHANGERS ADDED		
P1	22/10/21	PRELIMINARY ISSUE:		
REV:	DATE:	DESCRIPTION:		
 ARC HOUSE, 1 GERARD STREET, STALYBRIDGE, B16 2Y T: 0161 933 0000 F: 08440000304 <table><tr><td>ARCHITECT Bowker Squire Architecture Hatherton House, Hatherton, Romsley Stobrook, Cheshire S46 2DY</td><td>CLIENT PJP Construction Limited 30 Rockdale Lane Heywood OL13 1FF</td></tr></table> PROJECT DOB BROOK CLOSE, FAILSWORTH DESCRIPTION: ELECTRICAL INSTALLATION " BLOCK 3 - FLATS " PLOTS 6,9,10,13,14,17,18 & 21			ARCHITECT Bowker Squire Architecture Hatherton House, Hatherton, Romsley Stobrook, Cheshire S46 2DY	CLIENT PJP Construction Limited 30 Rockdale Lane Heywood OL13 1FF
ARCHITECT Bowker Squire Architecture Hatherton House, Hatherton, Romsley Stobrook, Cheshire S46 2DY	CLIENT PJP Construction Limited 30 Rockdale Lane Heywood OL13 1FF			
Encl: 1.50 @ A1		Drawing Number: 6418 03		
Drawn By: BB	Checked By: -			
Date: OCT 2021				