
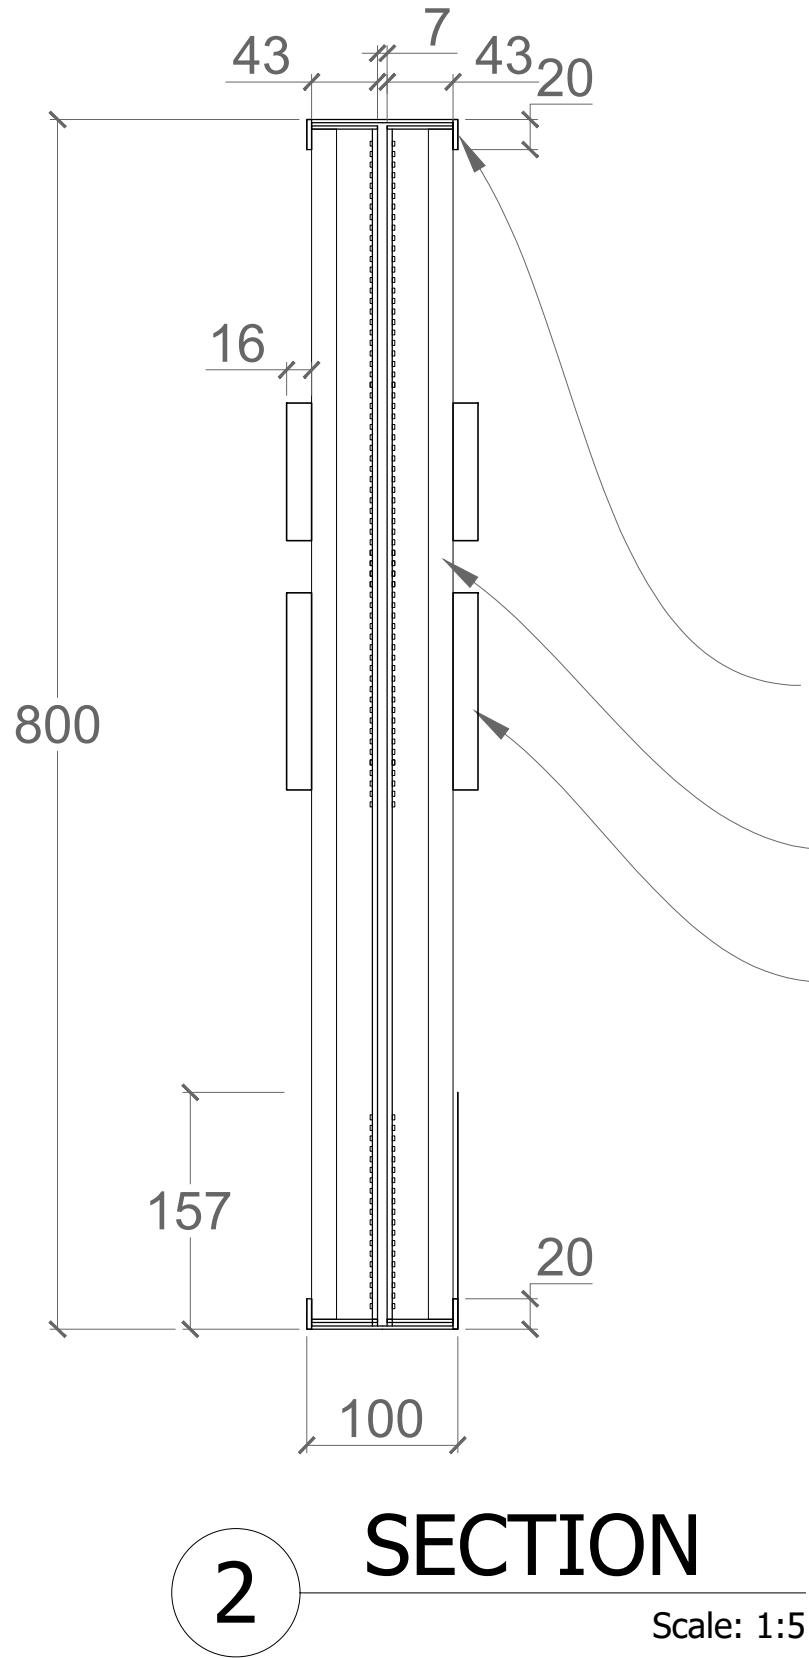
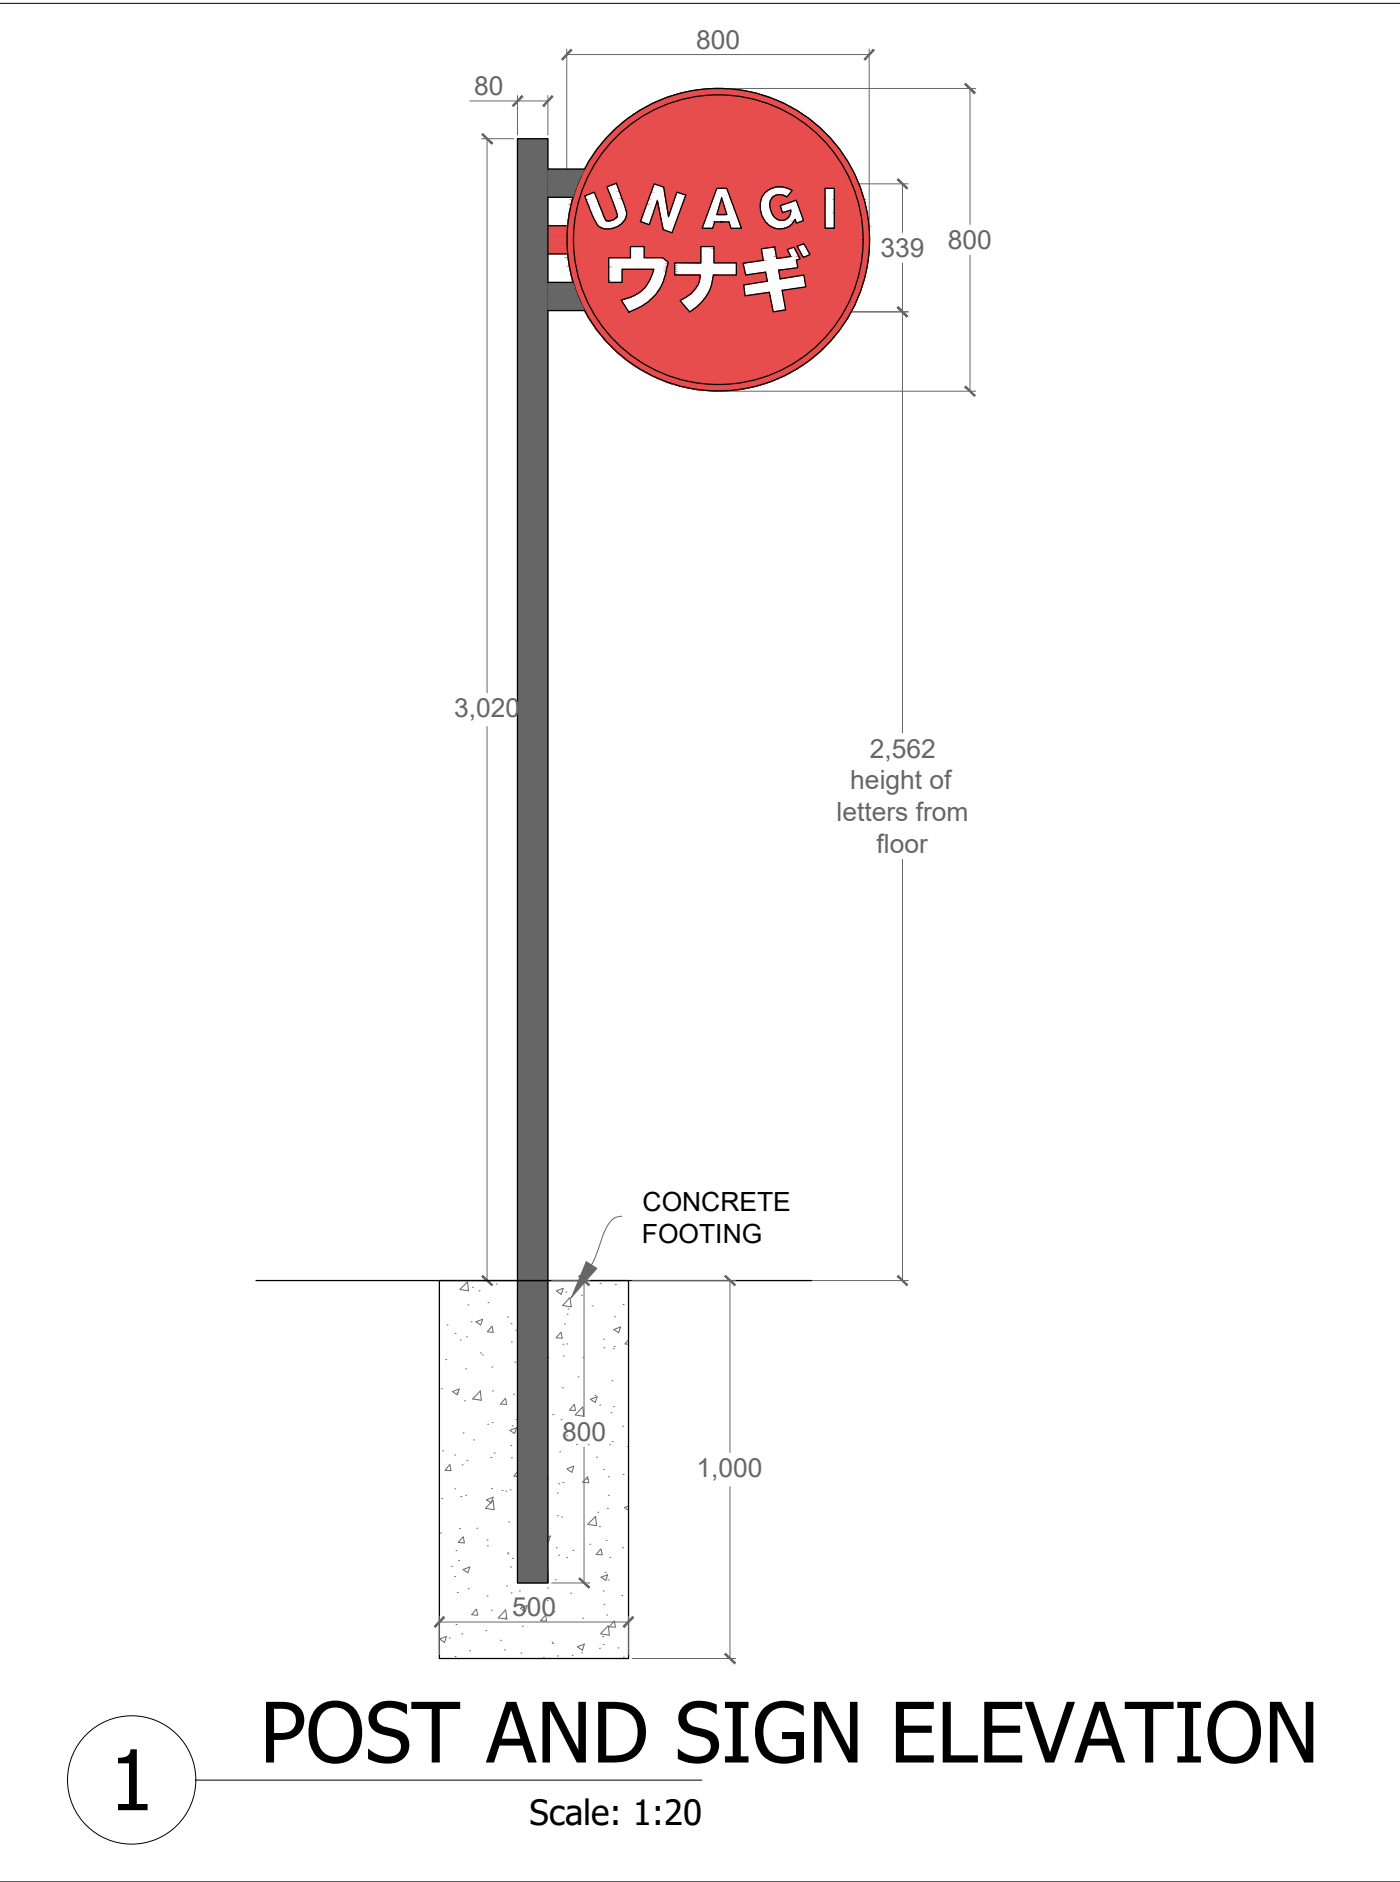
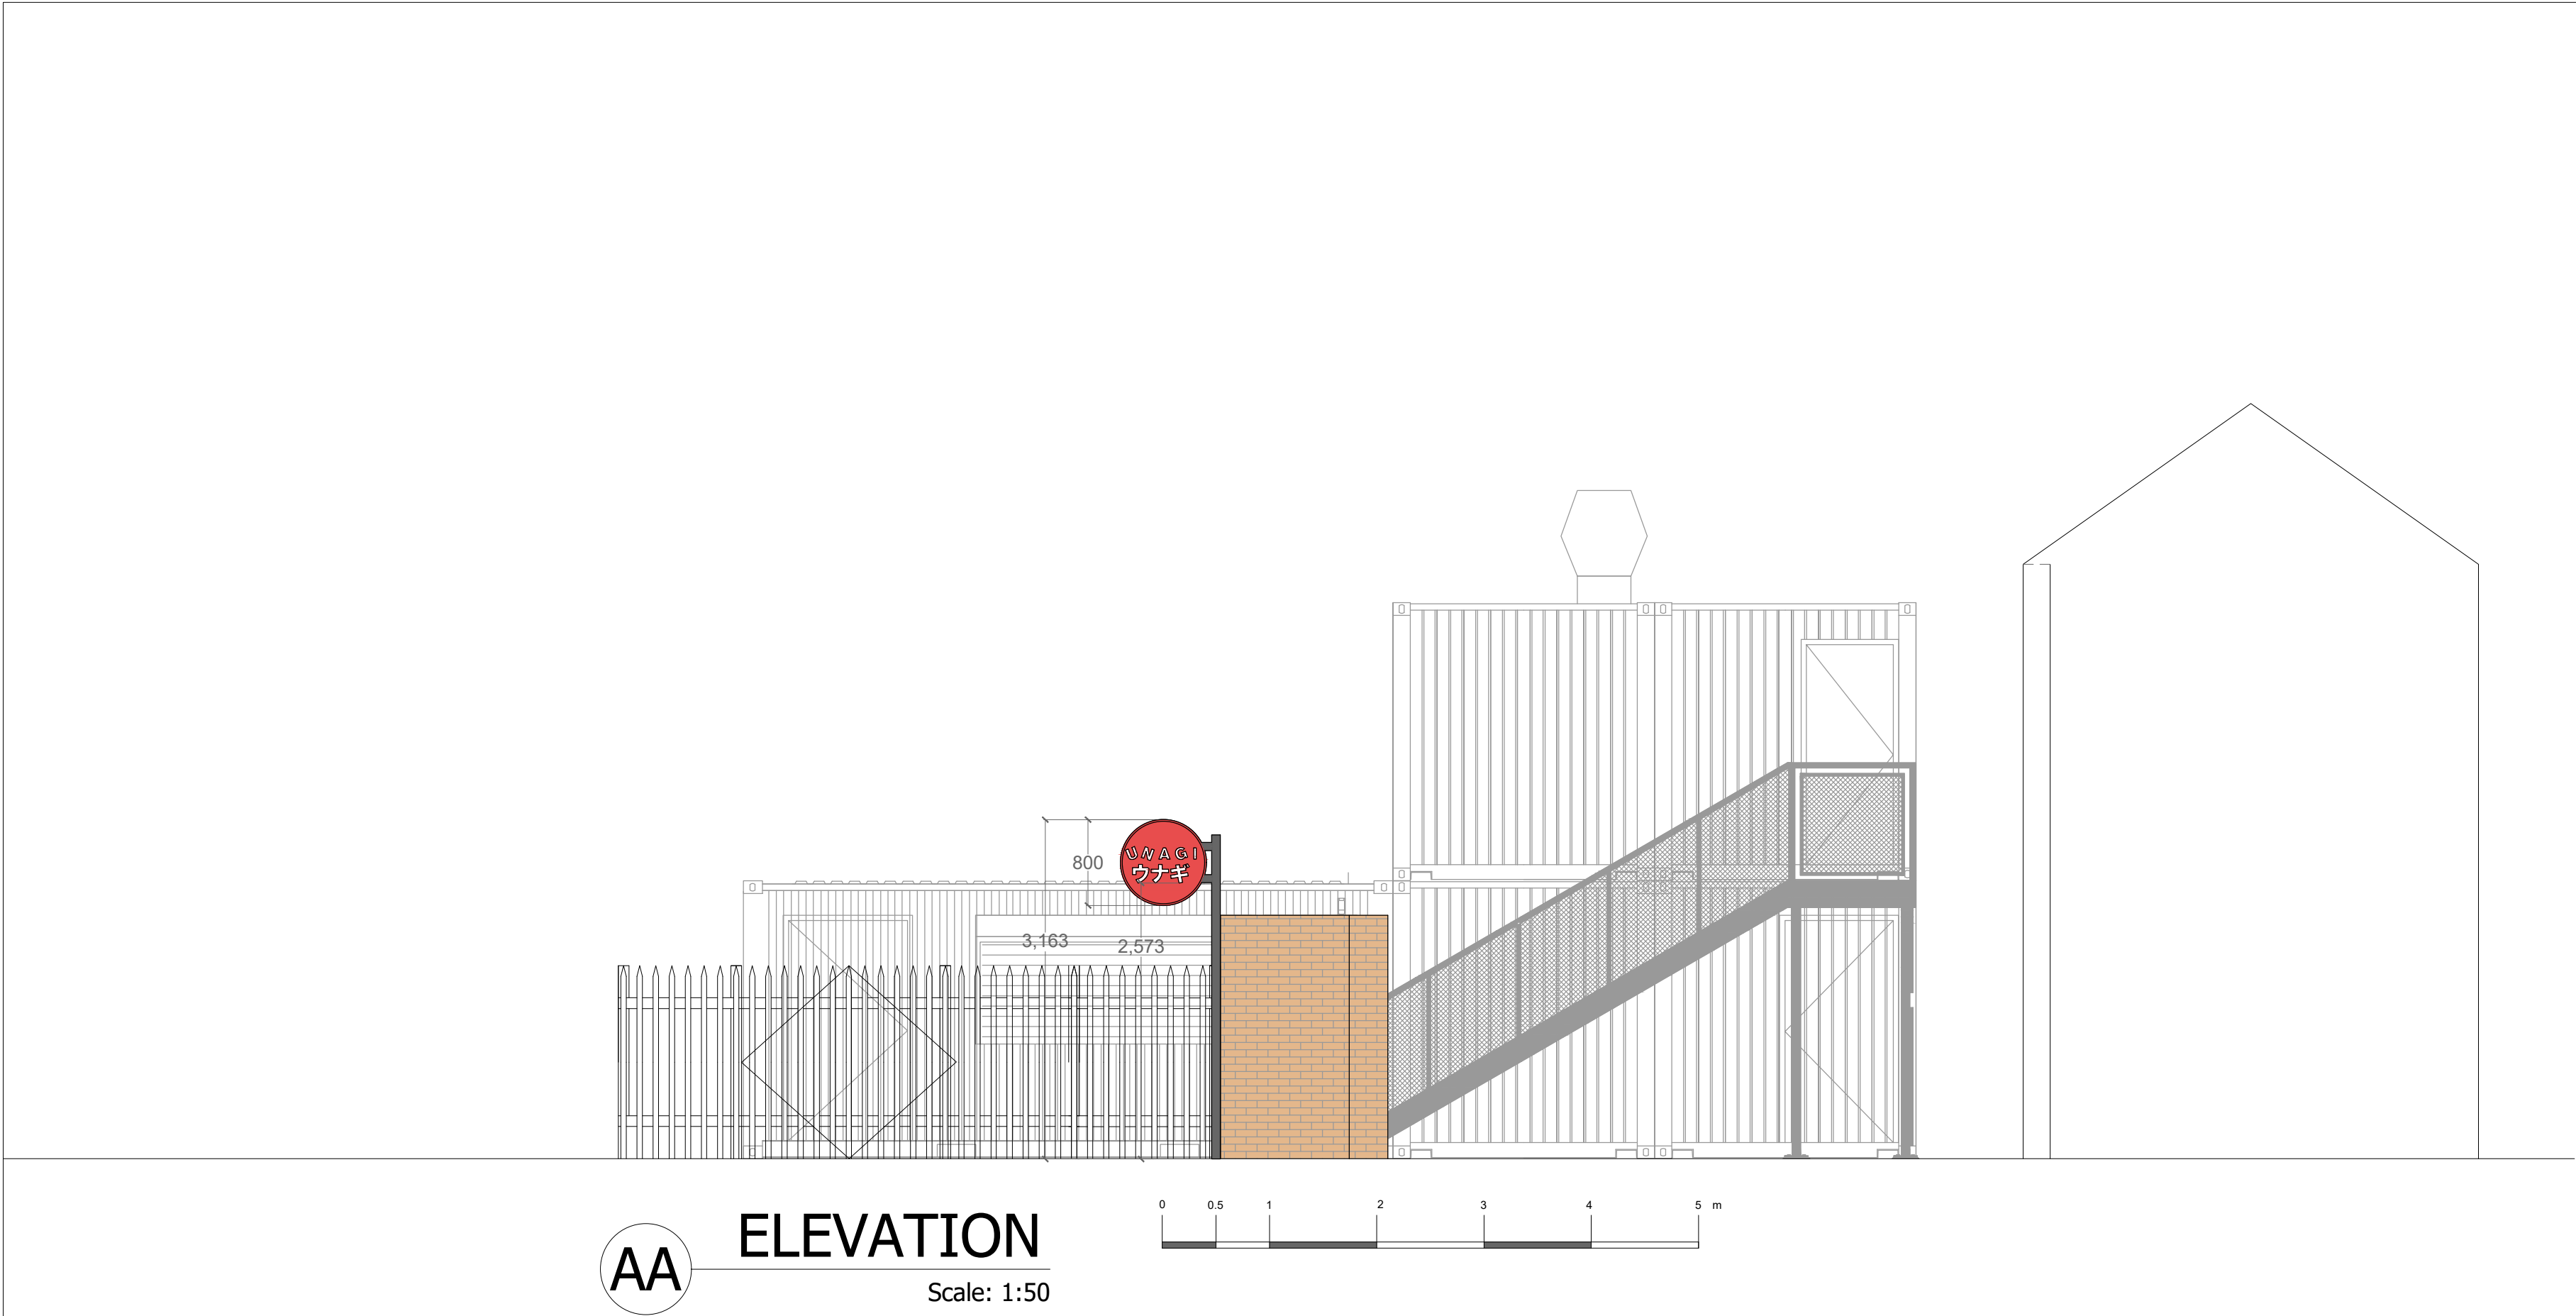


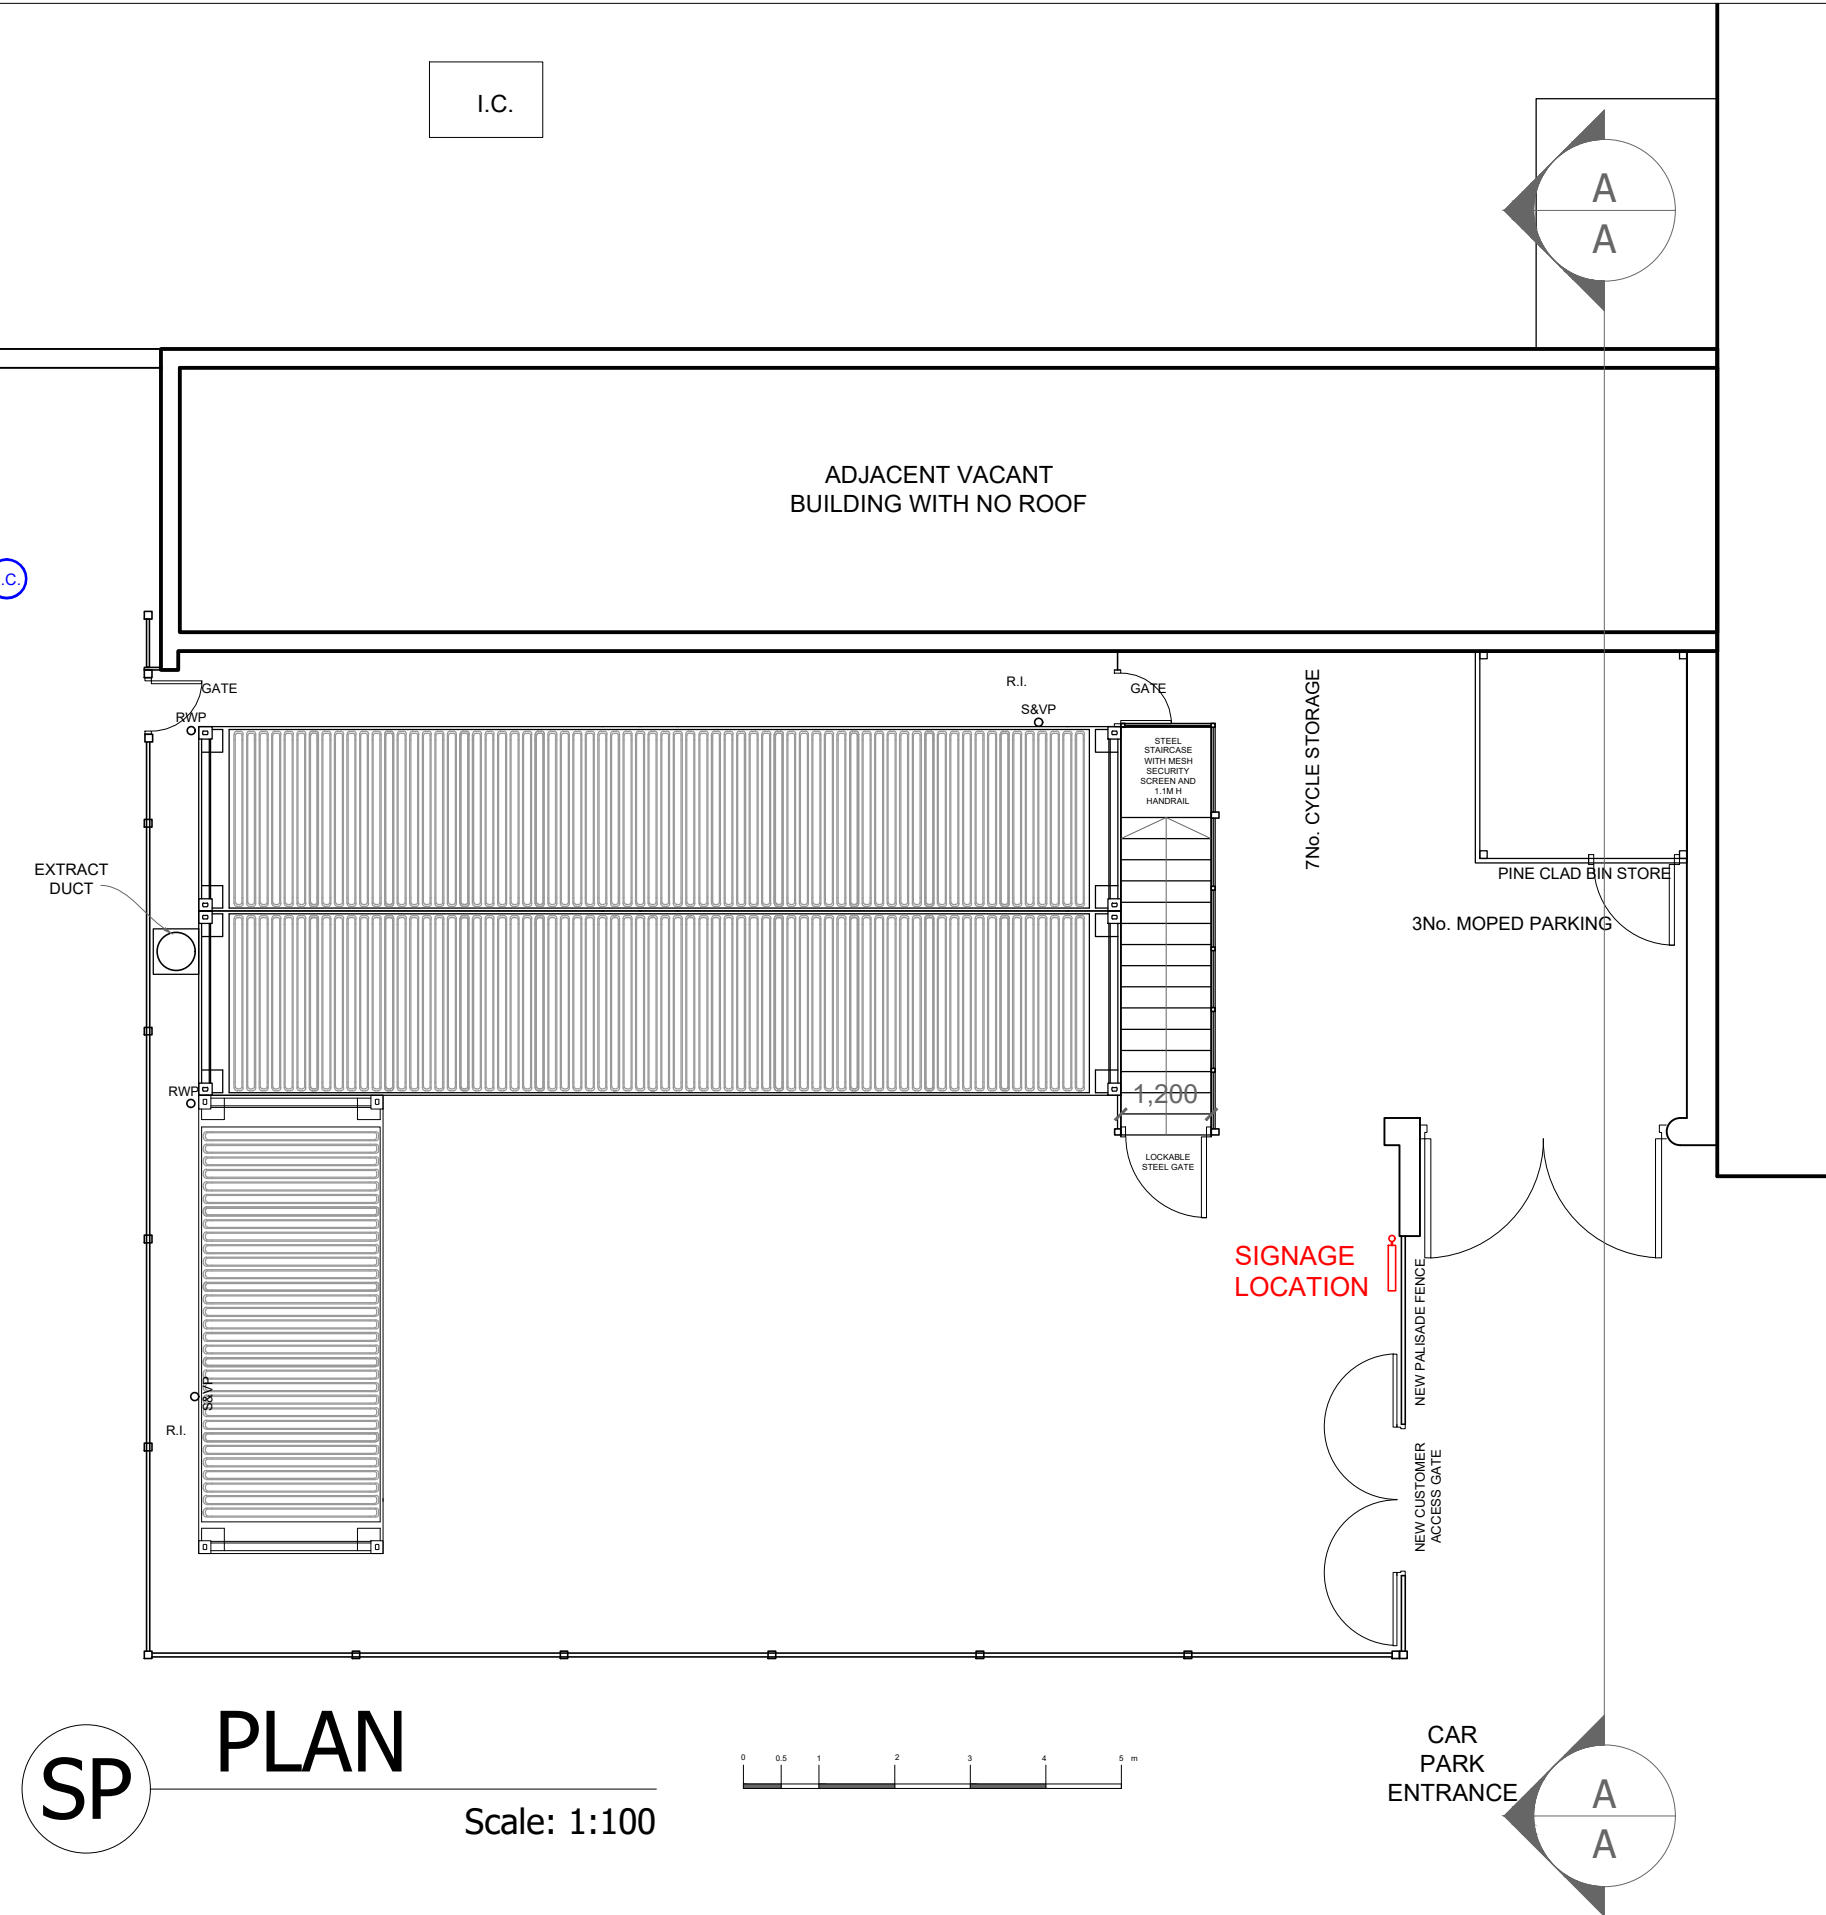

RAL 9004 POWDER COATED BRACKET
SUITABLE FOR APPLICATION AND DEIGN BY
SIGNAGE CONTRACTOR


DOUBLE SIDED PROJECTION SIGN. 800MMØ
X 100MM TH'K POWDER COATED ALLUMINUM
FRAME TO OUTER EDGE. **RAL 3031 ORIENT
RED (MATT FINISH)**

FRONT FACES TO HAVE OPAL RED PERSPEX
TO MATCH RAL COLOUR TO FORM
ILLUMINATED DISC.
TO CLIENTS APPROVED SAMPLE.
WITH OPAL WHITE PERSPEX PUSH
THROUGH LETTERS REAR ILLUMINATED
WITH WHITE 30K LEDS 600 LUMIN

WHOLE FACE IS ILLUMINATED DARK RED
BACKGROUND AND WHITE LETTERS

PUSH TROUGH LETTERS BONDED TO CLEAR
ACRYLIC PANEL LOCATED WITHIN ROUNDAL
WITH ILLUMINATION BEHIND FOR LETTERS

80mmØ MATT BLACK POWDER COAT POST
RAL 9004 FIXED INTO GROUND WITH
CONCRETE FOOTING

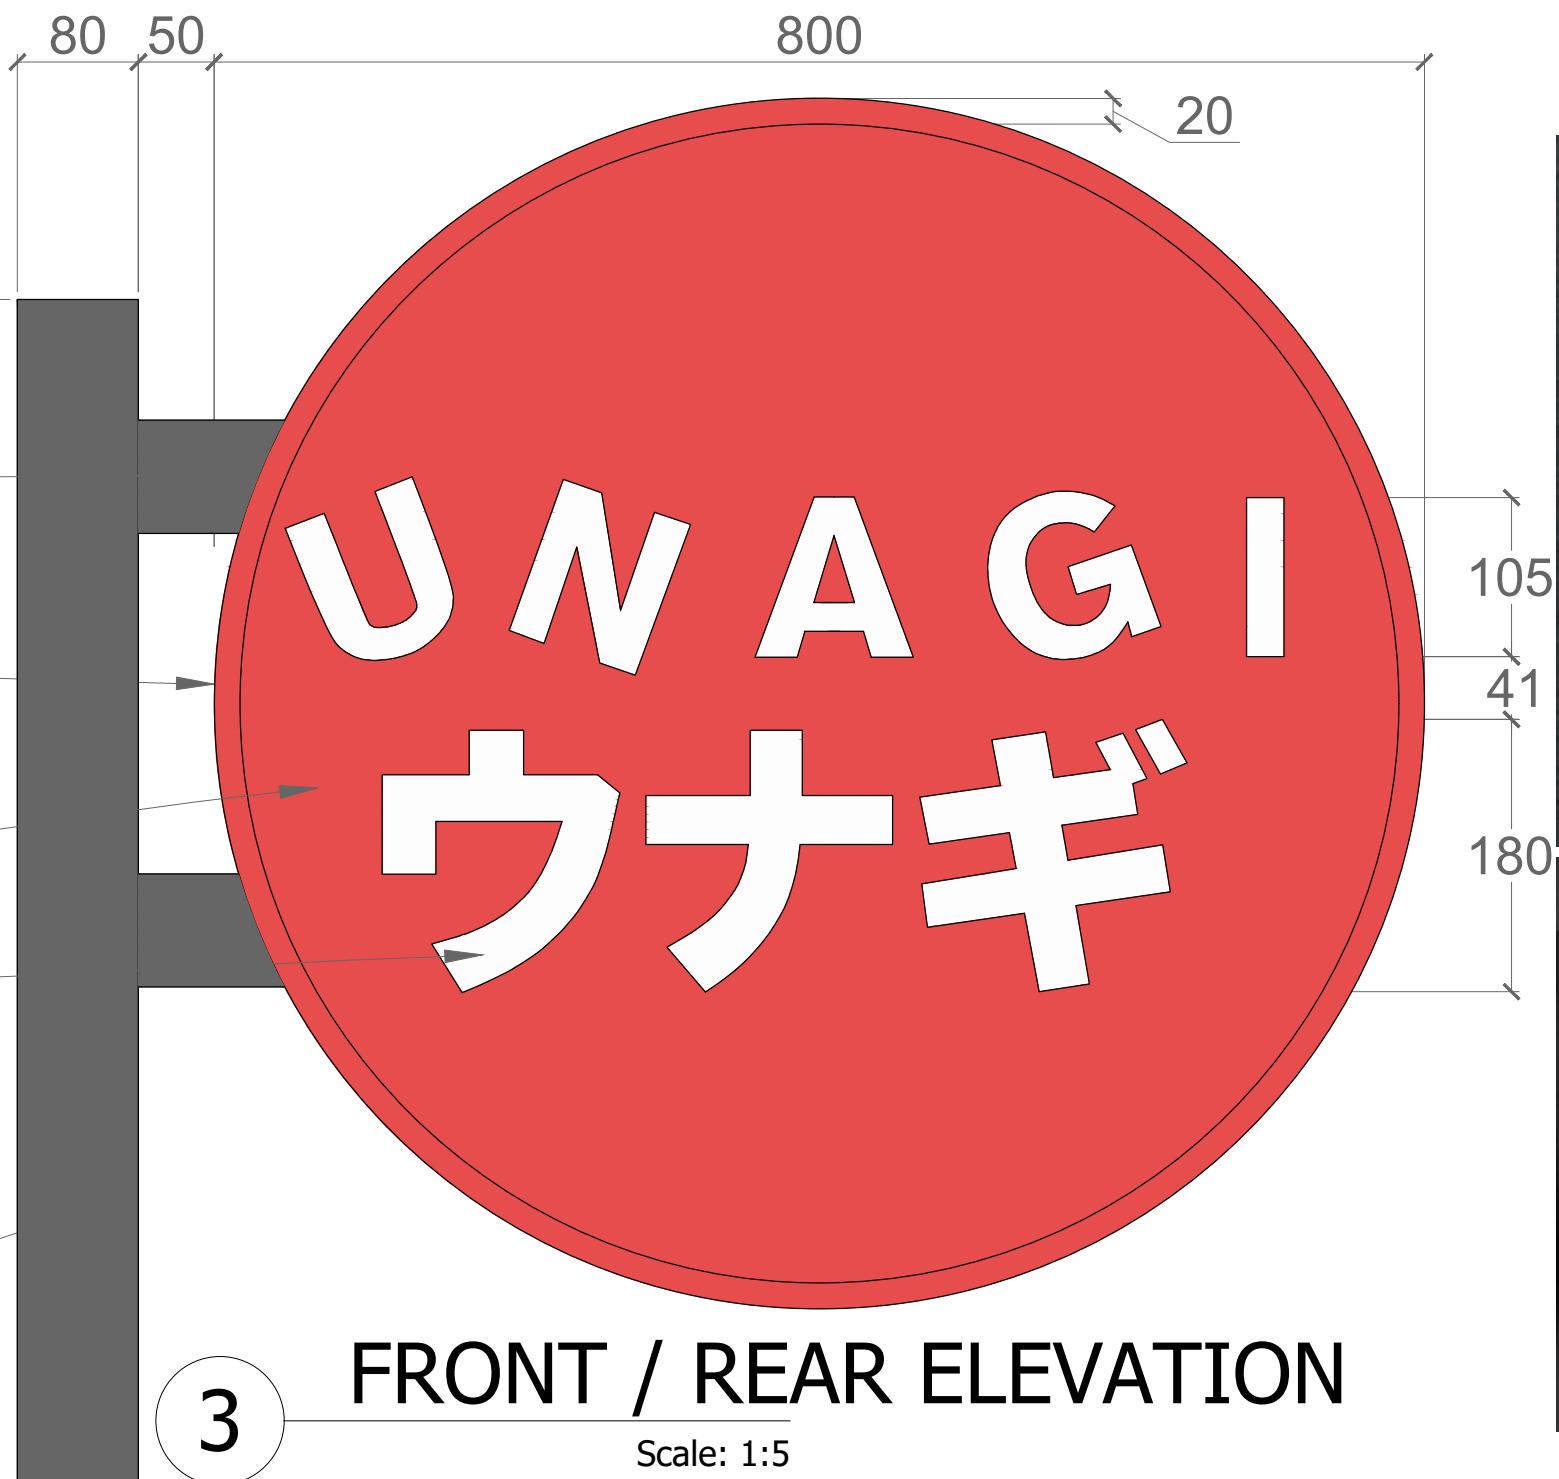

PROJECTION SIGN REFERENCE IMAGE



PUSH THROUGH REAR ILLUMINATED LETTERS
REFERENCE IMAGE



NOTES:-
1. All drawings to be read in conjunction with Structural Engineer's details & any relevant sub-contractor's details. All works to comply with current Building Regulations, British Standards & Codes of Practice.
2. The Main Contractor & Sub-Contractor where applicable will be responsible for checking all dimensions on site & reporting any discrepancies to all relevant consultants.
3. The contractor must familiarize himself with the site and measure all areas affecting his work. All dimensions must be verified on site prior to manufacture of any joinery or works on or off site.
4. All works to be carried out by approved installation contractors, and to manufacturers recommendations.
5. All dimensions to be in millimeters.
6. Contractor to ensure that all work meets the requirements of the BNO, Building Control, Fire Authority and all other statutory bodies.
7. All shop fit decoration to achieve Class 'O' surface spread of flame in accordance with BS476, Part 7, 1971 or 1982.
8. All stained timber areas to be treated with Thermoguard or similar to achieve Class 'O' surface spread of flame. All painted timber areas to be treated with Thermoguard Timbercoat or similar to achieve Class 'O' surface spread of flame.
9. Where MDF is specified this is to be Zero or Low Formaldehyde type MDF made to British Standards.
10. The contractor is to ensure that all walls to be decorated are prepared prior to decoration and all surfaces smooth level and joint free.
All applied coatings are to be water based to large wall areas.
Contractor to allow for one mist coat and two top coats in cases, walls and timberworks.
All new timber to be pressure impregnated with preservative prior to delivery to site. Where subsequent cutting & bonding is necessary all exposed faces to be coated with Protin.

REV	DATE	DESCRIPTION

ADA
INTERIOR ARCHITECTURE

DATE	SCALE	DRG TITLE
MAY 22	as shown	GALLOWES SIGNAGE DETAILS
JOB NO	DRG NO	PROJECT
2304	12	UNAGI DARK KITCHEN