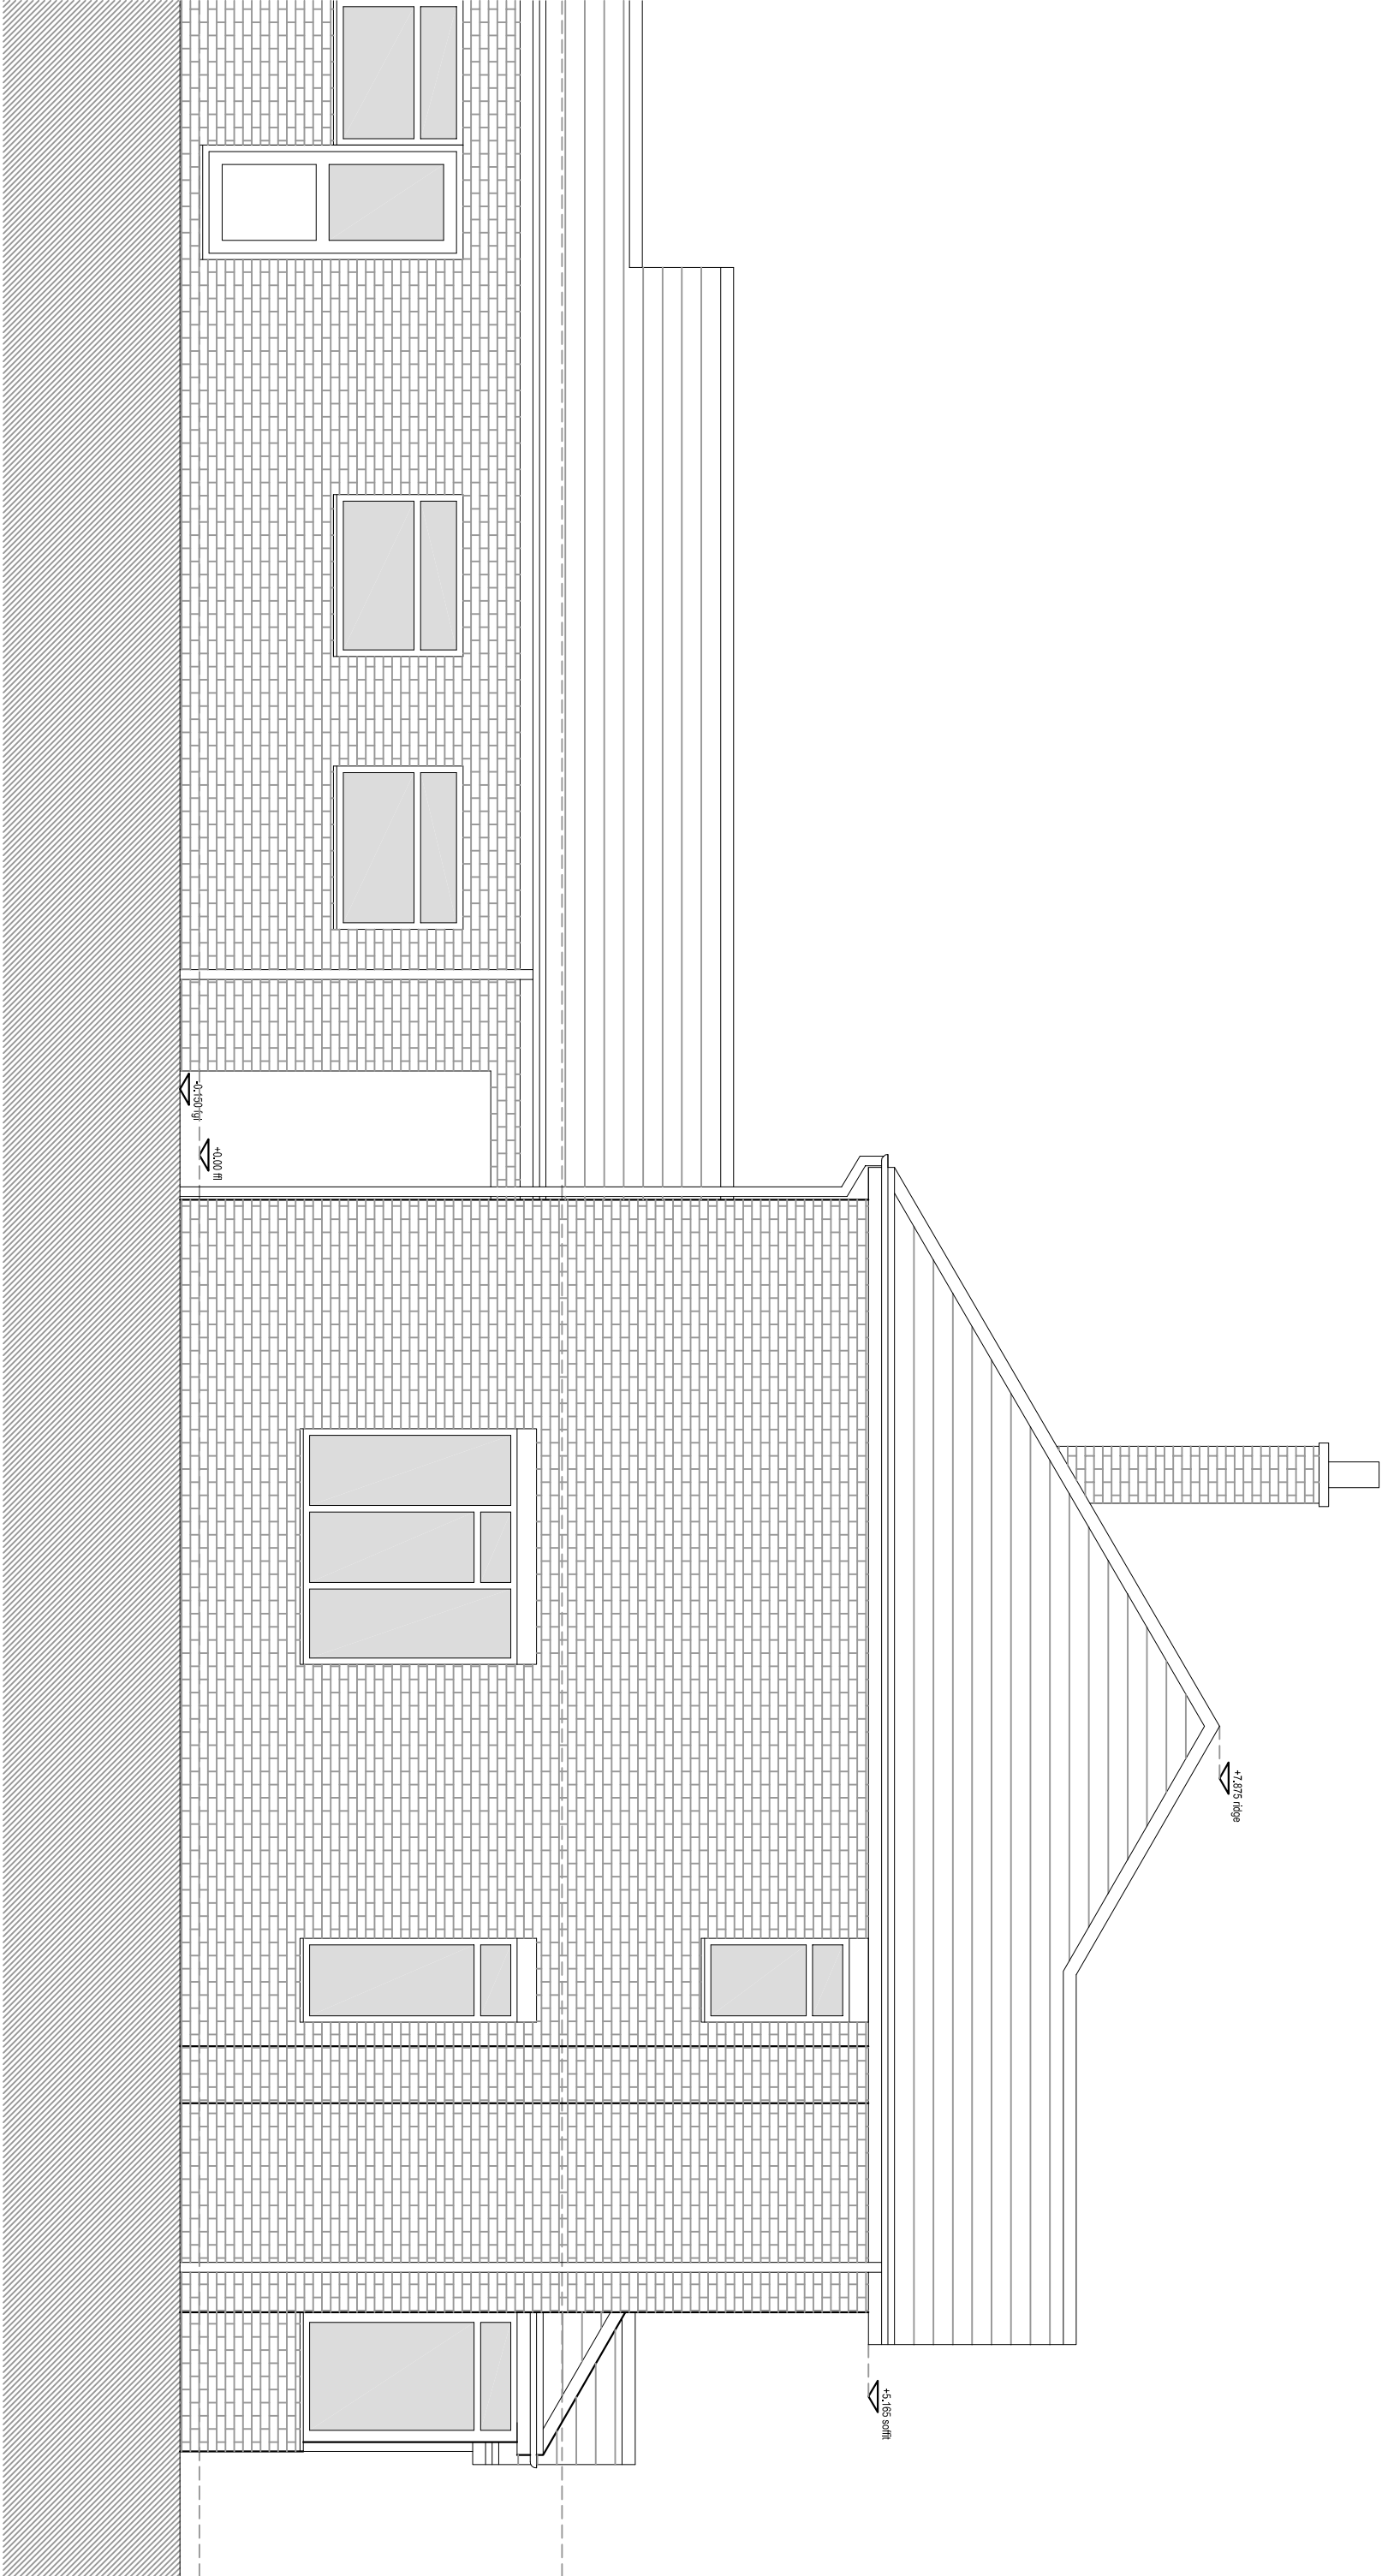


EXISTING SOUTH SIDE ELEVATION (PART)

1:50 @ A3

MARTIN COWLING ARCHITECT LTD

SCALE
1:50@A3

SITE

6 NETHERWOOD ROAD
WYTHENSHAW

DRAWN
MC

DATE
FEB 22

TITLE

EXISTING SOUTH
SIDE ELEVATION (PART)

CONTRACTORS MUST CHECK ALL DIMENSIONS ON SITE.
ONLY DIMENSIONS ARE TO BE WORKED FROM
THIS DRAWING. NO OTHER DIMENSIONS ARE TO BE
USED. THIS DRAWING IS COPYRIGHT ©

TEL. 01908 265634
MOB. 07711 575945

MARTIN COWLING ARCHITECT LTD BA(hons) DipARCH
email: martin.cowling@gmail.com
web: www.martincowlingarchitect.com

6NRW/ SK04

