



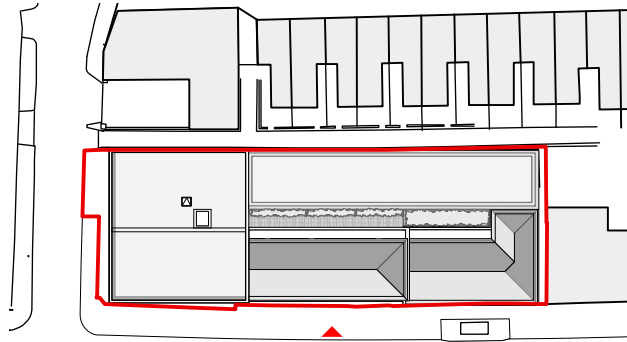

PROPOSED CONTEXT ELEVATION - STOCKPORT ROAD
1:500 @ A3

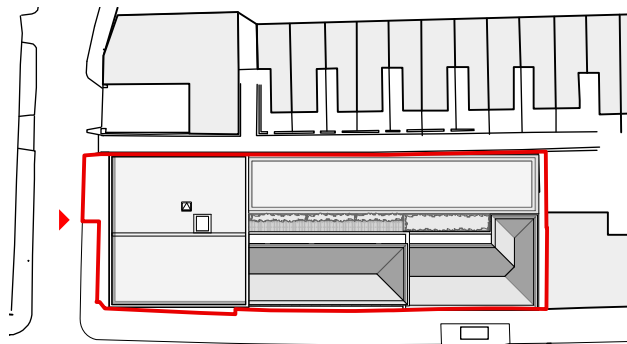

PROPOSED CONTEXT ELEVATION - SWALLOW STREET
1:500 @ A3

			CLIENT: VIEWS		OLLIER SMURTHWAITE ARCHITECTS 40 King Street, Manchester, M2 6BA T 0161 883 0838 F 0161 883 0839 E mail@olliersmurthwaite.com
			PROJECT: PROPOSED RESIDENTIAL DEVELOPMENT		
			ADDRESS: 764 STOCKPORT ROAD		
			DRAWING TITLE: PROPOSED STREET SCENE		
			SCALE: 1:500@A3	DATE: MARCH 2022	
			DRAWING NO: A666_P_215B		
B	09.06.22	REMOVED PROPOSED TREES			
A	27.05.22	AMENDED SITE BOUNDARY			
REVISION	DATE	DESCRIPTION			

© Copyright Ollier Smurthwaite Architects