



Bar	To be used as guidance only		
mm	50	150	250
mm	100	300	500
mm	200	600	1000
mm	500	1500	2500

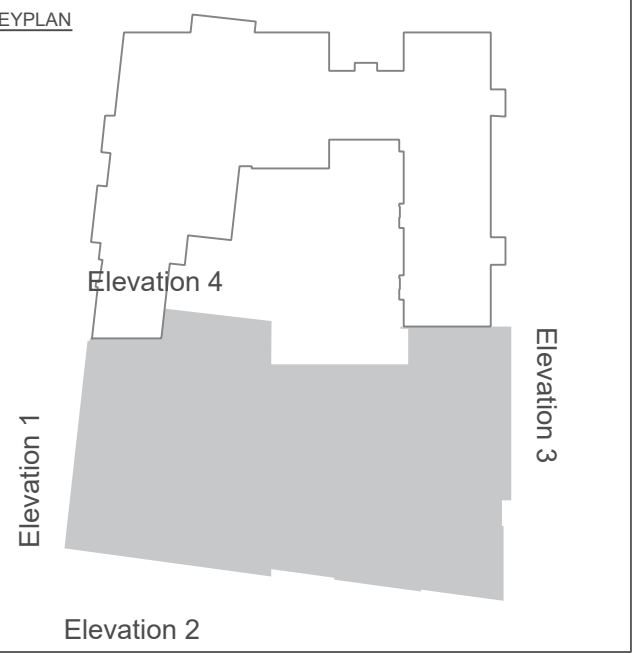

KEY CLADDING SYSTEMS

(etherby SFS-RAGRAIL-EWI-SILICONE system
avity)


(etherby EWI-SILICONE direct fix system
no cavity)

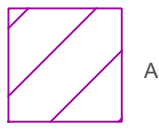

sh & Lacey LineAL-F System

Circular cladding to columns TBC.

Hatch areas are indicative and do not include window reveals and side walls to balconies. Contractor to visit site to confirm these areas for tender purposes.

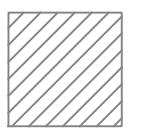

Section Cut

12/05/22	Cladding system revised	SE	CL
29/04/22	Notes added	SE	-
Date	Revision Description	Dm	Chk

Contract Name Sign House Block 5		North
Contractor Masons		
Drawing Title Proposed Elevation 2 Sheet 1 of 2 (Adding Systems)		Client Job No Client No DMWR Job No 3685
Drawing Reference 85-DR-121		Revision B
Issue Date 11.2020	Scale 1:50@A1 1:100@A3	Drawn By PB
Printing Status		Checked By CL
FOR INFORMATION		



DMWR
Architects

Fourth Floor
Spring Gardens
Manchester M2 2BG
Tel: 0161 413 4656
Email: info@dmwr.co.uk
Web: www.dmwr.co.uk

01 413 4656
@dmwr.co.uk
w.dmwr.co.uk

contact DMWR for more information