
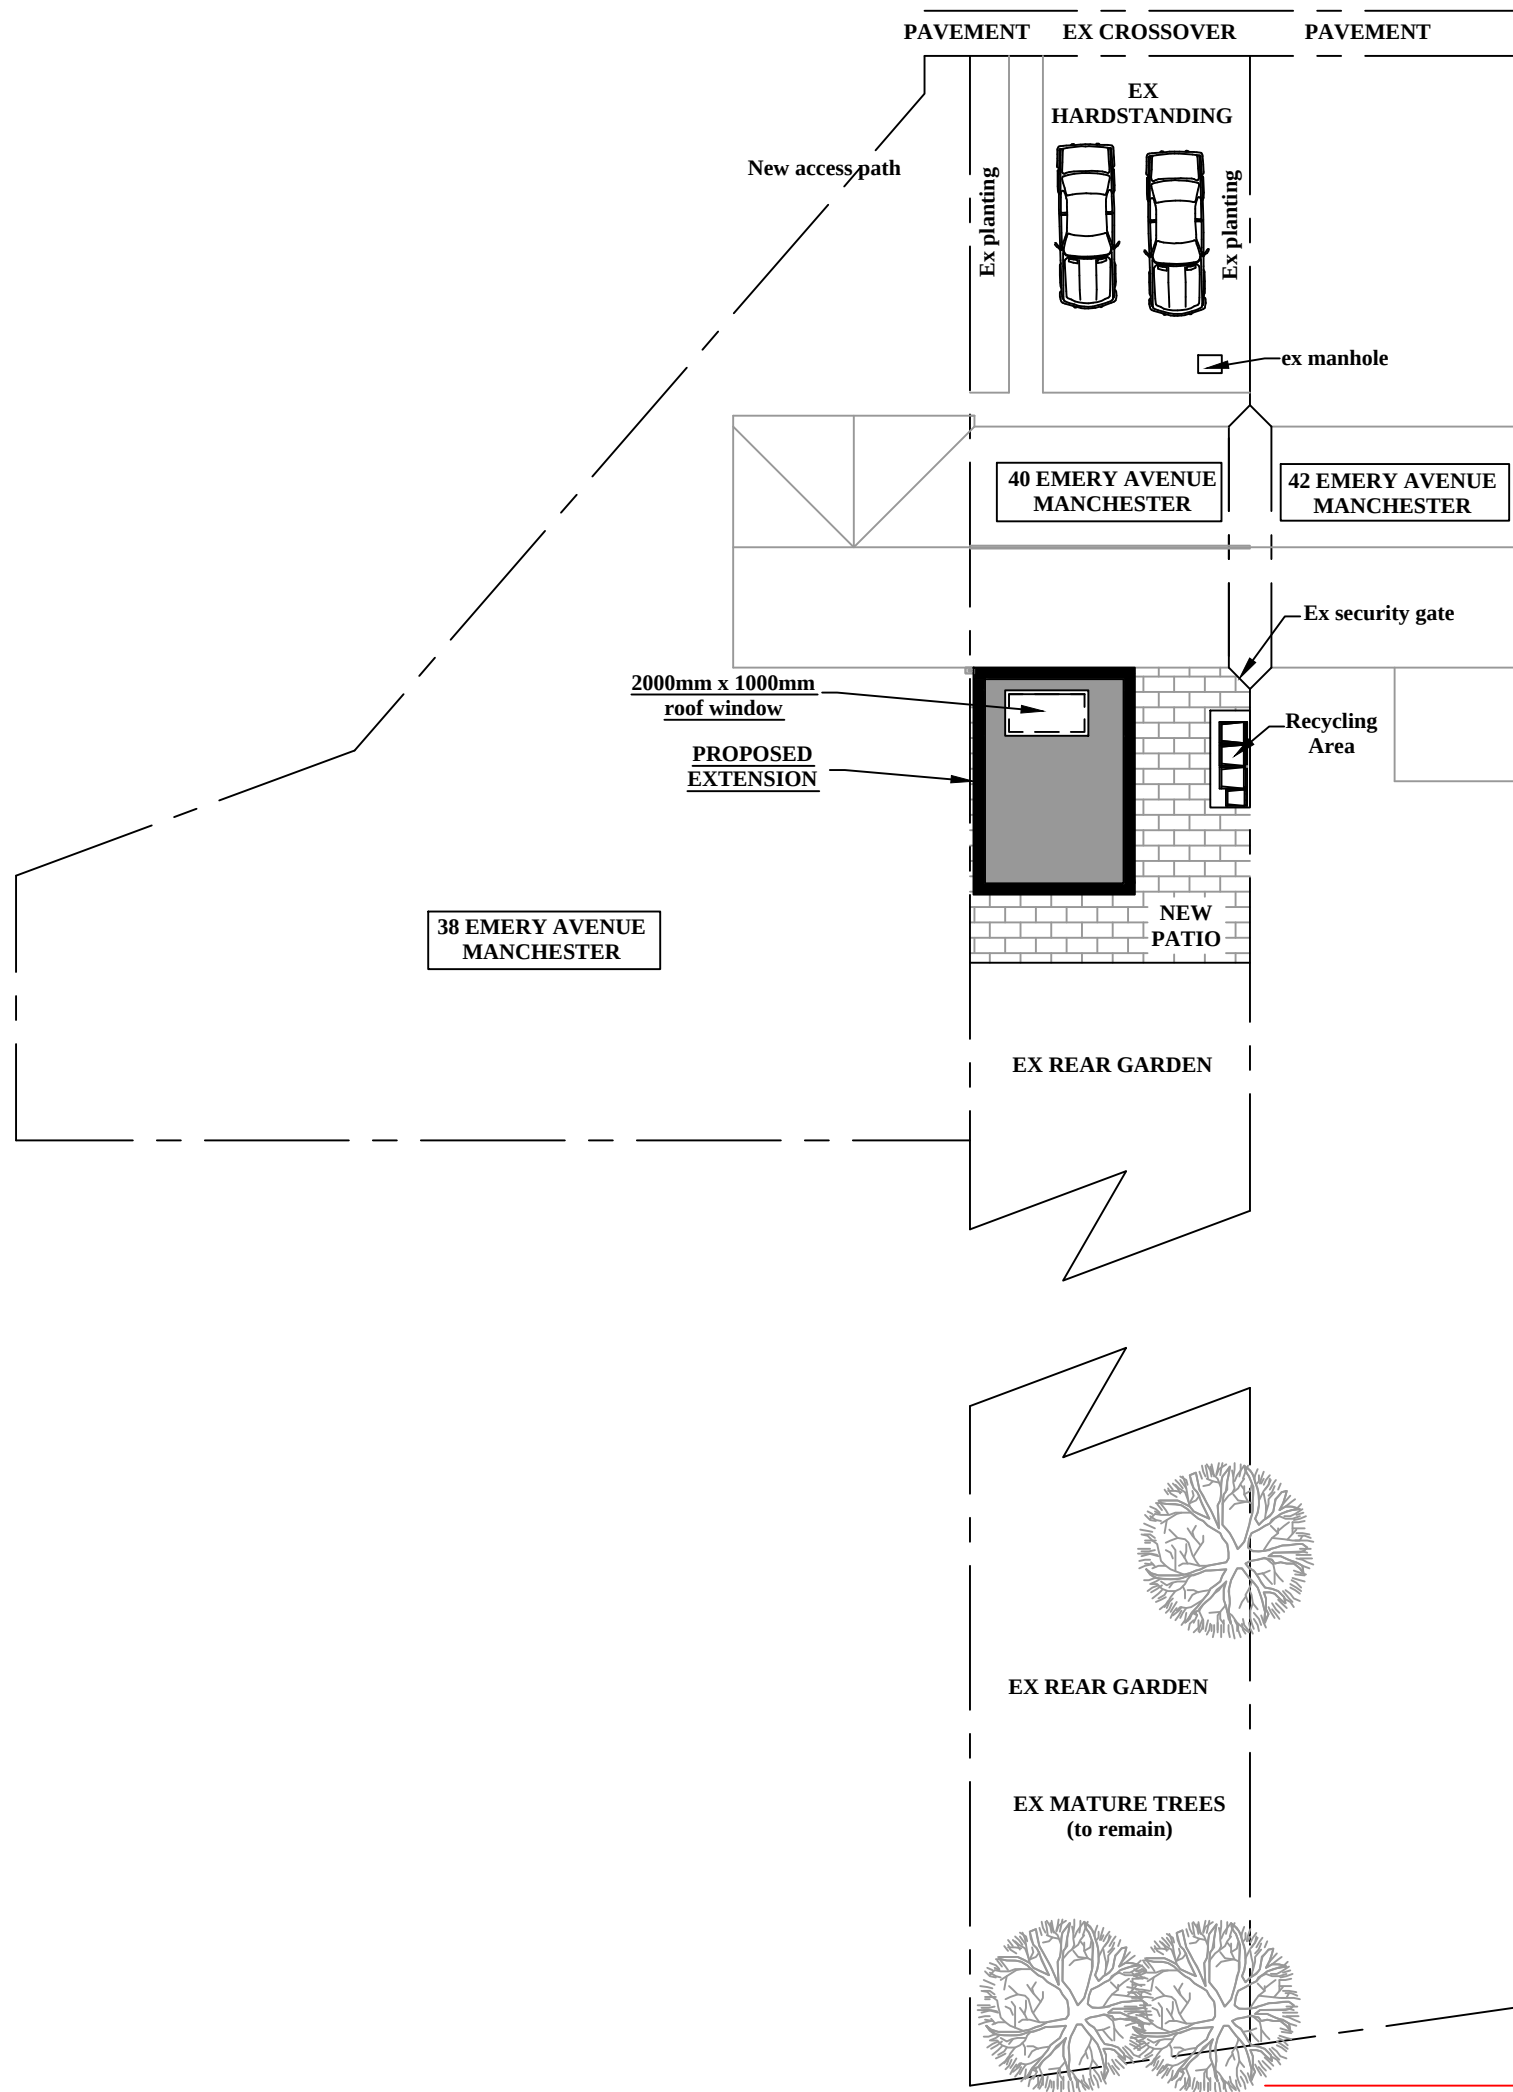


PROPOSED SITE
PLAN 1:200

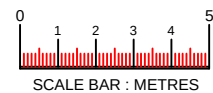

37500

x	xxx	xxx	xx/xx/xx
Rev	Description	By	Date
Initial Issue: xx/xx/xx			

Project Title: PROPOSED EXTENSION	
Project Address: 40 EMERY AVENUE MANCHESTER M21 7LF	
Drawn by: DAC	Checked by: DAC
Date: 10/05/22	Scale: 1:200 @ A3

DAC Designs 100 Cromwell Road Stretford Manchester M32 8QL Tel:- 0161 865 9340 Mob:- 07857 656 323	
Drawing No. 10-05-22-3	Revision -