


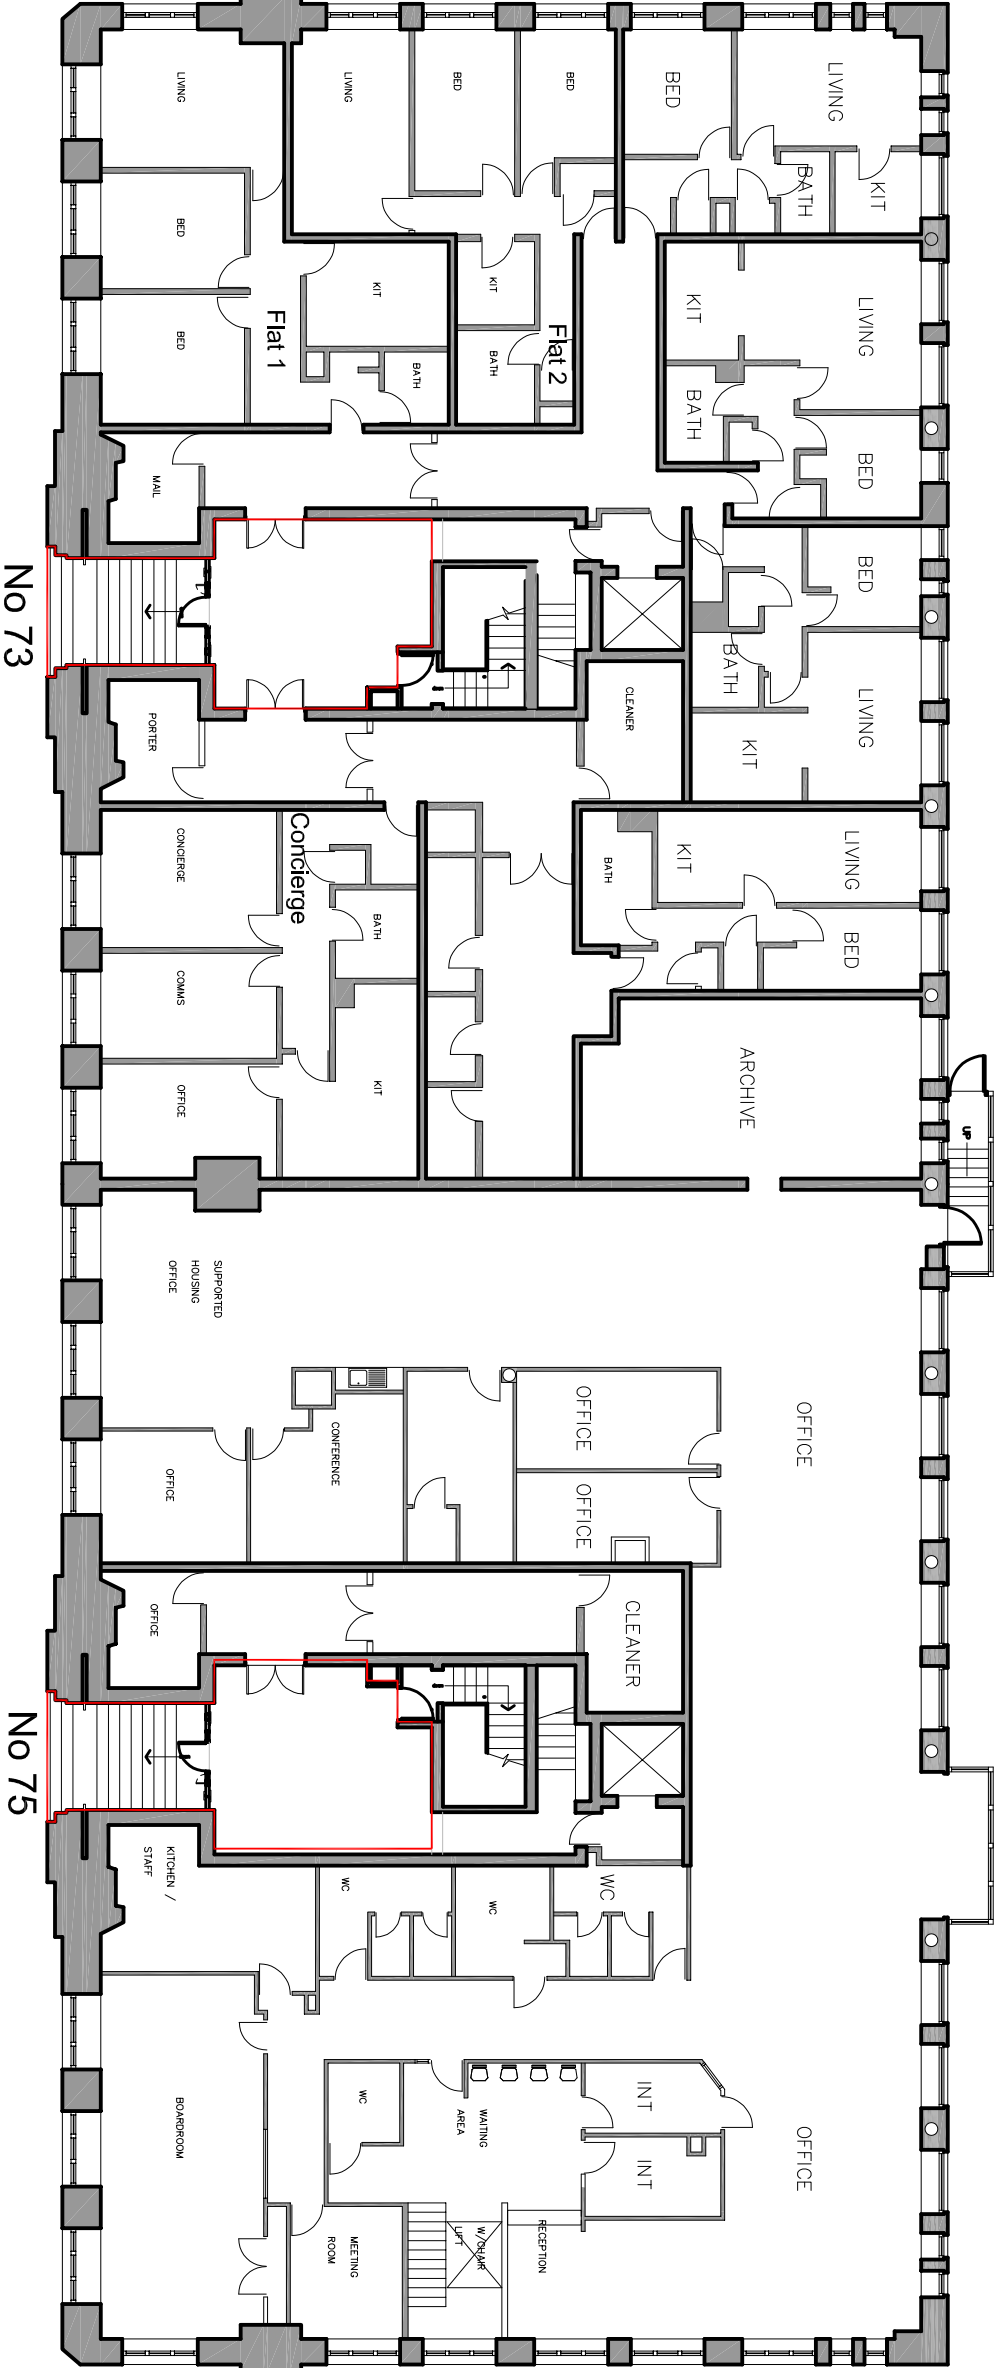

GROUND FLOOR

NOTES			A3	