



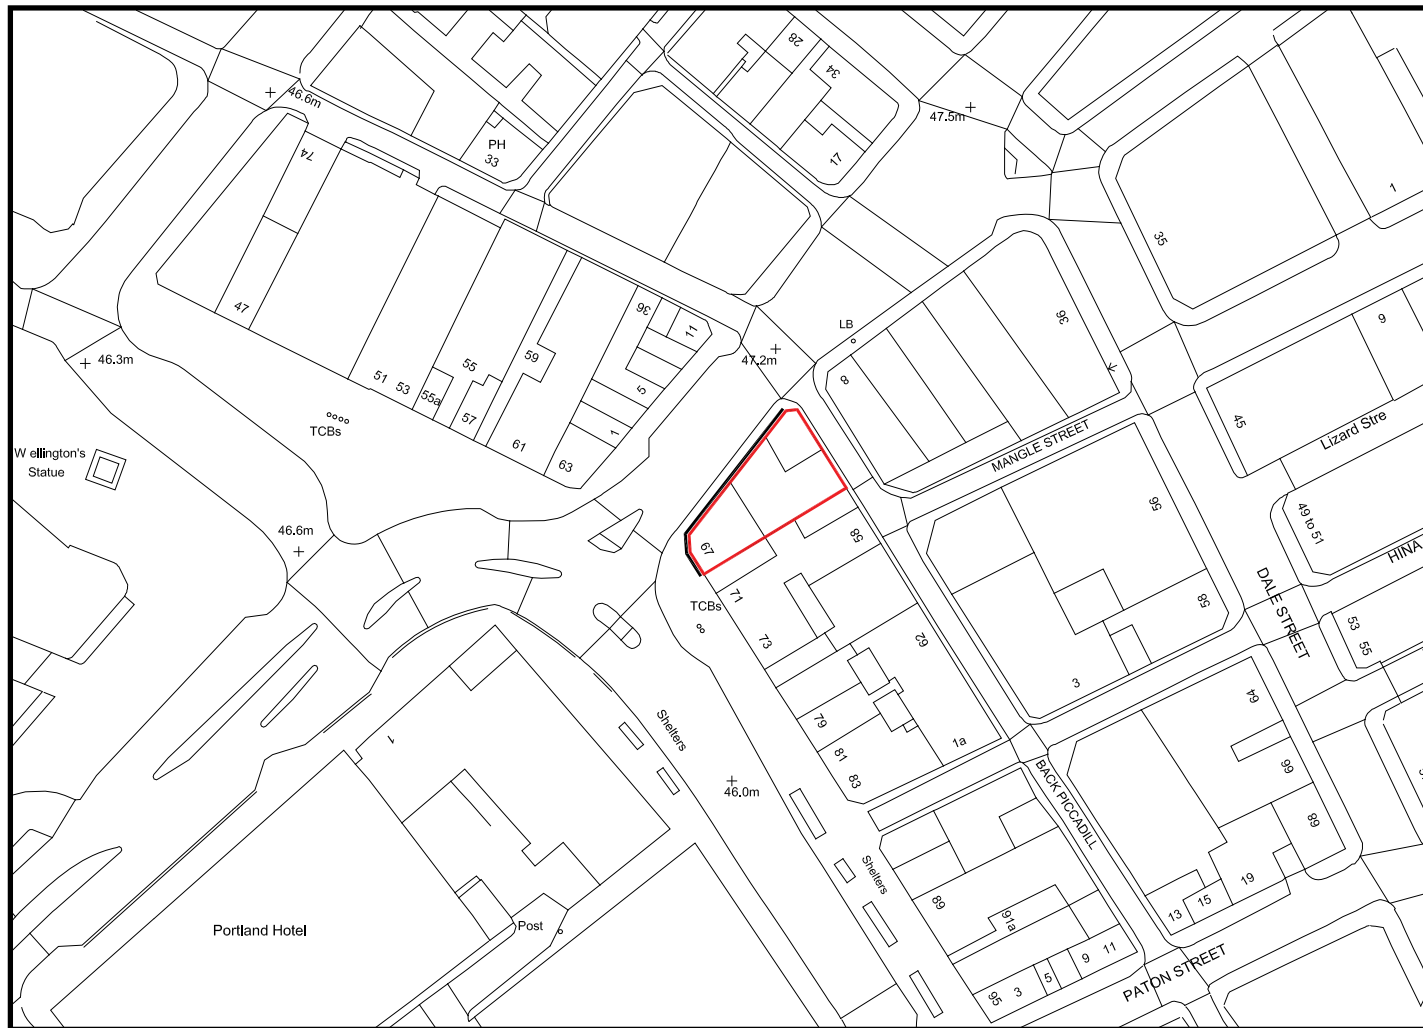

0m 10m 20m 30m

# 67 Piccadilly Manchester M1 2BS

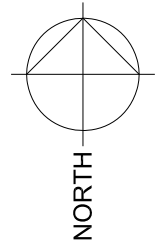

**blowUPmedia** **A4**

The Media Centre, 6th Floor,  
3-8 Carburton Street, London,  
W1W 5AJ  
tel. +44 (0) 20 7307 70 20  
fax. +44 (0) 20 7307 70 30

[www.blowup-media.co.uk](http://www.blowup-media.co.uk)

PROJECT:  
The Prince of Wales Building,  
67 Piccadilly, Manchester, M1 2BS  
Scale: 1:1250 DATE: Dec 16  
DRAWING NO. 001

**blowUPmedia**

THIS DRAWING IS THE PROPERTY OF BLOW UP MEDIA LTD. (COPYRIGHT IS RESERVED). THIS DRAWING IS ISSUED ON CONDITION THAT IT IS NOT COPIED, REPRODUCED, RETAINED OR DISCLOSED TO ANY UNAUTHORISE PERSON, EITHER WHOLLY OR IN PART WITHOUT THE CONSENT IN WRITING OF BLOW UP MEDIA LTD. - DESIGN DEVELOPMENT DEPARTMENT.