



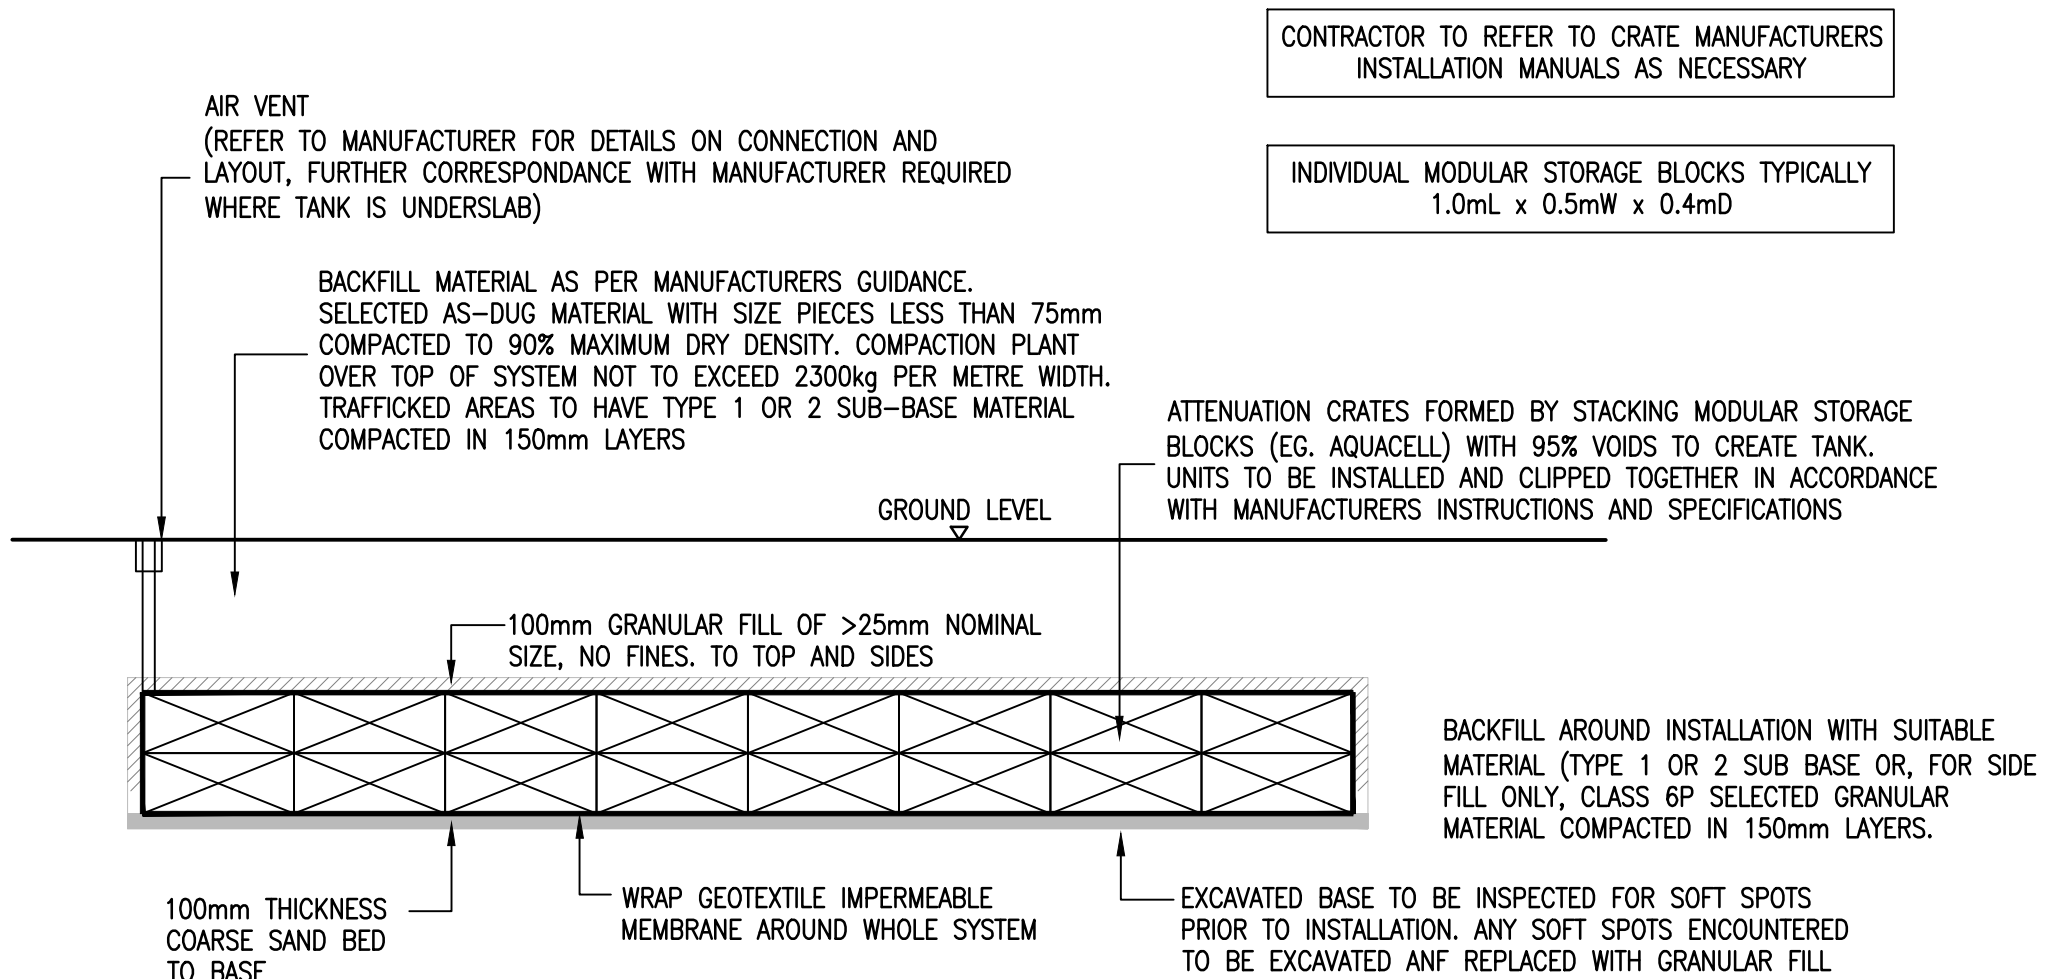

**TYPICAL SECTION THROUGH ATTENUATION CRATES**  
SCALE 1:50

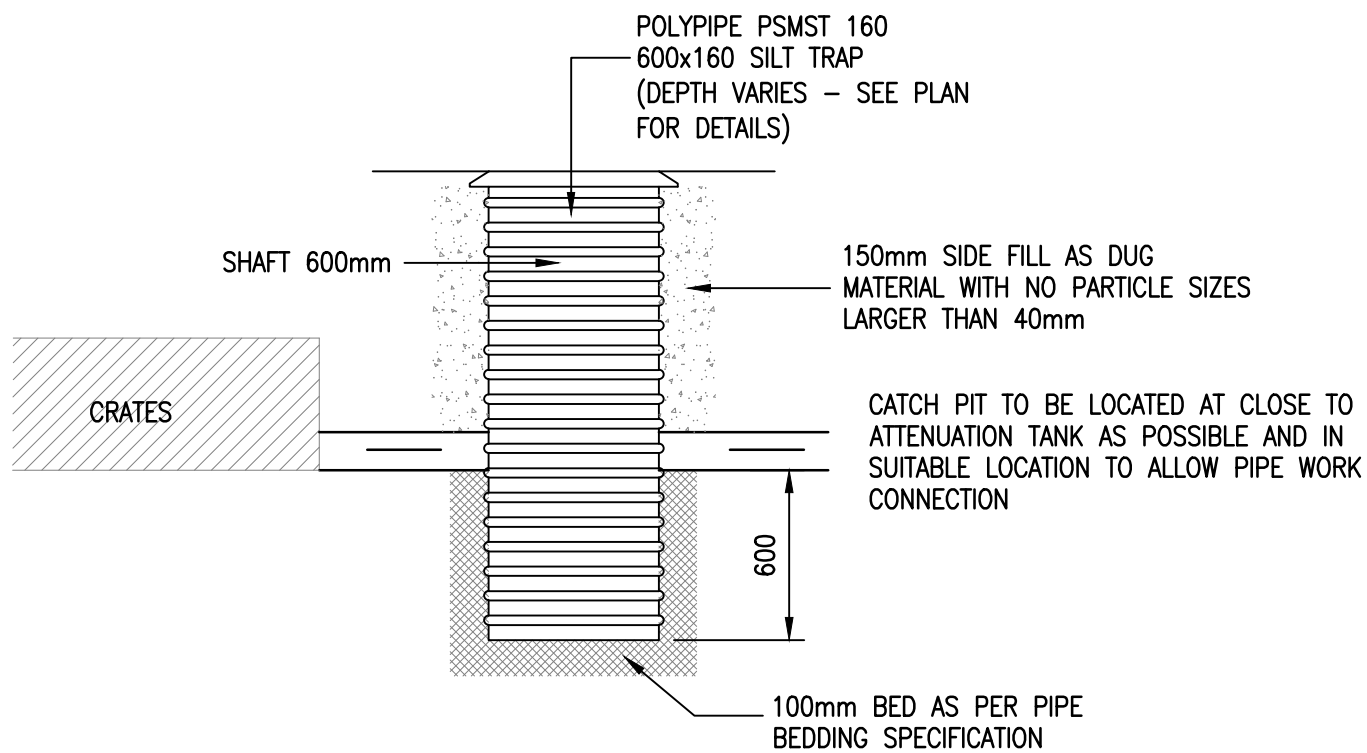

**CATCH PIT DETAIL**  
SCALE 1:20

|                   |     |                              |             |            |
|-------------------|-----|------------------------------|-------------|------------|
| P01               | GP  | First Issue                  |             | 18.17.2021 |
| Rev               | By  | Description                  |             | Date       |
| Revision Schedule |     |                              |             |            |
| Status            | P01 | Purpose of Issue Information |             |            |
| Designed By GP    |     | Approved By EC               | Drawn By GP |            |
| Project No. 2255  |     | Sheet No. C-0003             |             |            |
| Scale (@ A3) 1:20 |     | DATE 17/12/2021              | Rev P01     |            |