


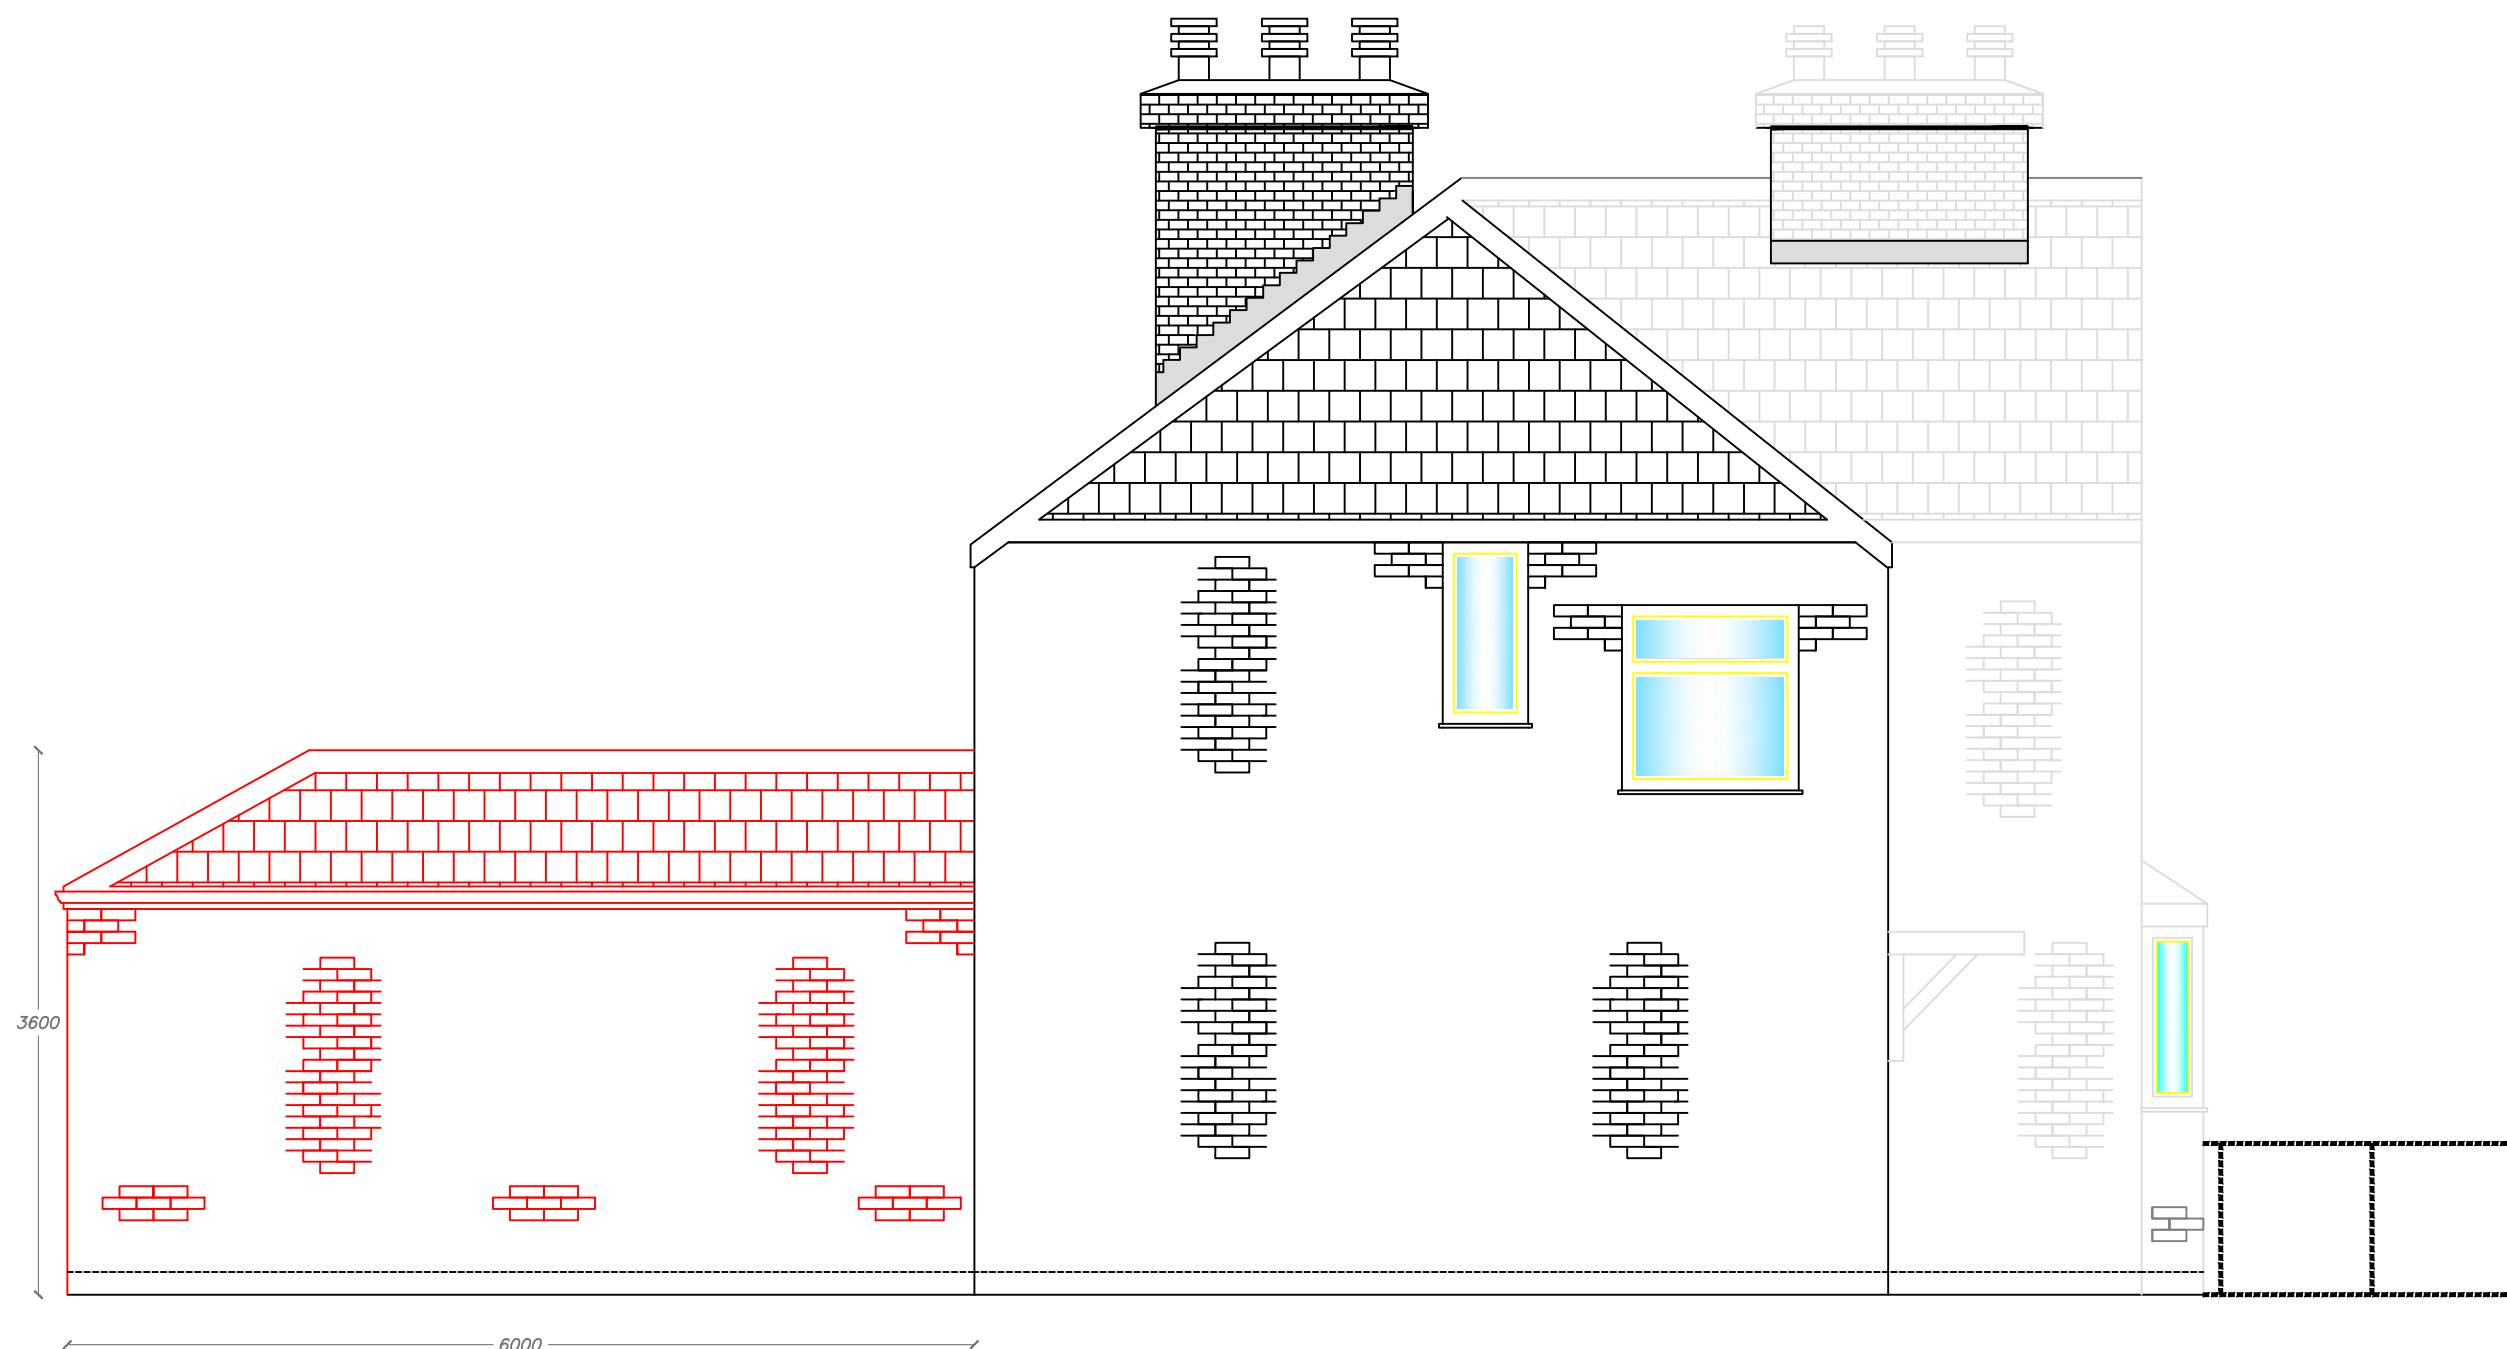

PROPOSED SIDE ELEVATION (B)

REF - 008

Manchester Equipment and Adaptations Partnership (MEAP)
 Directorate for Families, Health and Wellbeing
 Manchester City Council
 Unit 1
 29 Poland Street
 Ancoats
 Manchester
 M4 6AZ.

Property address:

523 Burnage Lane
 Burnage
 Manchester
 M19 1NH.

Revisions:

REV AW

Drawn By:
 Alan Wood

1:50

Date:22.07.2022

Paper Size:
A3



**Manchester Local
 Care Organisation**

Leading local care, improving
 lives in Manchester, with you