



Sign A
Aluminium projecting sign complete with steel gibbet
Illuminated by led trough lights.
Sizes 900 x 1200mm, Projection - 1140mm.
G/Cl - 4790mm, D - 40mm.



Sign C
Two aluminium bullnose boards.
Sizes 700 x 1100mm,
G/Cl - 1490mm, D - 40mm.





Sign G
One aluminium bullnose fascia sign complete with applied letters.
Sizes 2275 x 750mm, G/Cl - 2250mm, D - 40mm.




Sign B1 - front elevation
Two aluminium bullnose fascia panels complete with vinyl letters and applied secondary display, fascias fit onto existing brackets. Illuminated by LED trough lights
Sizes 2500 x 350mm, Letter B - 180mm, Letter span - 1455mm.
G/Cl - 3800mm, D - 50mm.




Sign B2 - Side elevation
One aluminium bullnose fascia panel complete with vinyl letters and applied secondary display, fascia fit onto existing brackets. Illuminated by LED trough lights
Sizes 2800 x 350mm, Letter B - 180mm, Letter span - 1455mm.
G/Cl - 3800mm, D - 50mm.

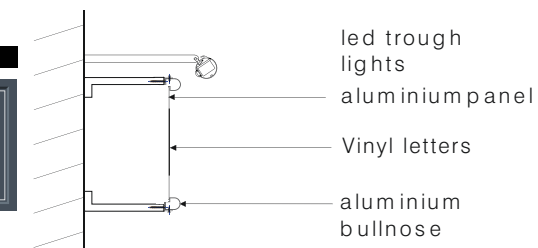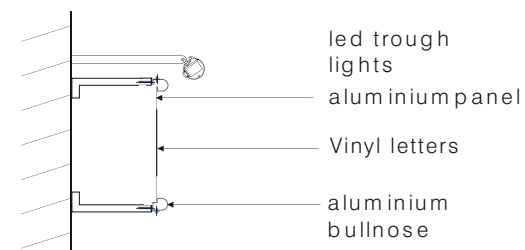



Sign D
Two sets of foamex plaques.
Sizes 400 x 400mm,
G/Cl - 1490mm, D - 20mm.

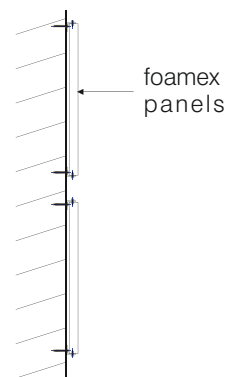

Sign E
Two black lanterns.
Sizes 340 x 750mm,
G/Cl - 2670mm, D - 450mm.

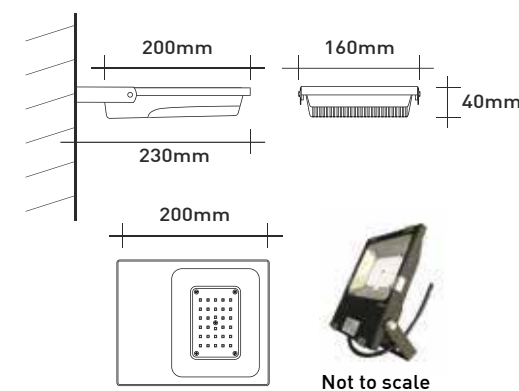

Sign F
Seven low energy led flood lights.
Sizes G/Cl - 3875mm, D - 230mm.

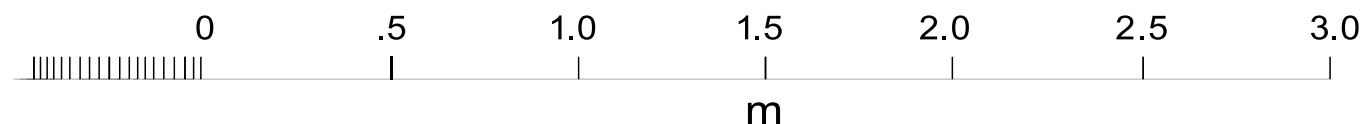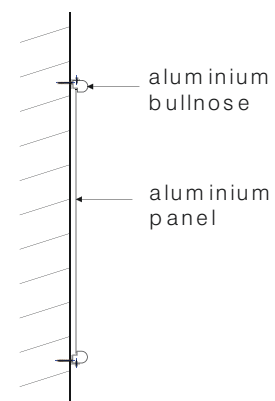

Stonegate Group

PLANNING SITE DETAILS

W000225778

STONEGATE GROUP

THE UNICORN

MANCHESTER

04 07 22 REV A

COLOURS

F&B STIFFKEY BLUE

SIGN COLOUR/DOORS

F&B WEVET

WINDOWS/RENDER

WHITE

SIGN TEXT

NB: PLEASE ALWAYS REFER TO
ACTUAL PAINT REFERENCES FOR
AN ACCURATE COLOUR MATCH.



INSIGNIA

SIGNS & SERVICES

STAND OUT FROM THE CROWD

THIS DOCUMENT IS THE PROPERTY OF
INSIGNIA SIGNS & SERVICES LTD AND
MUST NOT BE COPIED OR REPRODUCED
WITH OUT EXPRESS CONSENT.

**PLANNING
SITE DETAILS**

W000225778

STONEGATE GROUP

THE UNICORN

MANCHESTER


04 07 22 REV A



Joiner Street Elevation - Scale 1:100



Church Street Elevation - Scale 1:100

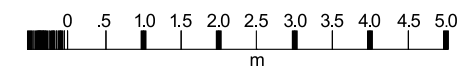

INSIGNIA
SIGNS & SERVICES

STAND **OUT** FROM THE CROWD

THIS DOCUMENT IS THE PROPERTY OF
INSIGNIA SIGNS & SERVICES LTD AND
MUST NOT BE COPIED OR REPRODUCED
WITH OUT EXPRESS CONSENT.

WWW.INSIGNIASIGNS.BIZ

PLANNING
SITE DETAILS

W000225778

STONEGATE GROUP

THE UNICORN

MANCHESTER

04 07 22 REV A




Joiner Street Elevation - Scale 1:100

Existing fascias - 2500 x 350mm & 2800 x 350mm, G/Cl - 3800mm.
Existing chawks - 600 x 900mm, G/Cl - 1560mm.
Existing amenities - 800 x 1200mm, G/Cl - 1490mm.
Existing pictorial - 900 x 1200mm, G/Cl - 4790mm.
Existing menus - 470 x 660mm, G/Cl - 185mm.
Existing beer garden panel - 1620 x 750mm, G/Cl - 2345mm.



Church Street Elevation - Scale 1:100

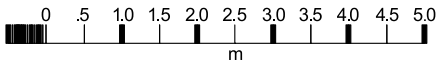


INSIGNIA
SIGNS & SERVICES

STAND **OUT** FROM THE CROWD

THIS DOCUMENT IS THE PROPERTY OF
INSIGNIA SIGNS & SERVICES LTD AND
MUST NOT BE COPIED OR REPRODUCED
WITHOUT EXPRESS CONSENT.



Scale 1:1250

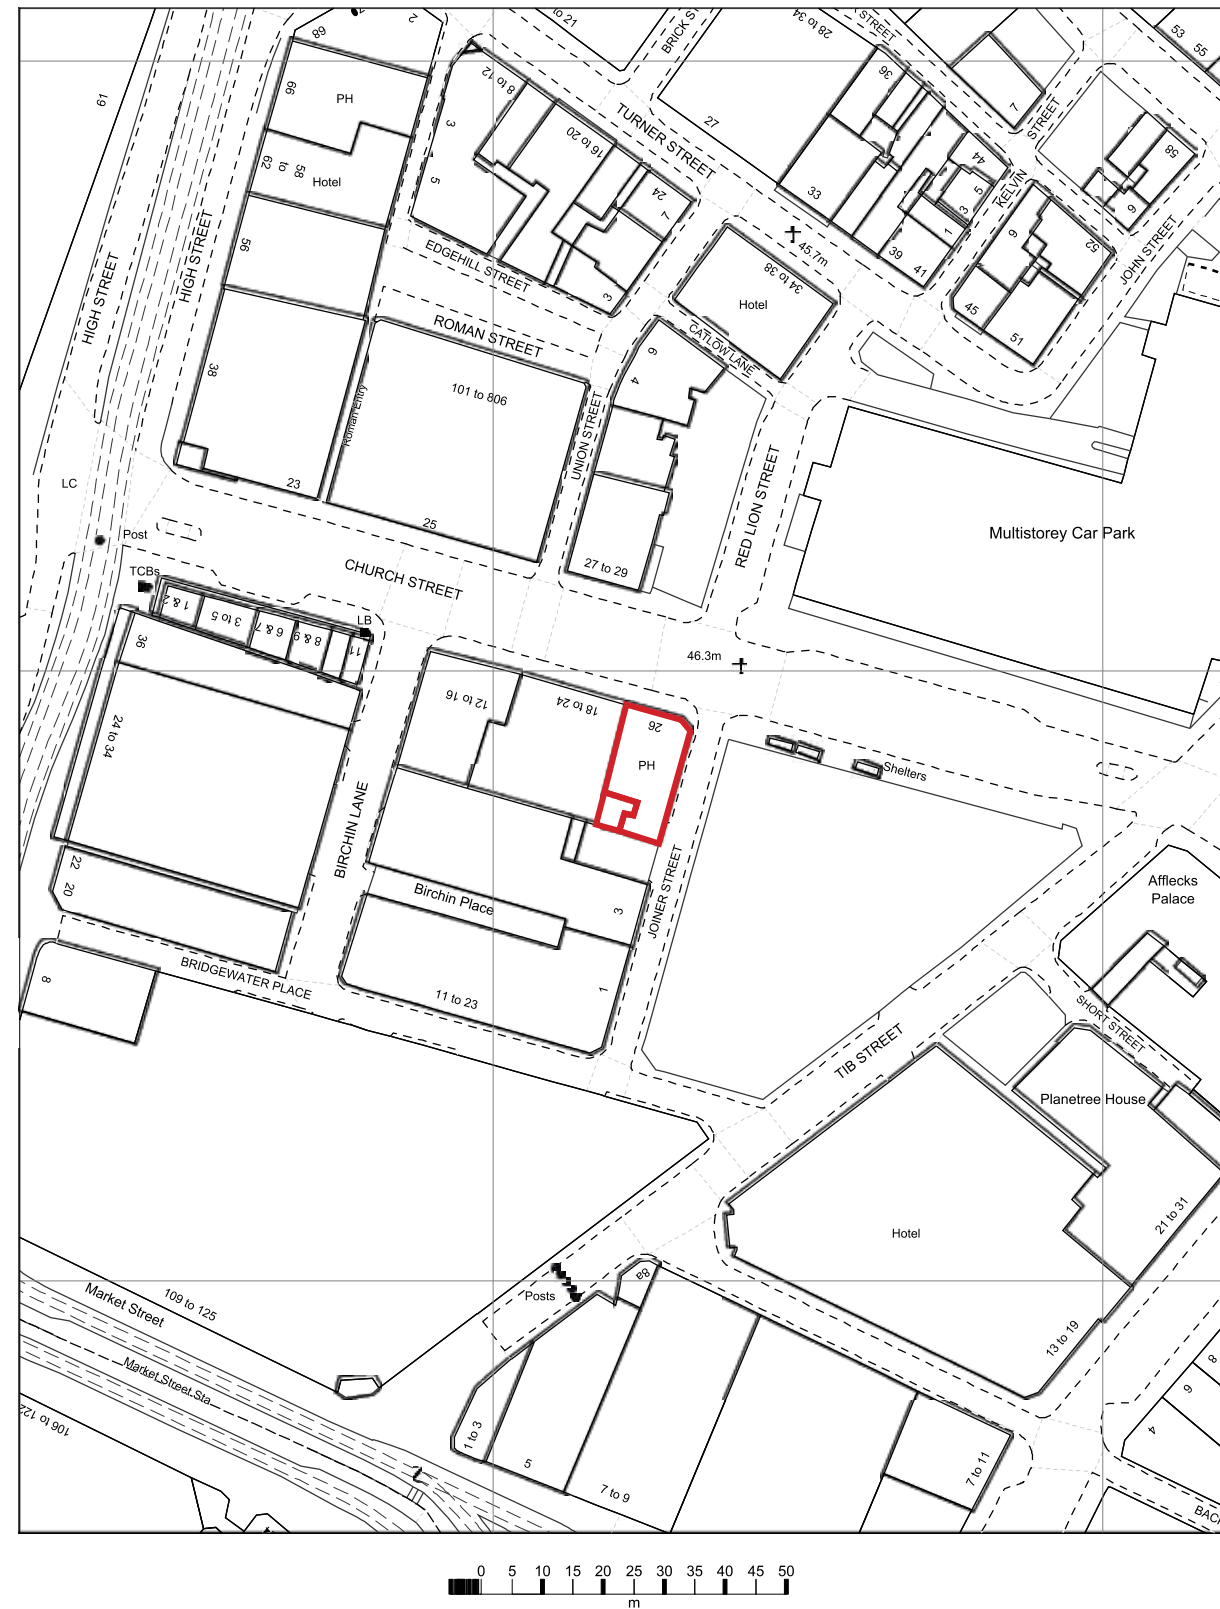

Stonegate Group

PLANNING SITE DETAILS

W000225778

STONEGATE GROUP

THE UNICORN

MANCHESTER

04 07 22 REV A





INSIGNIA
SIGNS & SERVICES

STAND **OUT** FROM THE CROWD

THIS DOCUMENT IS THE PROPERTY OF
INSIGNIA SIGNS & SERVICES LTD AND
MUST NOT BE COPIED OR REPRODUCED
WITHOUT EXPRESS CONSENT.



Scale 1:500

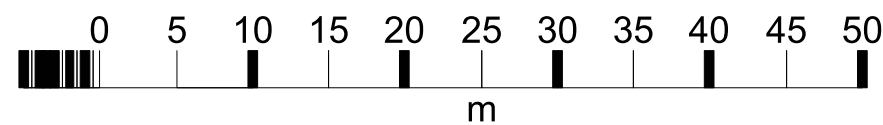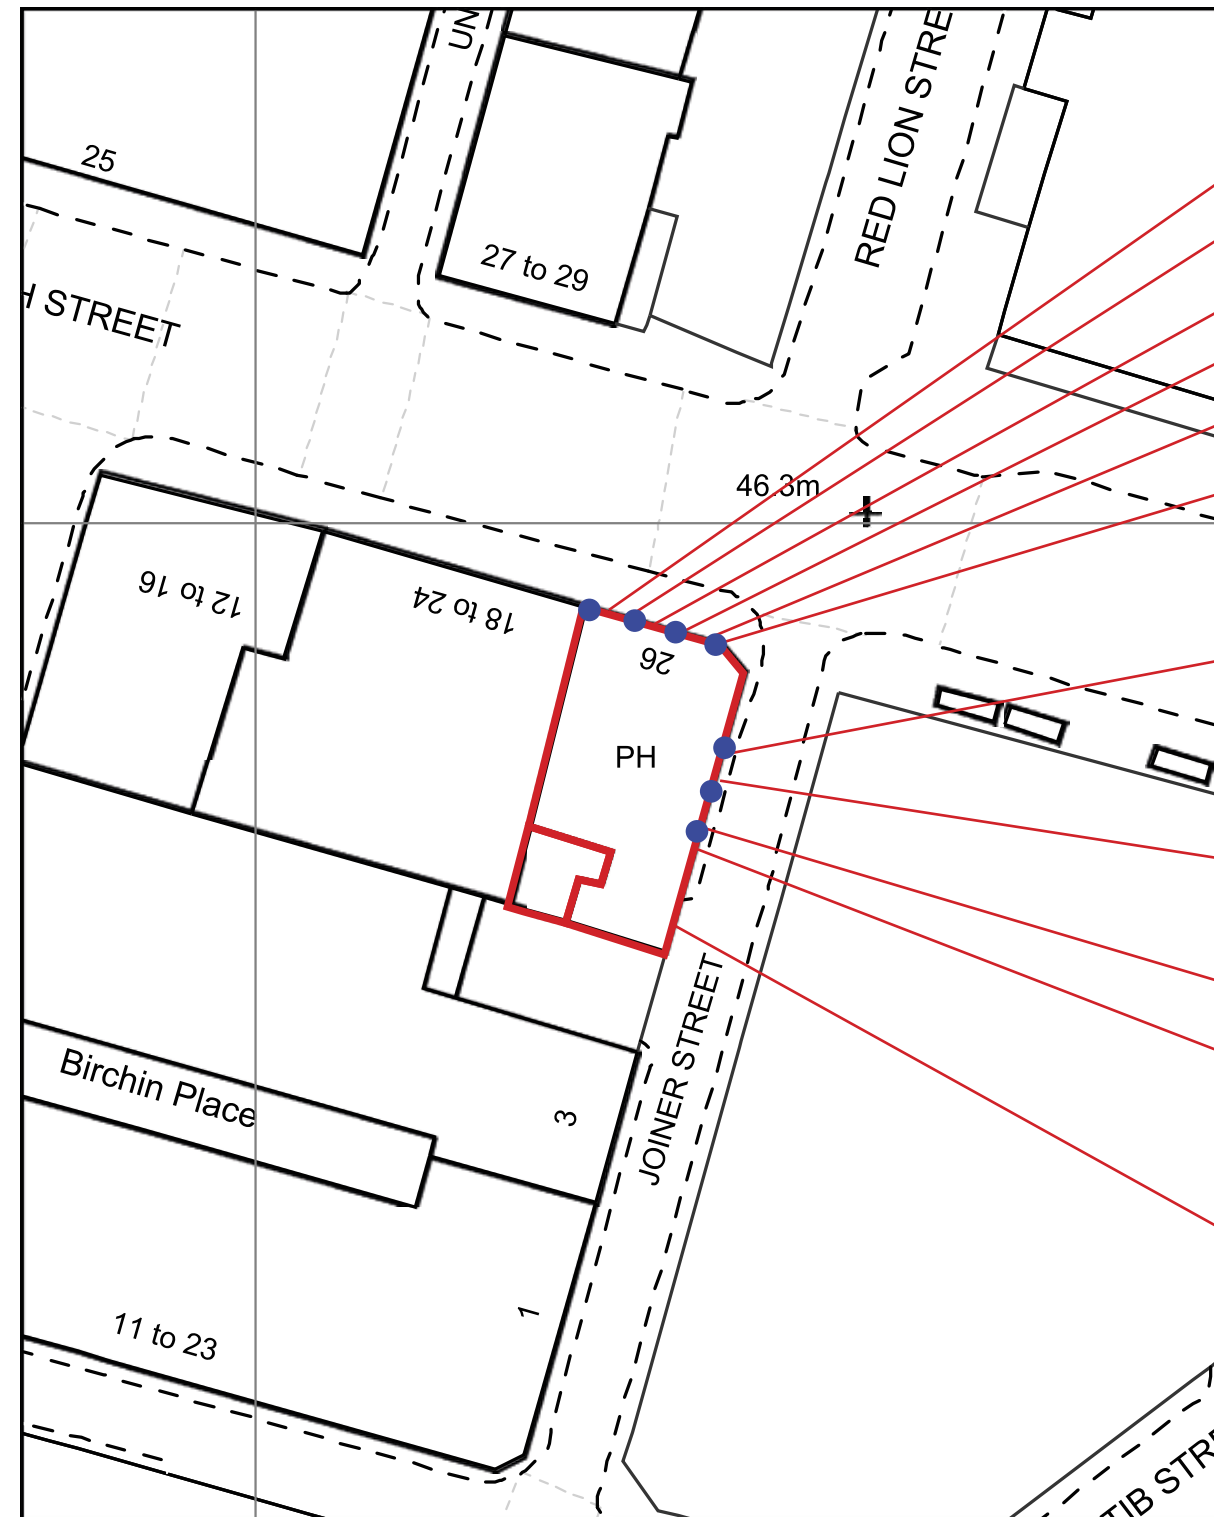

- B1
- C
- E
- D
- B1
- A
- B2
- C
- E
- D
- G
- F - ●

Stonegate Group

PLANNING
SITE DETAILS

W000225778

STONEGATE GROUP

THE UNICORN

MANCHESTER

04 07 22 REV A



INSIGNIA
SIGNS & SERVICES

STAND OUT FROM THE CROWD

THIS DOCUMENT IS THE PROPERTY OF
INSIGNIA SIGNS & SERVICES LTD AND
MUST NOT BE COPIED OR REPRODUCED
WITHOUT EXPRESS CONSENT.