




View on Approach (A6)

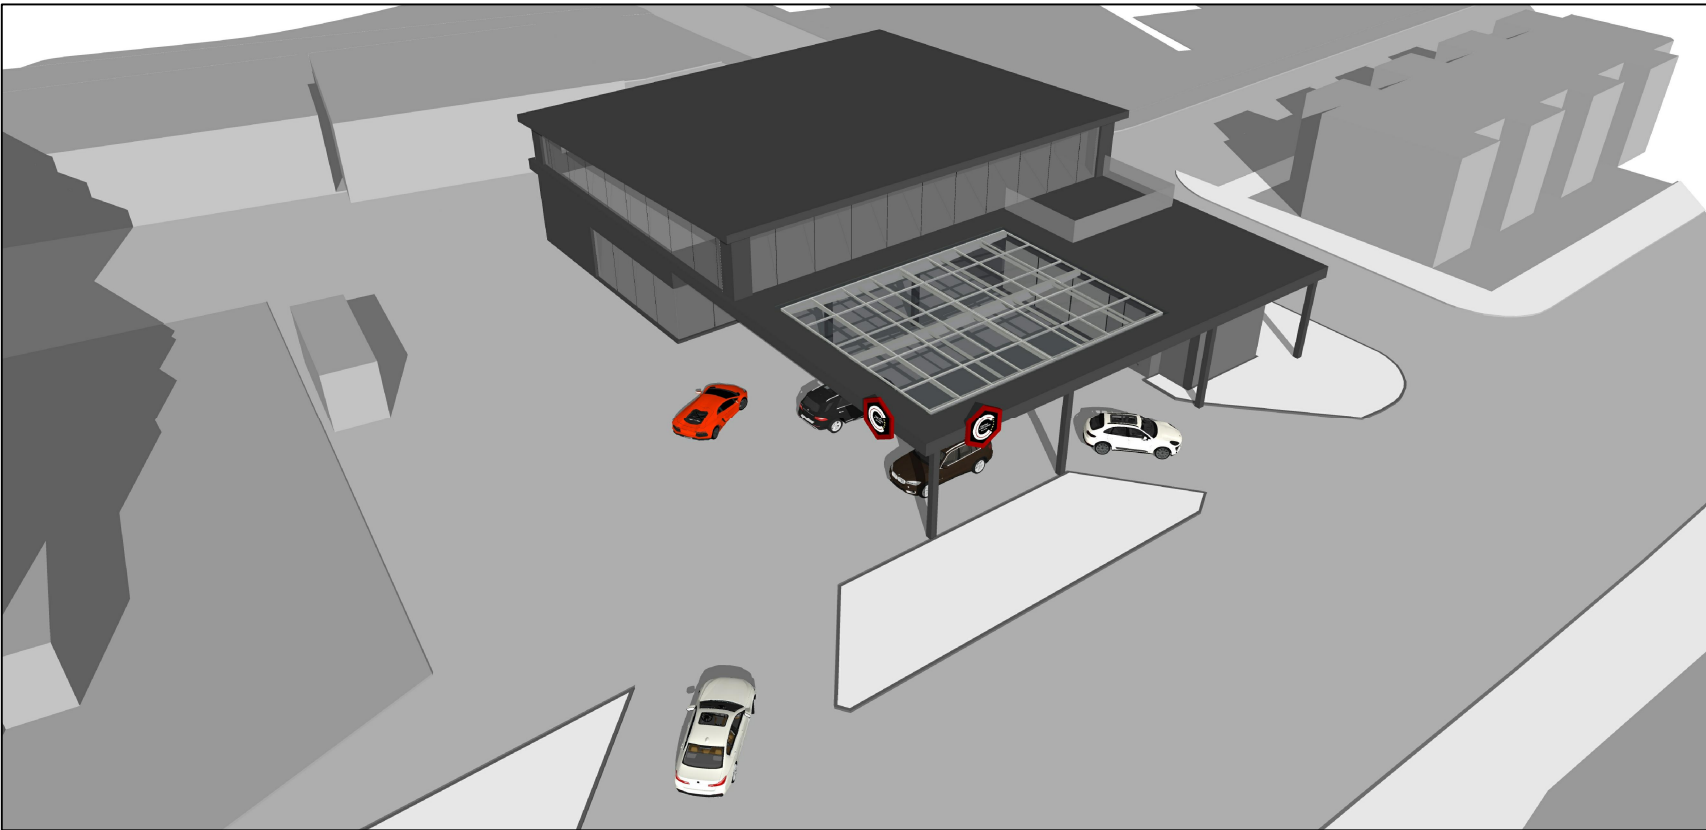


Perspective View




Front view on Approach from Stockport Rd. (A6)



View to Under New Glazed Canopy

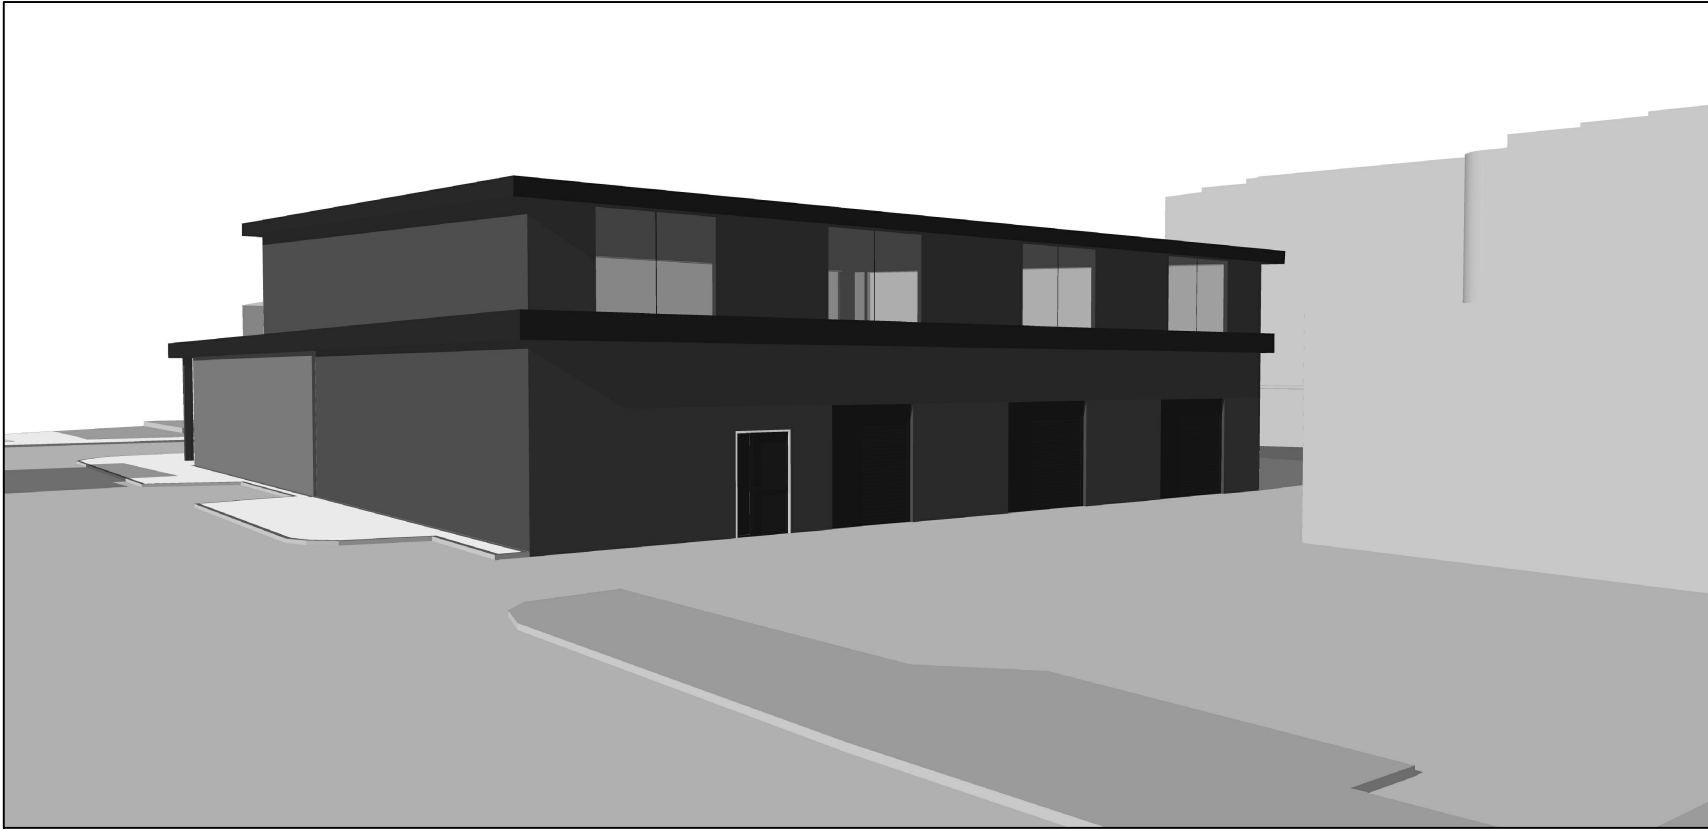

Rear view from Richmond Grove East

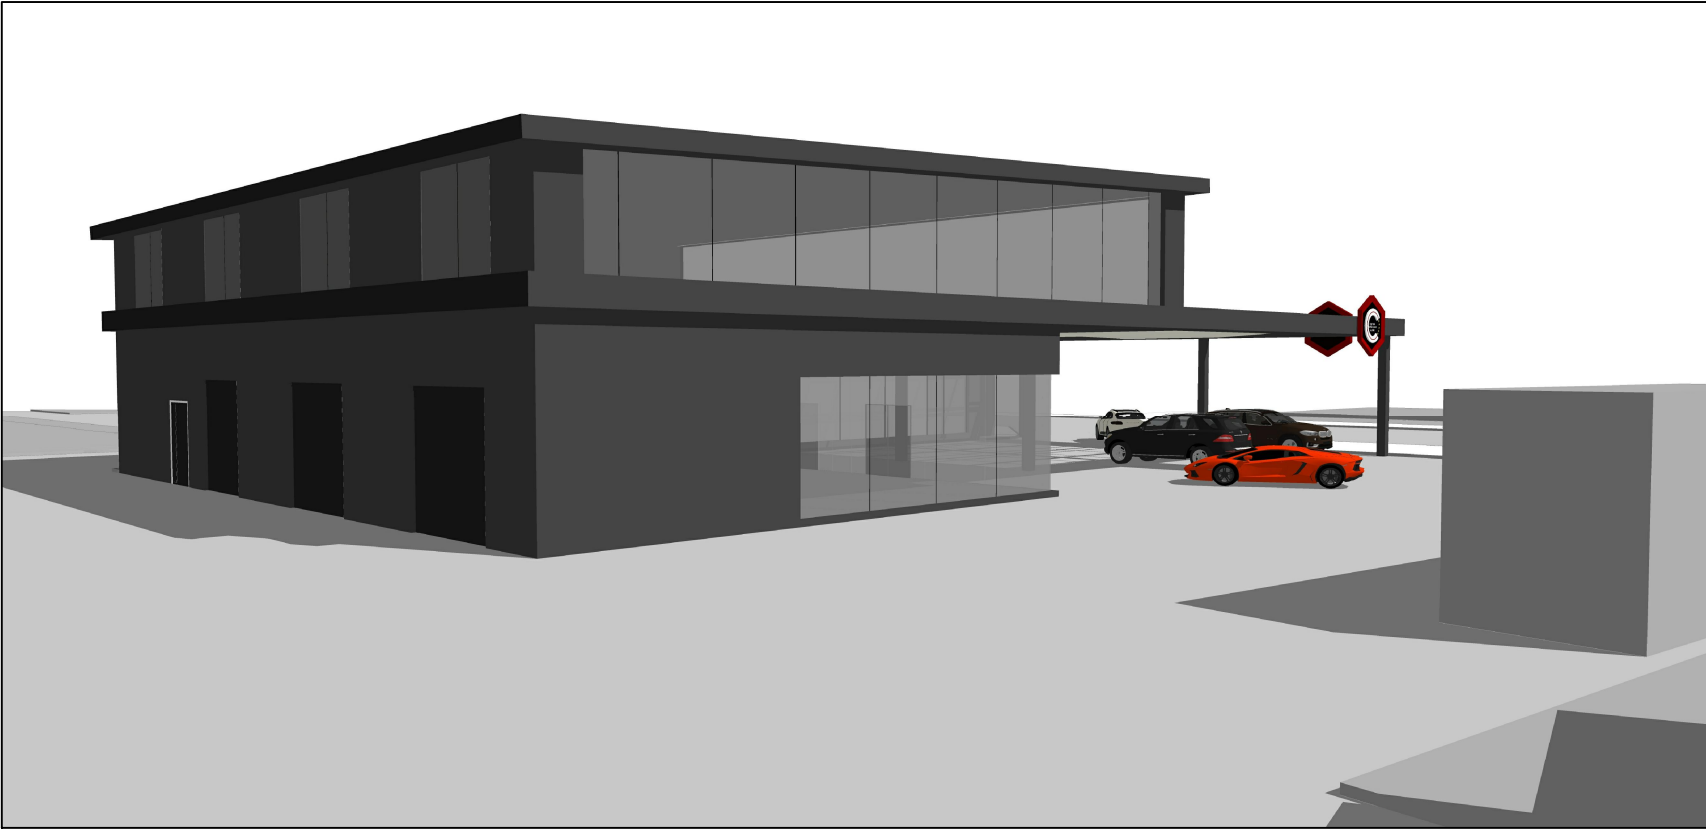

Rear view from Shared Car Park at Rear

INSPIRE | DESIGN | BUILD



DESIGN

+44 (0) 161 818 2786
www.mldesign.uk | info@mldesign.uk

Job Ref.	Drawing No.	Revision
1147	0500	G

Rev	Description	By	Date
G	Revised Issue for Planning	ML	11/06/22
F	Issue for Planning	ML	22/10/20
E	Issue for Draft Planning Issue	ML	17/09/20
D	Issue for Client Comment	ML	19/08/20
C	Issue for Client Comment	ML	02/02/20
B	Amend for 2nd Interim Meeting	ML	28/01/20
A	Issue for Interim Design Meeting	ML	14/01/20

Initial Issue: 14/01/20

CLIENT Central Auto Clean 351 Stockport Road Longsight Manchester M13 0LF	
PROJECT TITLE Erection of New Purpose Built Building to enhance existing car wash facilities	
DRAWING TITLE Proposed Option Visuals - Massing	
Drawn by: ML	Checked by: ML
Date: 14/01/20	Scale: N/A

This drawing is to be read in conjunction with all relevant drawings.

The main contractor/builder is to interpret the requirements in relationship to the site conditions encountered and as agreed with the Building Control officer.

All dimensions and sizes to be verified on site, any discrepancies to be reported to the client/project manager. These annotations were prepared for planning and/or building control submission only.

This drawing and design is the (© 2020) property of **ML Design**, and should not be reproduced without written permission.