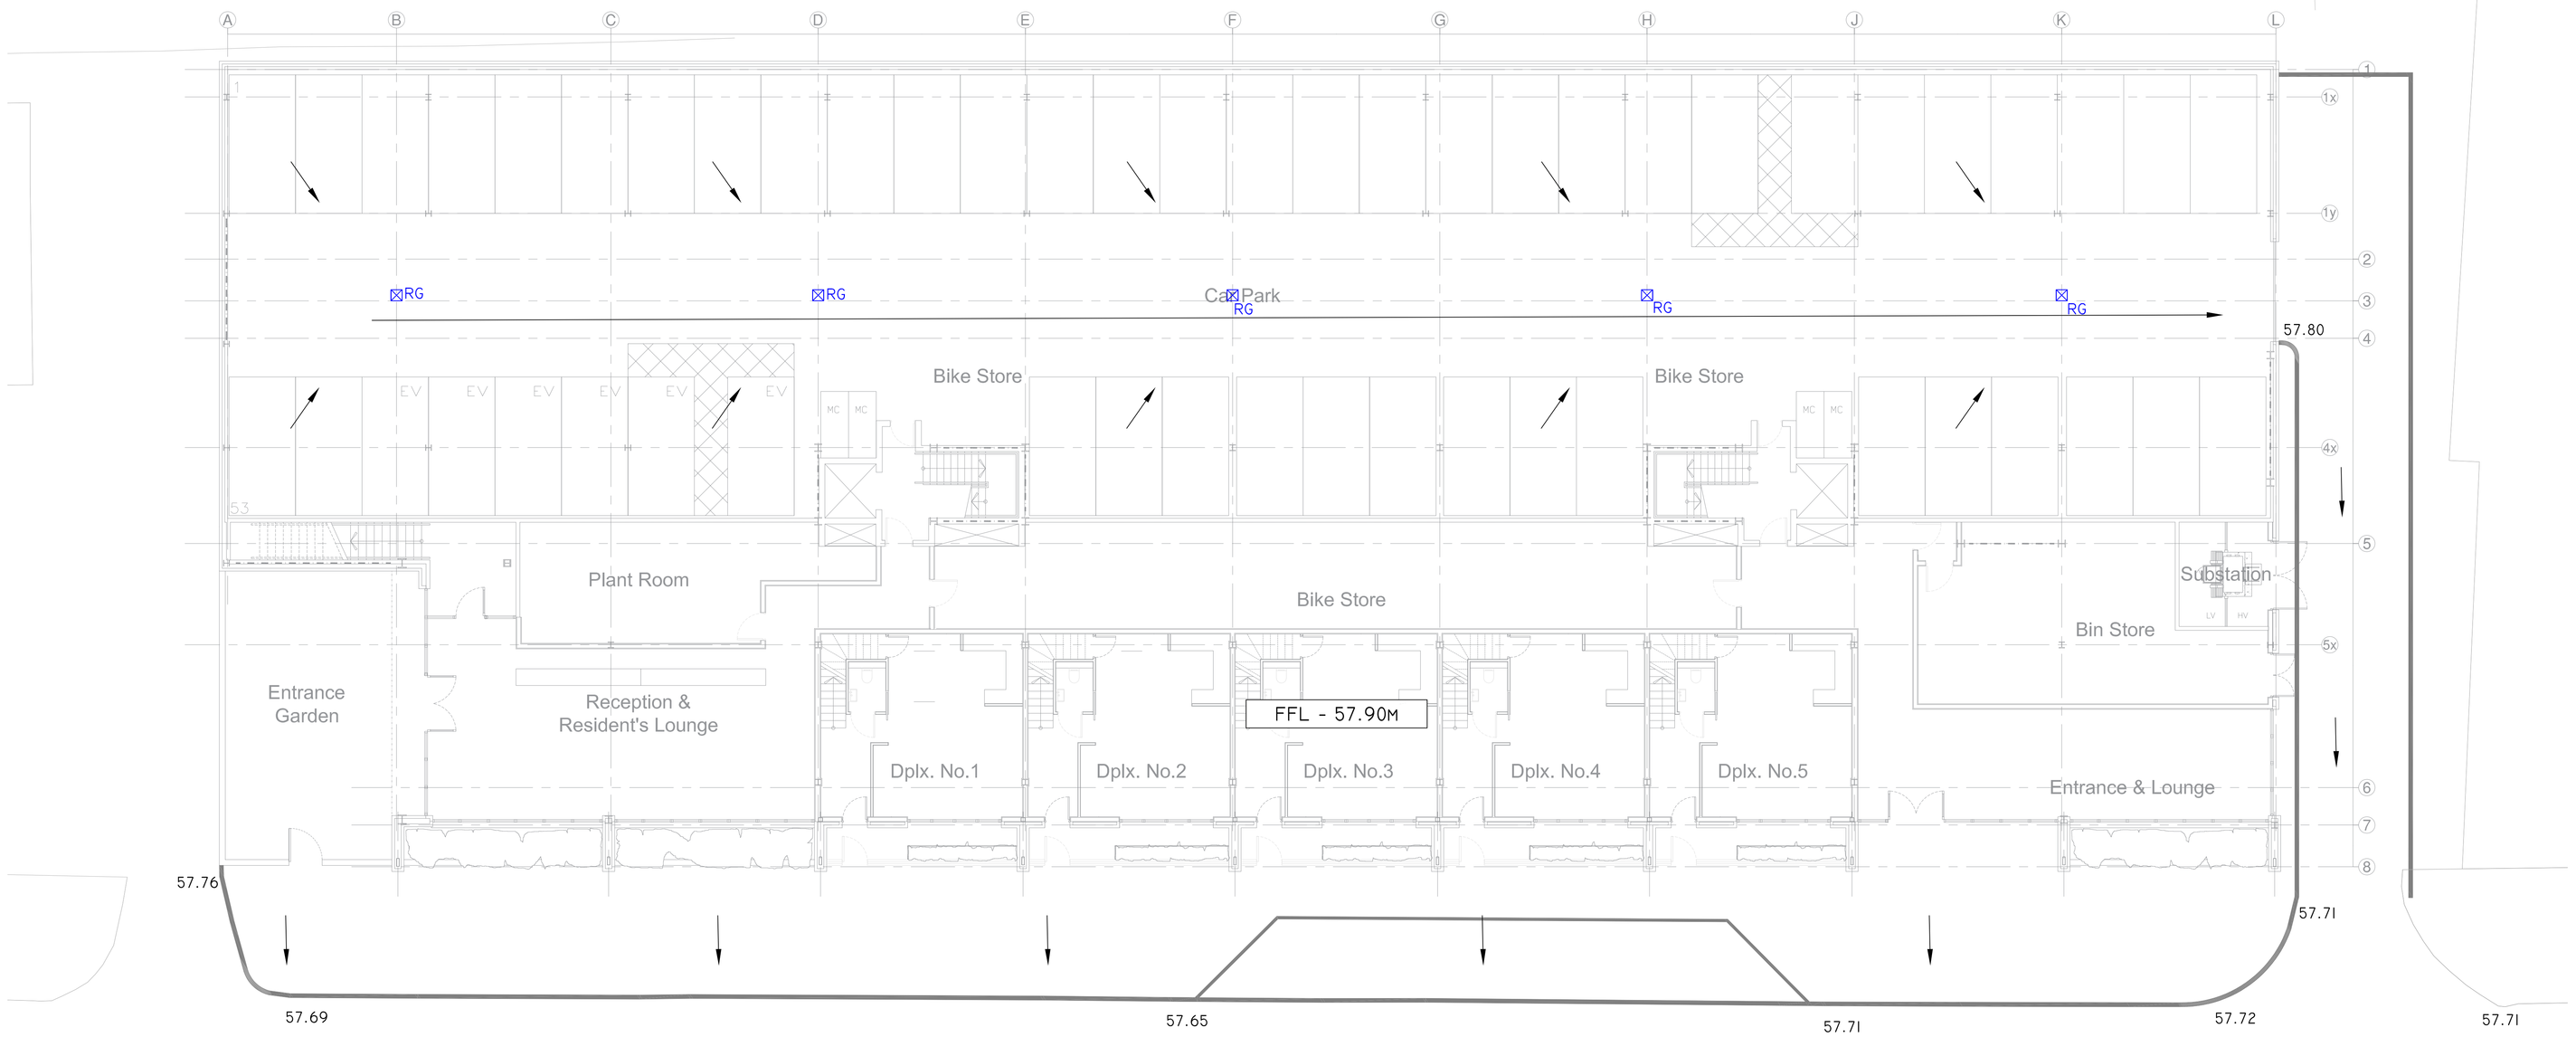

SITE PLAN SHOWING PROPOSED FLOOD ROUTING
1:100 @ A0
1:200 @ A2

ARROWS INDICATE OVERLAND FLOW ROUTE IN THE EVENT OF A FLOOD OR BLOCKAGE WITHIN THE SITE DRAINAGE SYSTEM. FLOWS ARE ROUTED AWAY FROM PROPERTIES AND ONTO THE HIGHWAY.

GENERAL NOTES:

1. THIS DRAWING IS COPYRIGHT AND THE PROPERTY OF BELL MUNRO CONSULTING LTD. THE DRAWING MUST NOT BE REPRODUCED IN PART OR IN WHOLE WITHOUT PRIOR WRITTEN AUTHORITY.

2. THIS DRAWING MUST NOT BE SCALED BY EITHER CONTRACTORS OR OTHER CONSULTANTS ANY DIMENSIONAL OR SETTING - OUT DISCREPANCIES ARE TO BE REPORTED TO BELL MUNRO CONSULTING PRIOR TO CONSTRUCTION / FABRICATION COMMENCING.

3. THIS DRAWING MUST BE READ IN CONJUNCTION WITH THE RELEVANT BMC SPECIFICATIONS TOGETHER WITH THE APPROPRIATE ARCHITECTS AND SERVICES CONSULTANTS DRAWINGS AND SPECIFICATIONS.

FOR APPROVAL

REV	COMMENTS	DATE	BY
--	INITIAL ISSUE	03/11/21	RC

BMC

BELL MUNRO CONSULTING LTD

CONSULTING CIVIL & STRUCTURAL ENGINEERS
TURING HOUSE
5 ARCHWAY
MANCHESTER
M15 4QP
TEL: 0161 2098032
FAX: 0161 2098033
EMAIL: CONSULTING@BELLMUNRO.CO.UK
WWW.BELLMUNRO.CO.UK

CLIENT:	HEATLEY DEVELOPMENTS
PROJECT:	OSBOURNE'S YARD
TITLE:	FLOOD ROUTING PLAN

DRAWN BY:	CHECKED BY:	SCALE:	DATE:
R.C	S.J.B	1:100	11/21

DRAWING NUMBER: J7119/DR03
REVISION: --