


EXISTING GARDEN PLAN

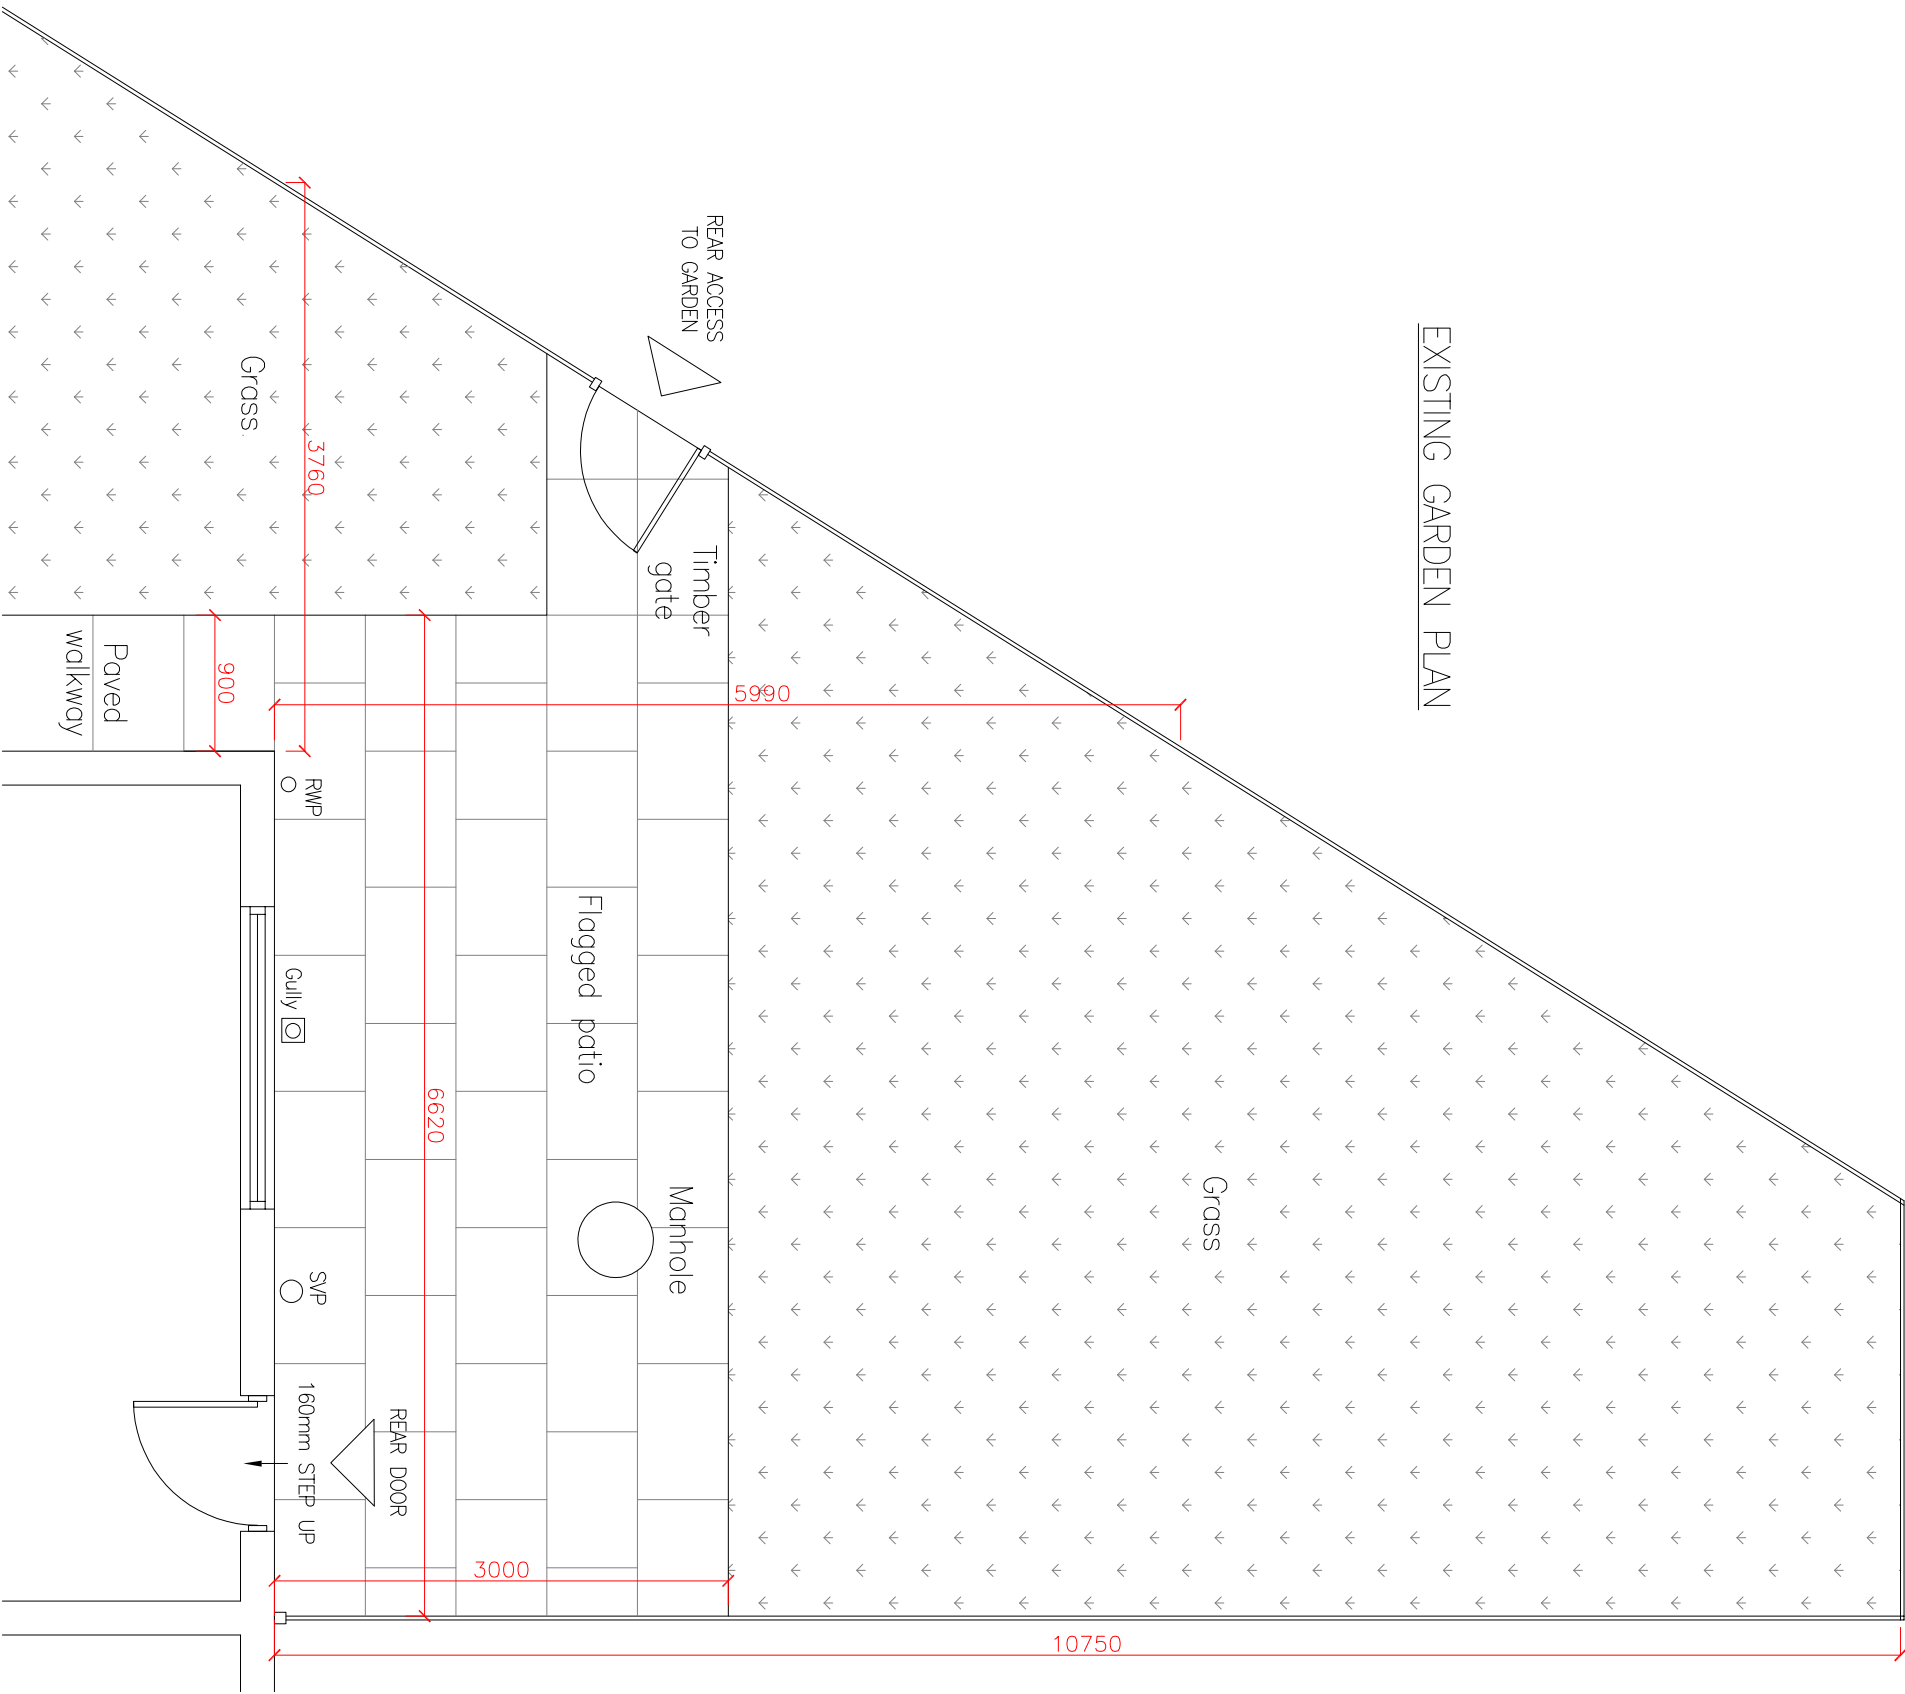

REV	DESCRIPTION	DATE	BY	CHK
Project:				
21 Cottingham Road, Manchester				
Drawing Title:				
Existing Rear Garden Layout				
Drawing No.:				
145-001				
Scale @ A3				
1:50	Revision:	Status:	Drawn By:	Date:
			AU	24/11/21