
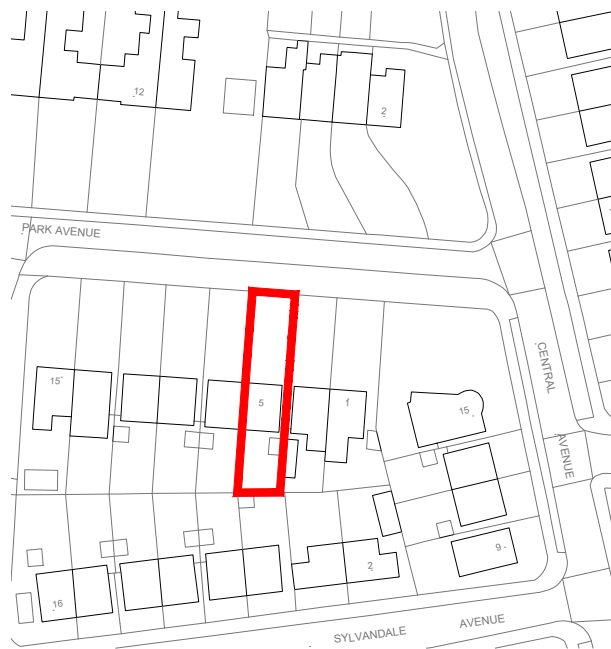


SITE LOCATION PLAN 1-1250

5 Park Avenue, Levenshulme, M19 2EE

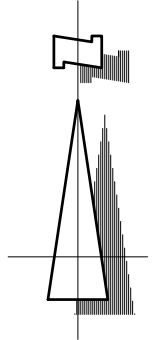

©Crown Copyright and database rights 2022 OS Licence no. AC0000849896

1:1250 SCALE



CLIENT Mr S A Shah		TITLE Site Layout Plan				REV	DESCRIPTION 	DATE 2A BANK STREET BURY LANCASHIRE BL9 0LA T : 0161 797 2077 F : 0161 797 2088 E : info@equilibriumarchitects.co.uk
PROJECT 5 Park Avenue, Levenshulme, M19 2EE		SCALE 1:1250@A4	DATE June 2022	DRAWN PM	CHECKED -			
		DRAWING NO. R-0735-SLP	CAD REFERENCE NO.		REVISION			