


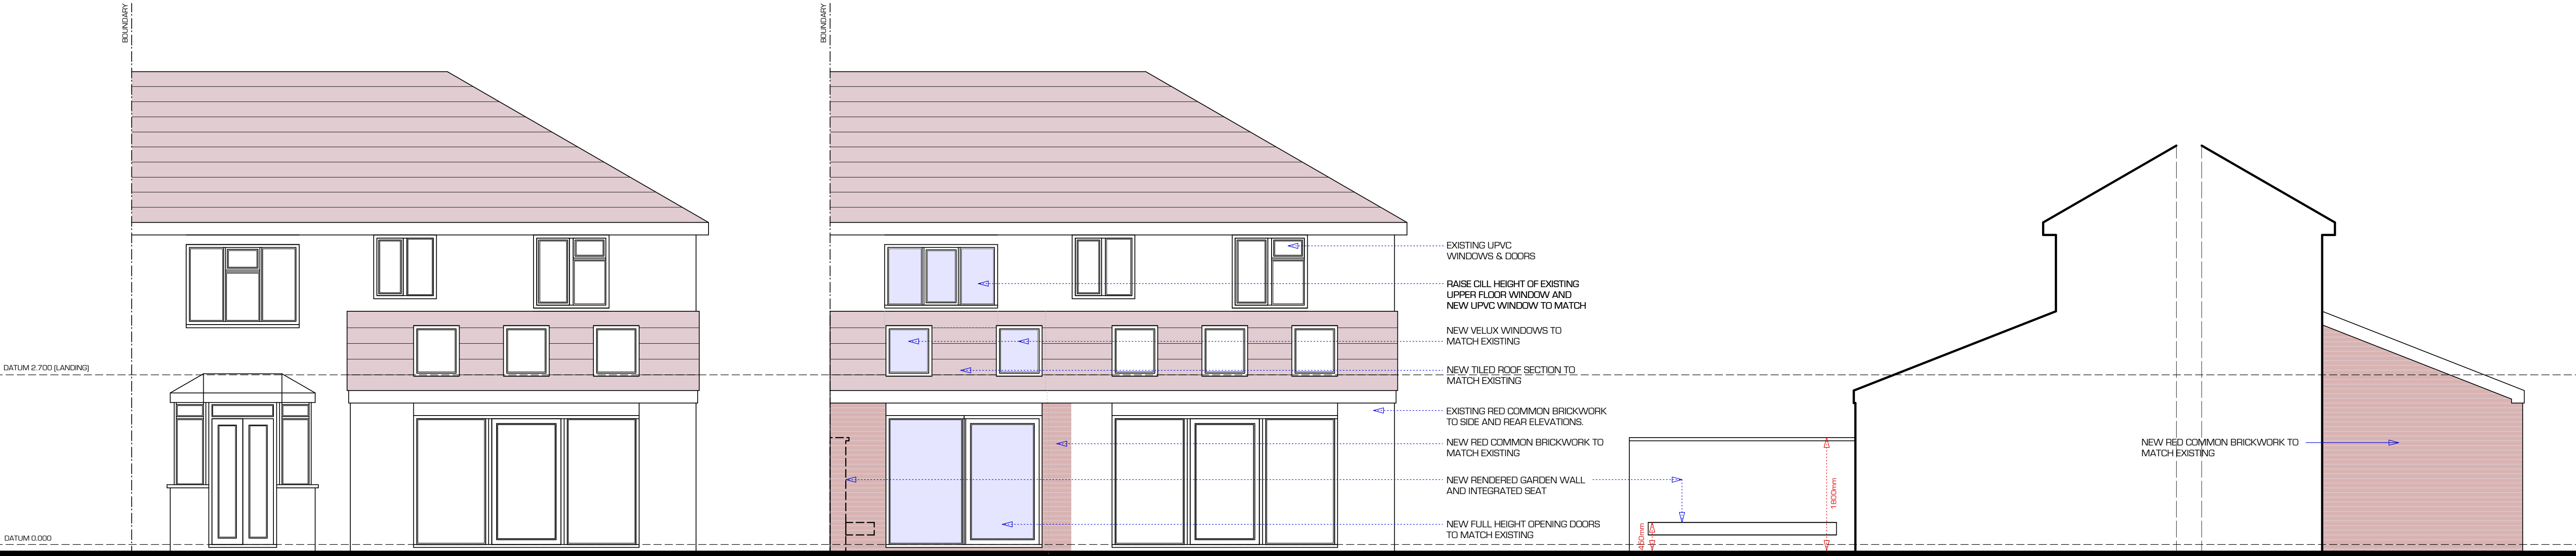


EXISTING REAR ELEVATION


PROPOSED REAR ELEVATION

PART-SIDE ELEVATION (SE)

PART-SIDE ELEVATION (NW)

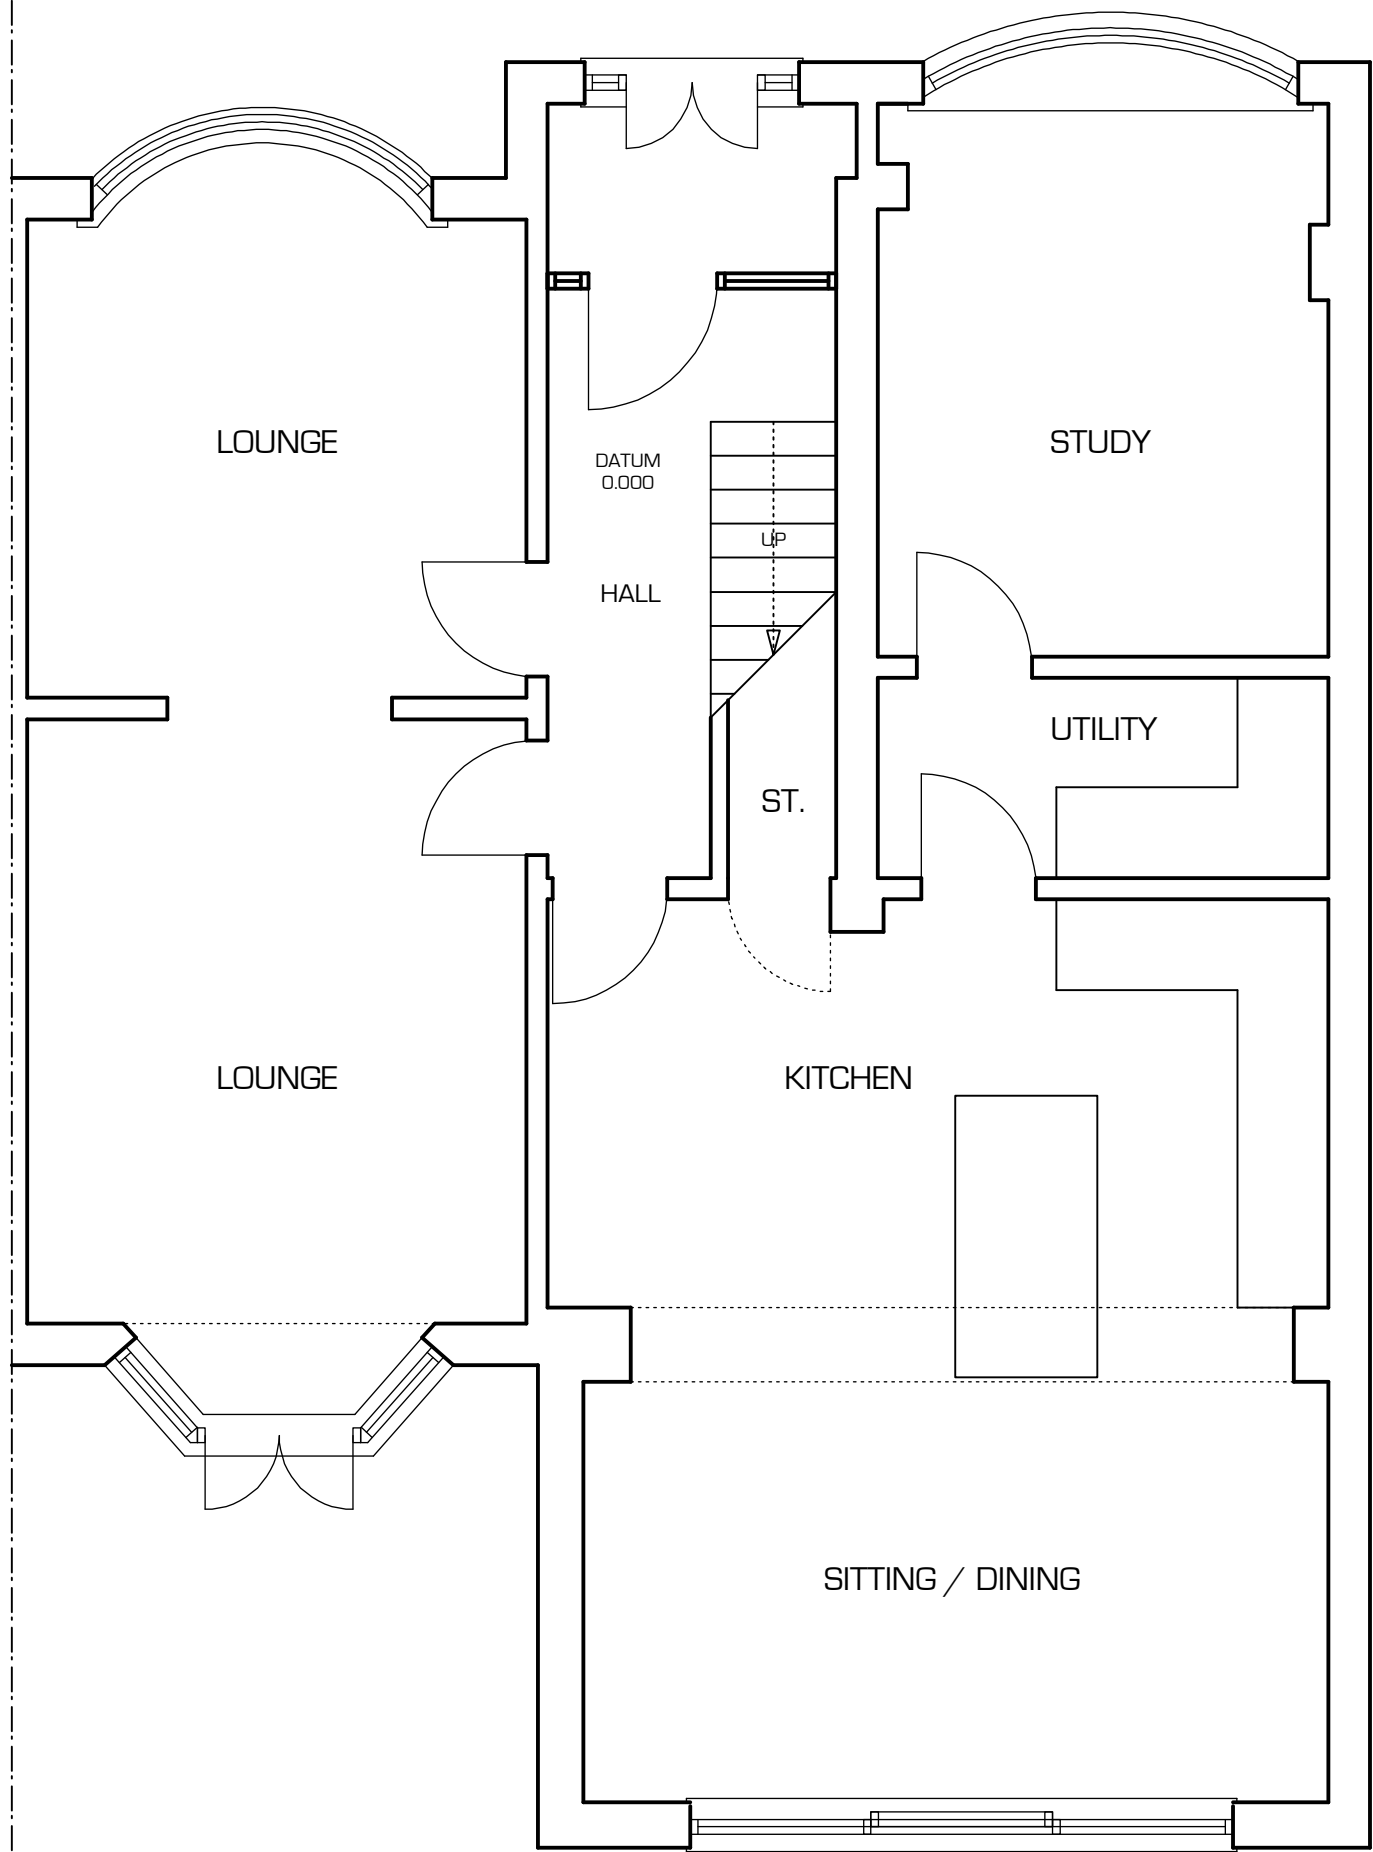

EXISTING GROUND FLOOR PLAN

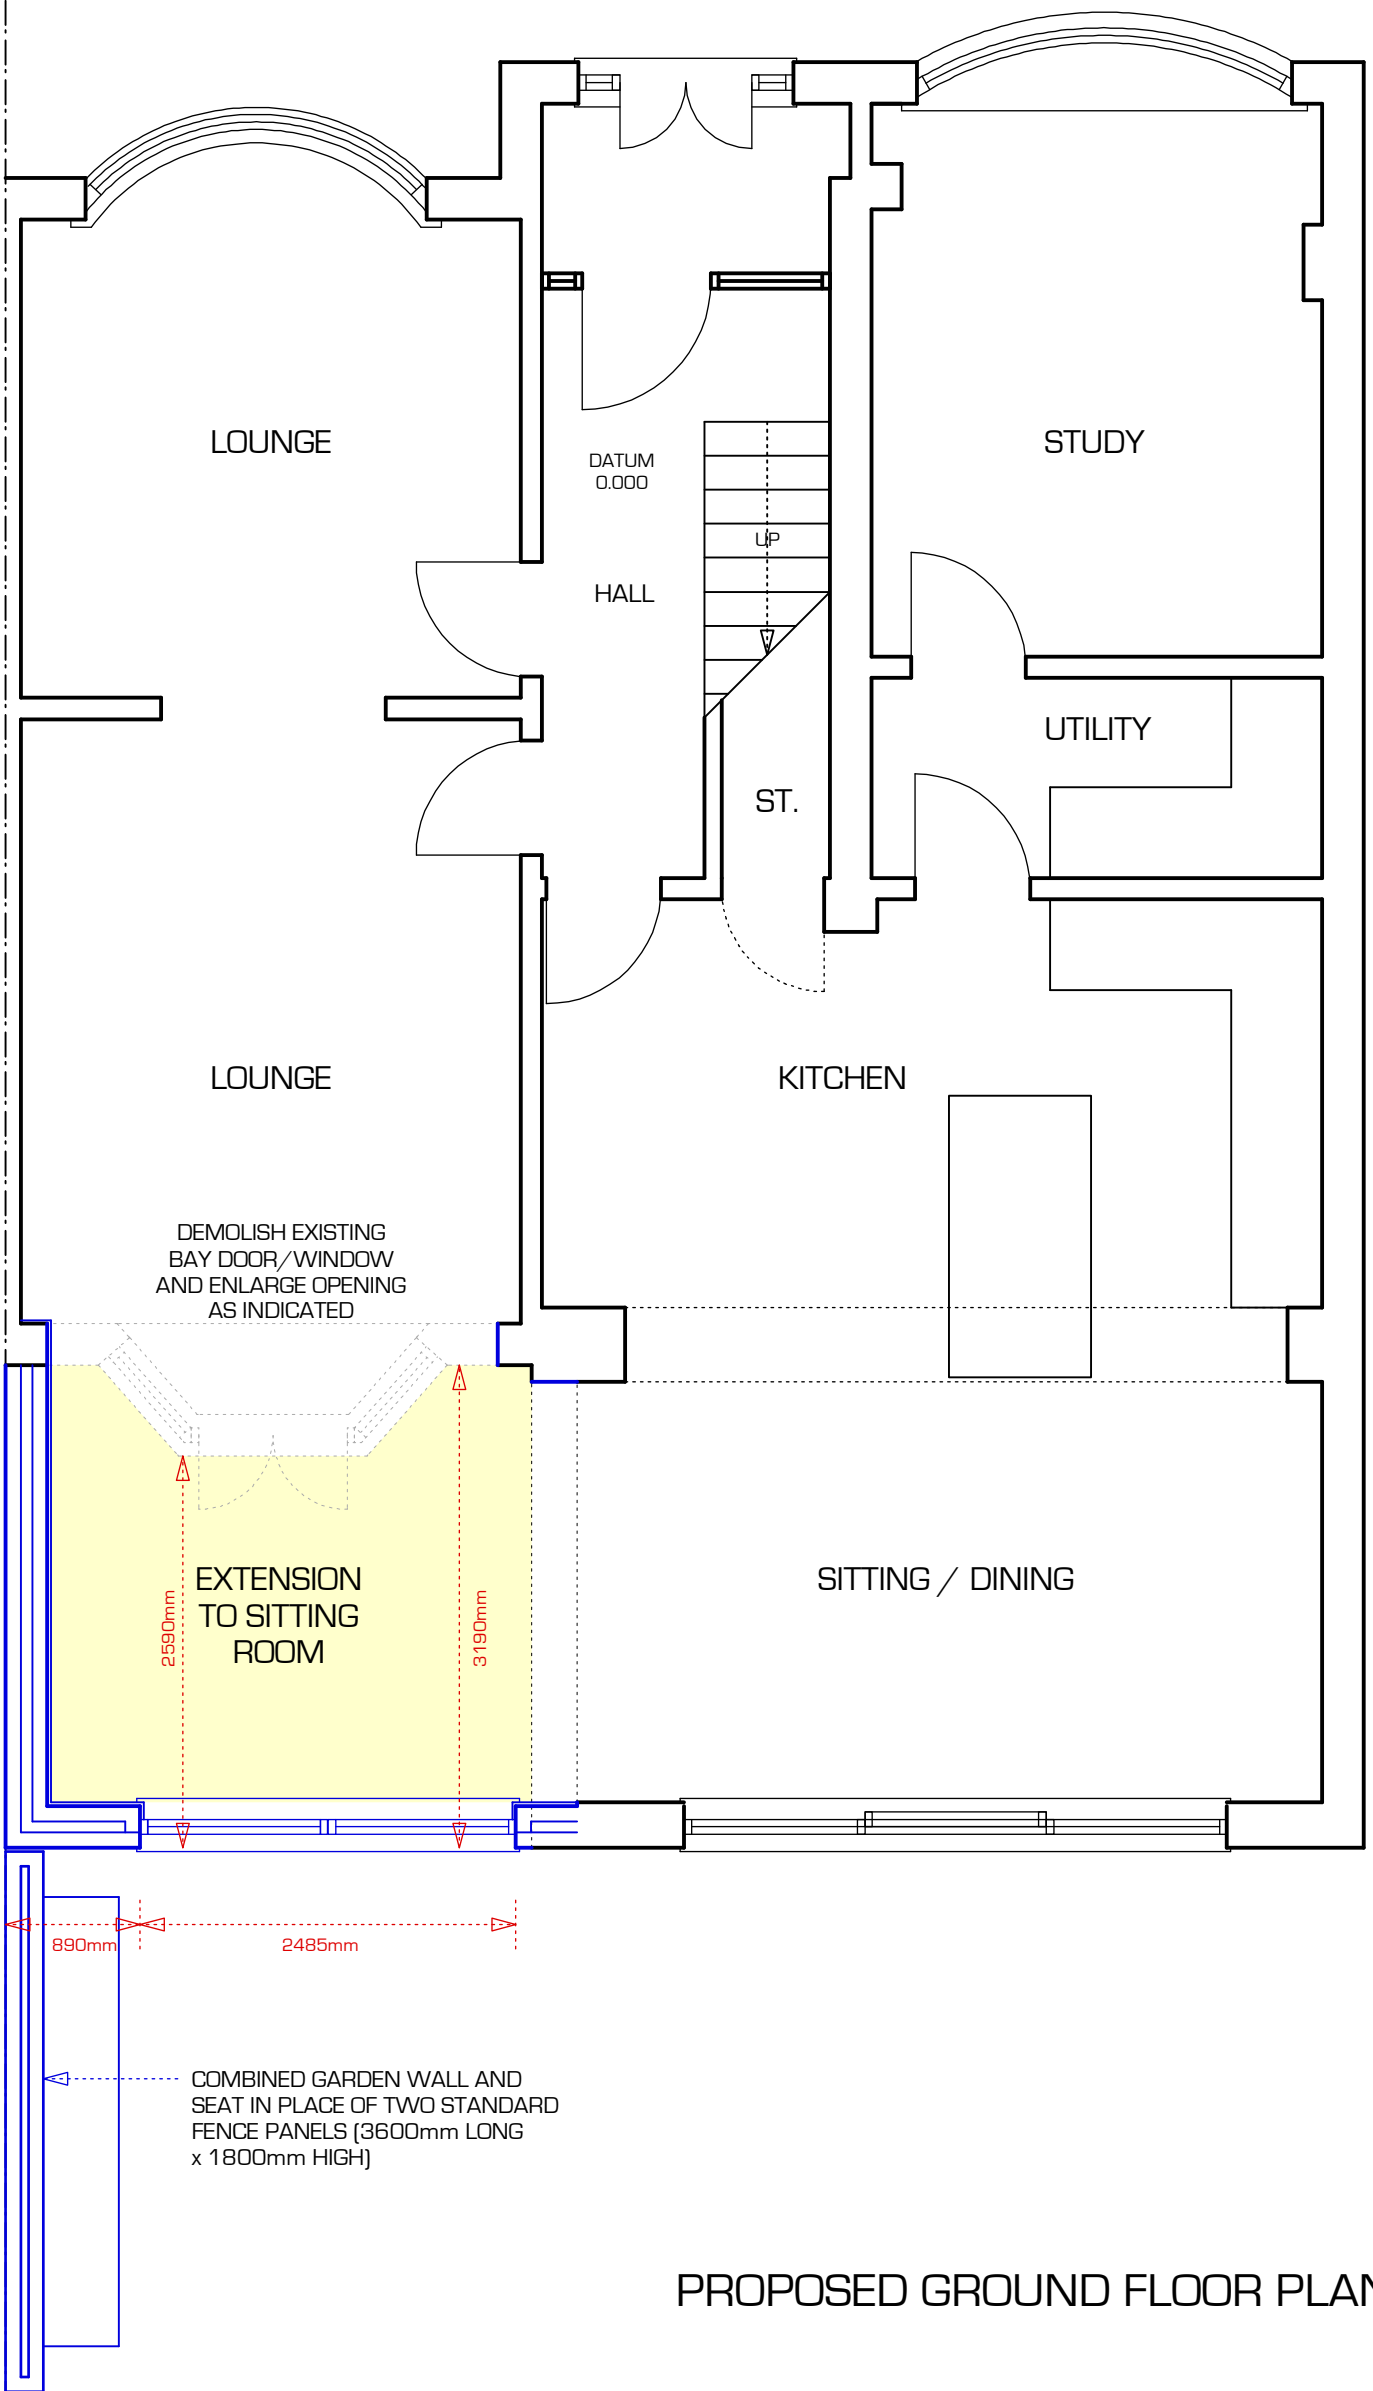

PROPOSED GROUND FLOOR PLAN


LOCATION PLAN
1:1250



PAVEMENT

WOODLANDS DRIVE

PAVEMENT

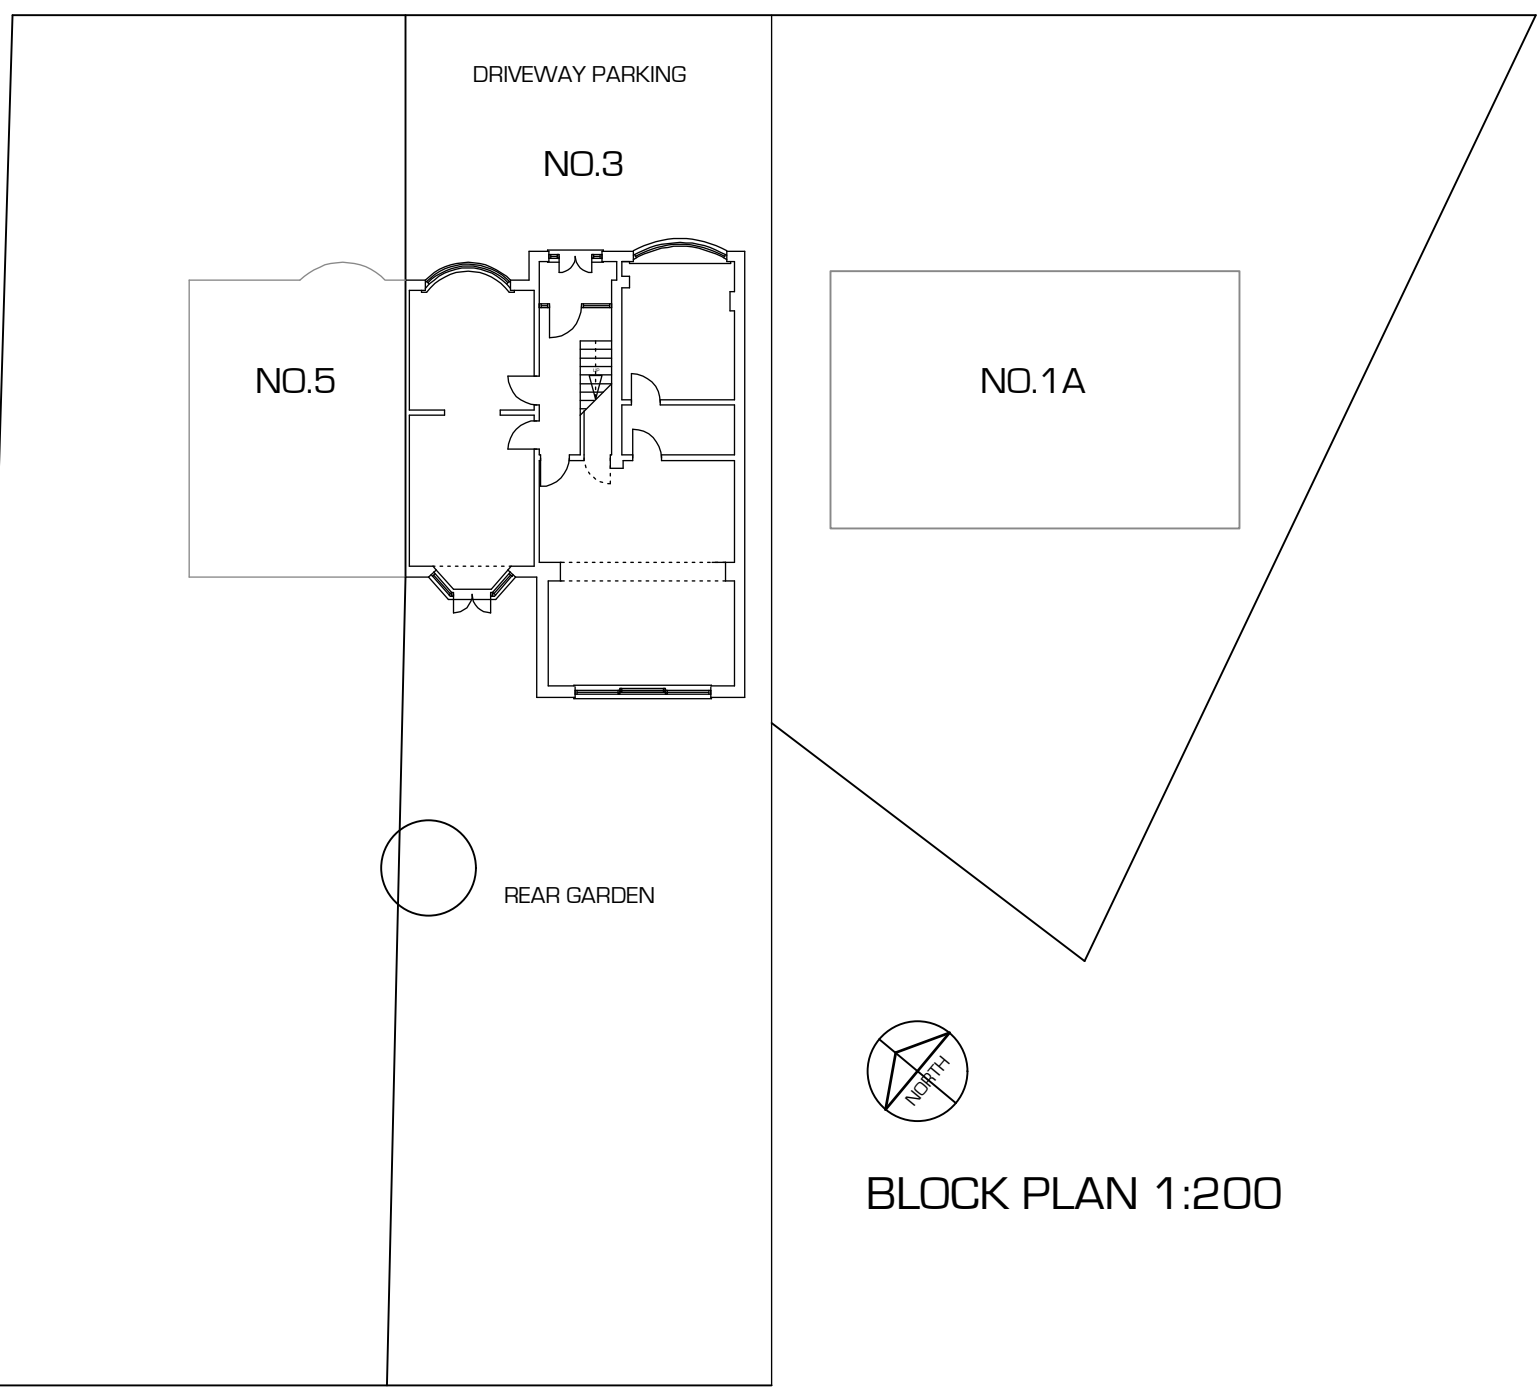

BLOCK PLAN 1:200

Revision

Revision A: Side elevation to North-West as Proposed added to drawing.
November 2018

Revision B: Coping to garden wall amended to avoid overhang on neighbouring property
February 2019

3 WOODLANDS ROAD
SALE
CHESHIRE

TITLE
GENERAL ARRANGEMENT
DRAWING AS EXISTING & PROPOSED

DRAWN	DATE	CHK'D	SCALE
DAL	OCT 2018		1:50 @A1

00-00

00-01

B