


 


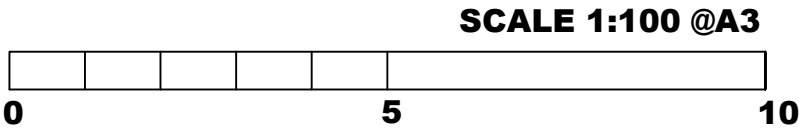


Existing Roof Plan

 

Proposed Roof Plan

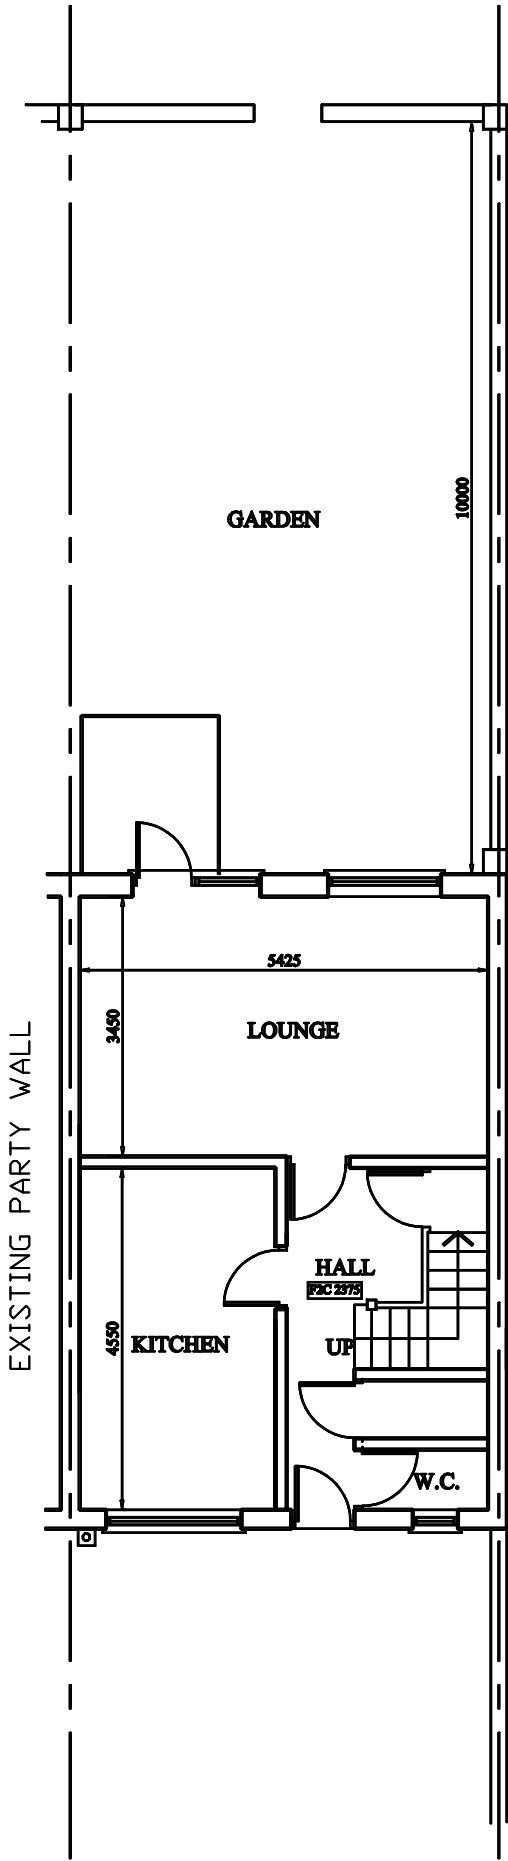

EXISTING GROUND FLOOR PLANS

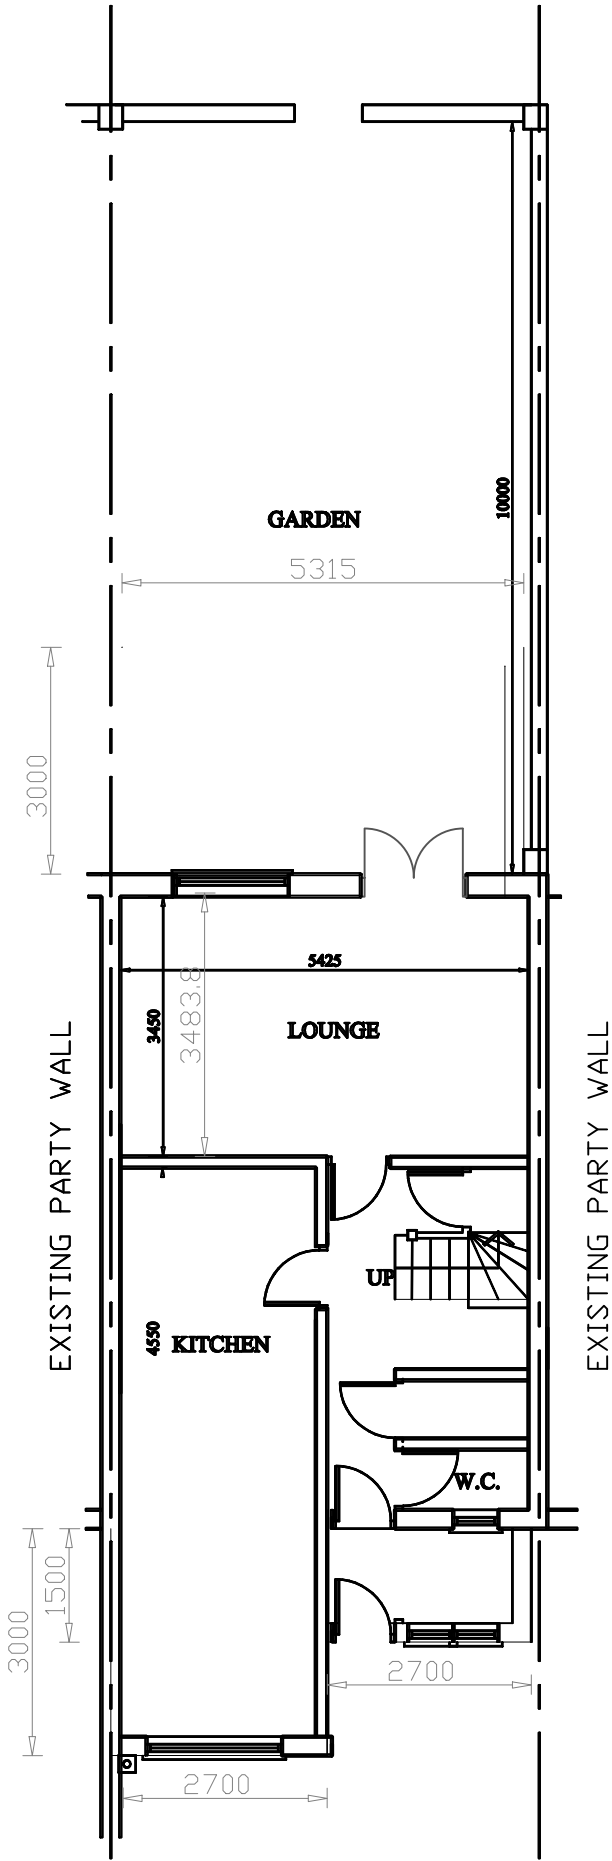

PROPOSED GROUND FLOOR PLANS

Single Storey Front & Rear Extension	
6 Whitwell Walk Longsight, Manchester, M13 0YA	
Proposed Ground Floor plan	
270719-03	
Victor D.	11/11/21