



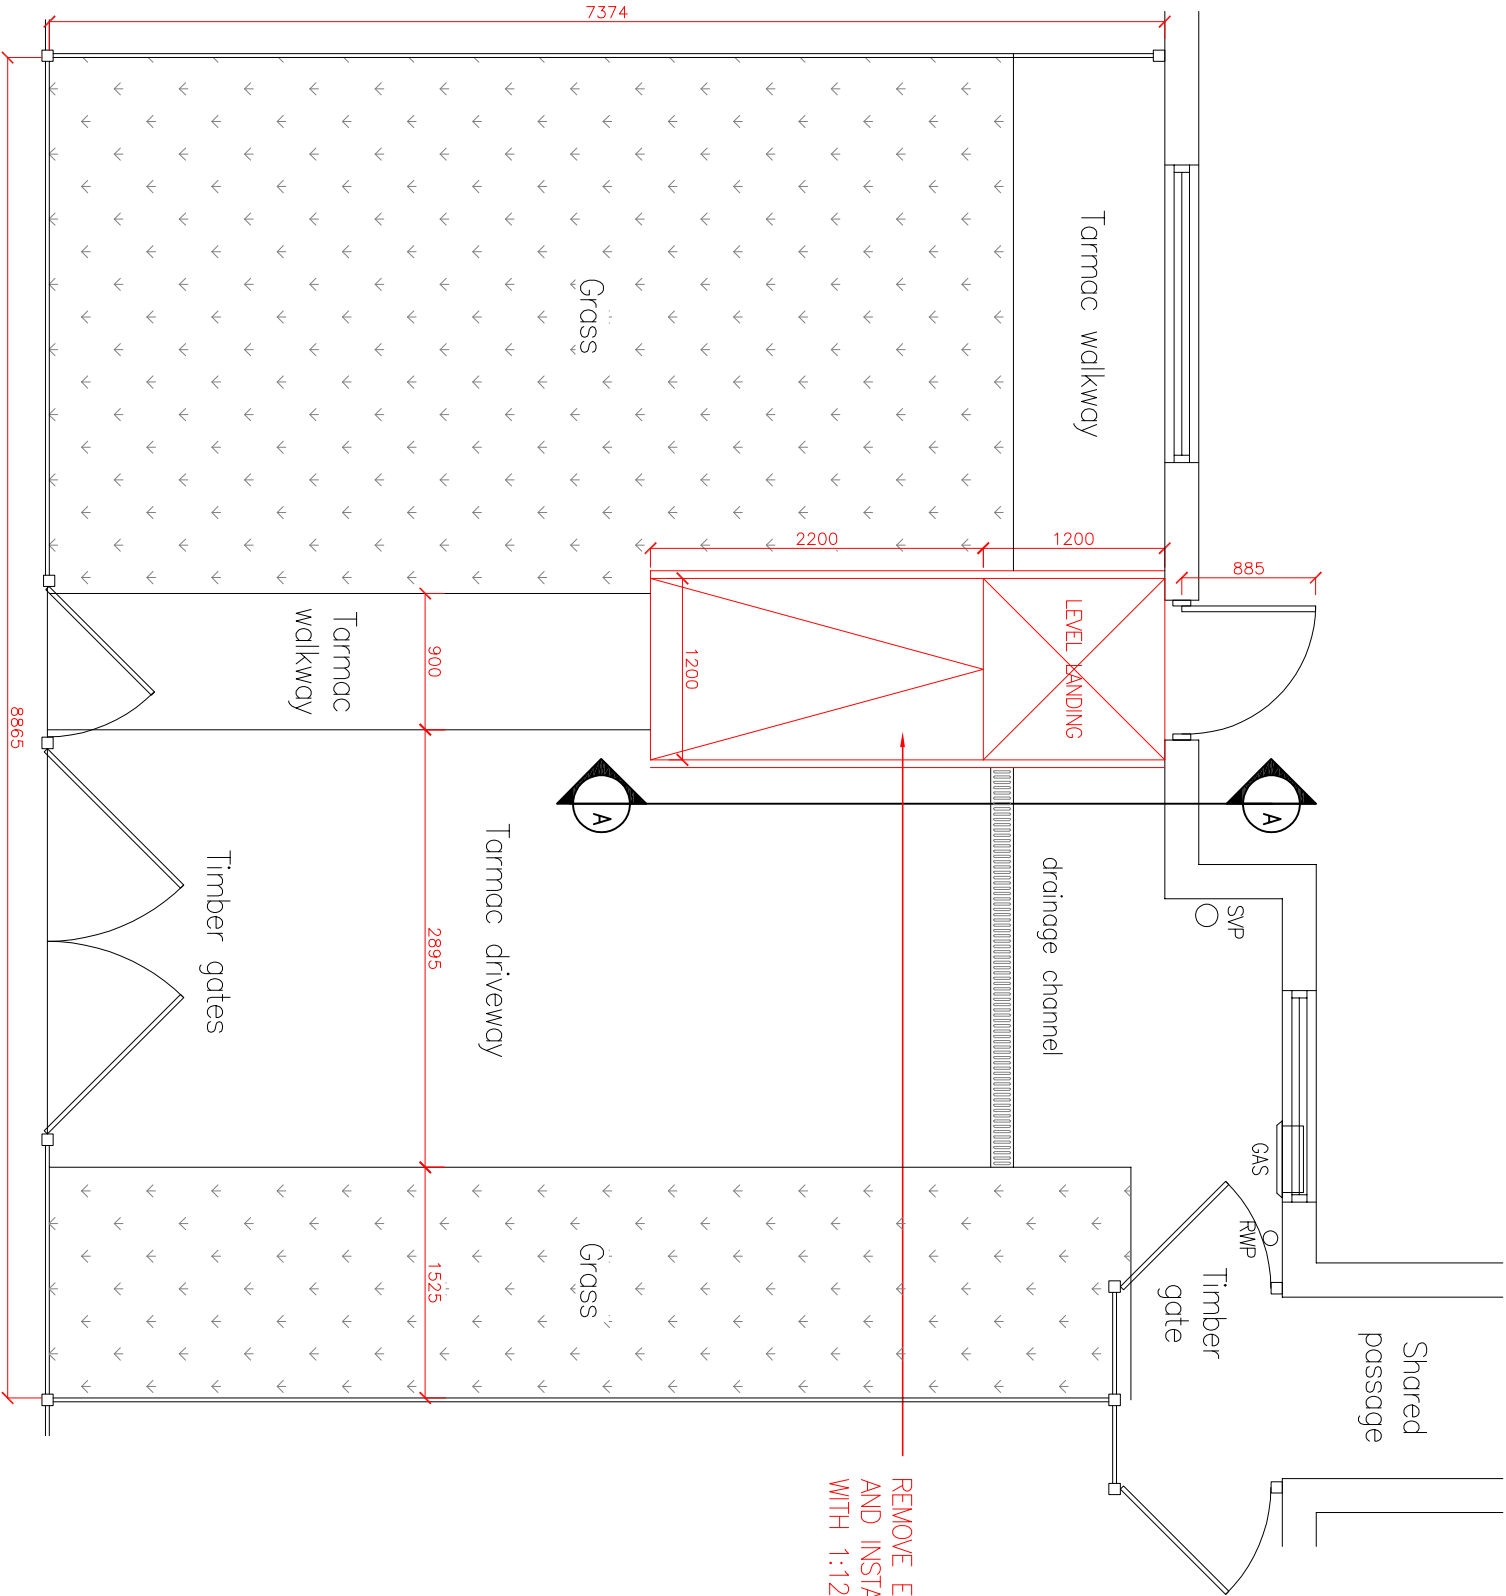

REMOVE EXISTING TIMBER RAMP  
AND INSTALL PERMANENT RAMP  
WITH 1:12 GRADIENT

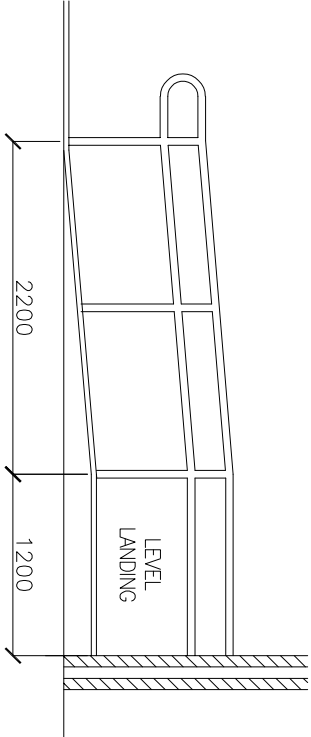

ELEVATION DETAIL A-A

PROPOSED FRONT GARDEN PLAN

|                                 |             |         |           |          |  |
|---------------------------------|-------------|---------|-----------|----------|--|
|                                 |             |         |           |          |  |
| REV                             | DESCRIPTION | DATE    | BY        | CHK      |  |
| Project:                        |             |         |           |          |  |
| 15 Theilwall Avenue, Manchester |             |         |           |          |  |
| Drawing Title:                  |             |         |           |          |  |
| Proposed Front Garden Layout    |             |         |           |          |  |
| Drawing No.:                    |             |         |           |          |  |
| 158-002                         |             |         |           |          |  |
| Scale @ A3                      | Revision:   | Status: | Drawn By: | Date:    |  |
| 1:50                            | .           |         | AU        | 26/01/22 |  |