

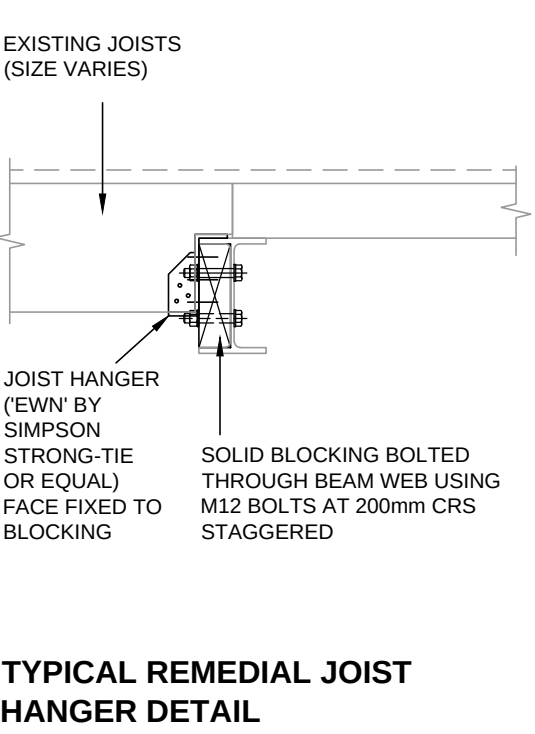
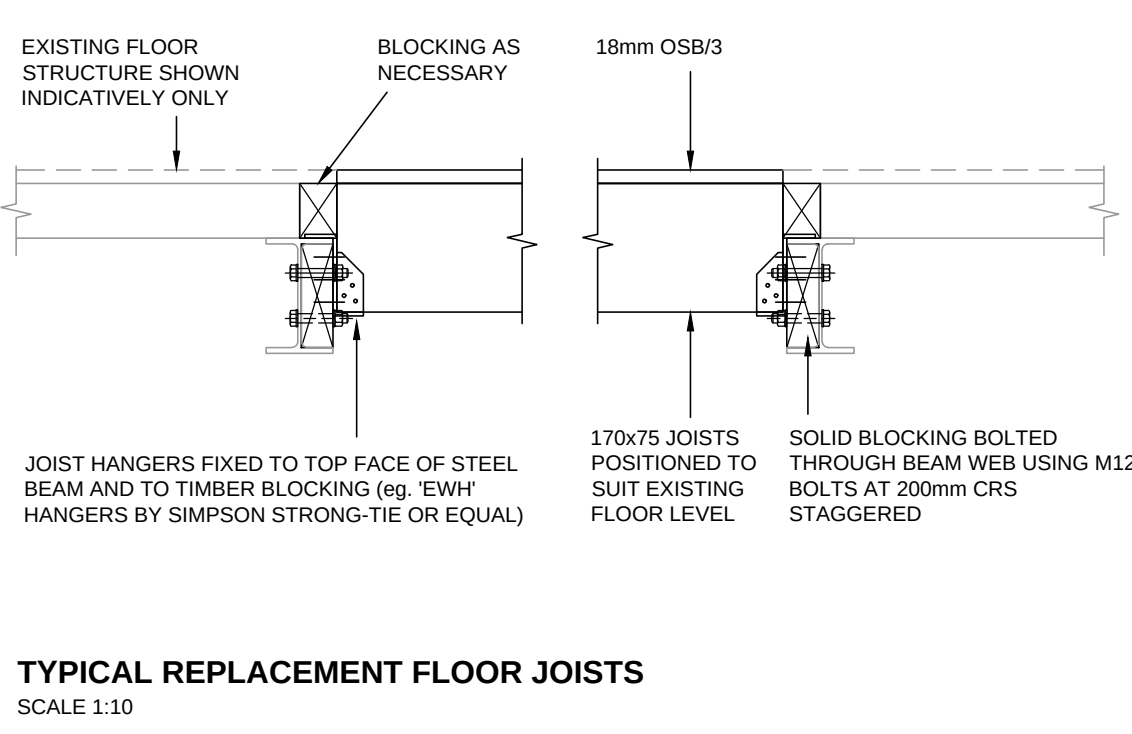
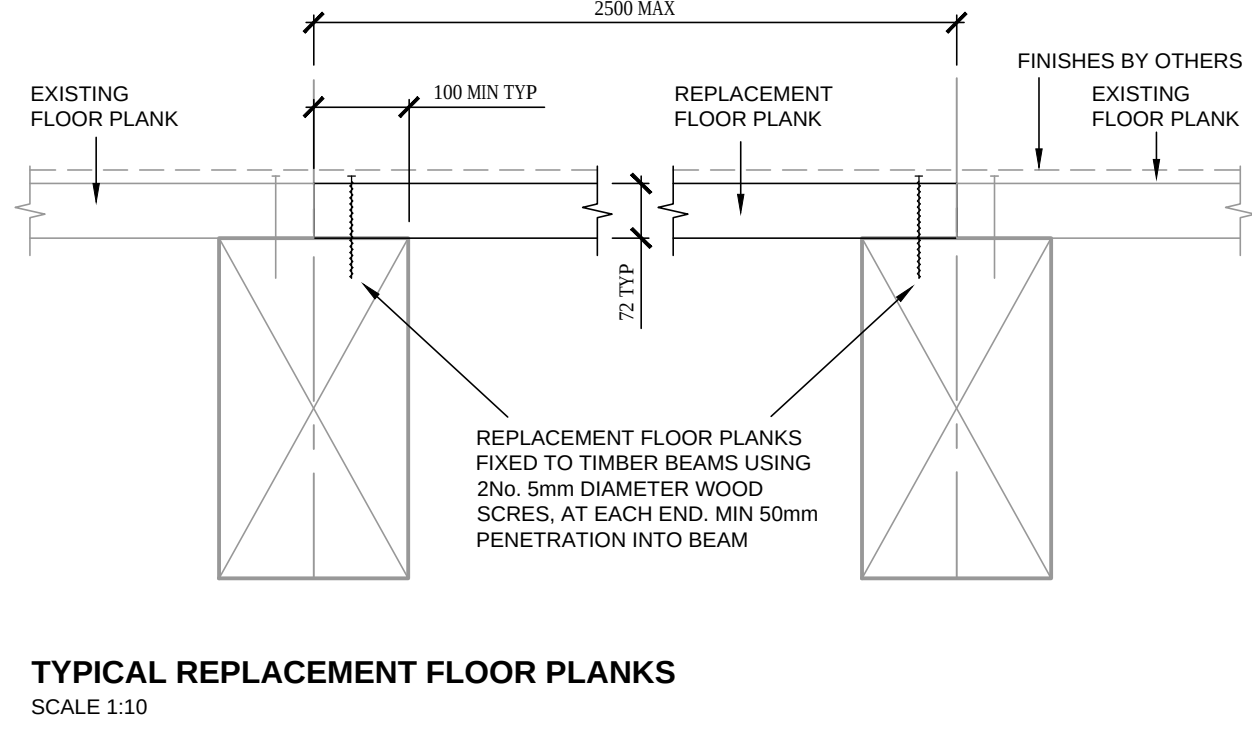
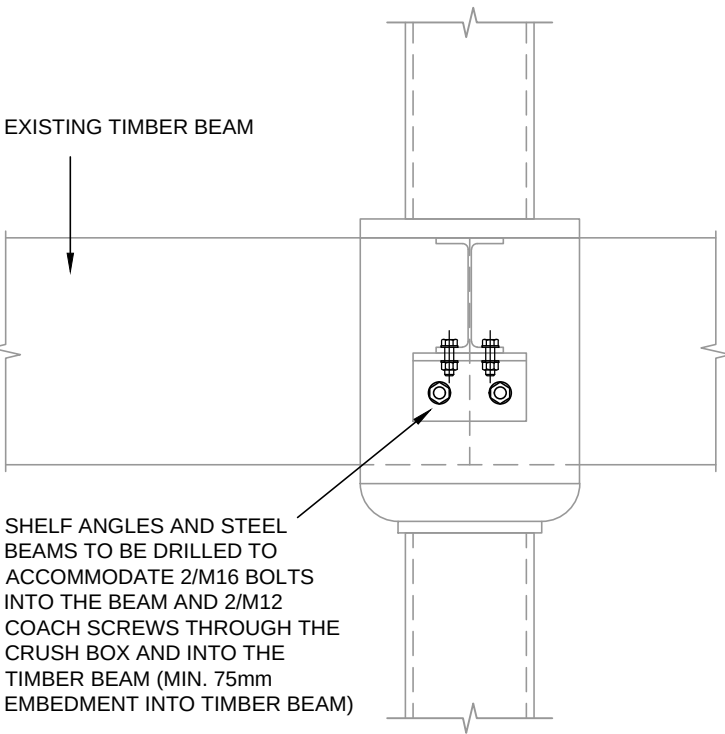
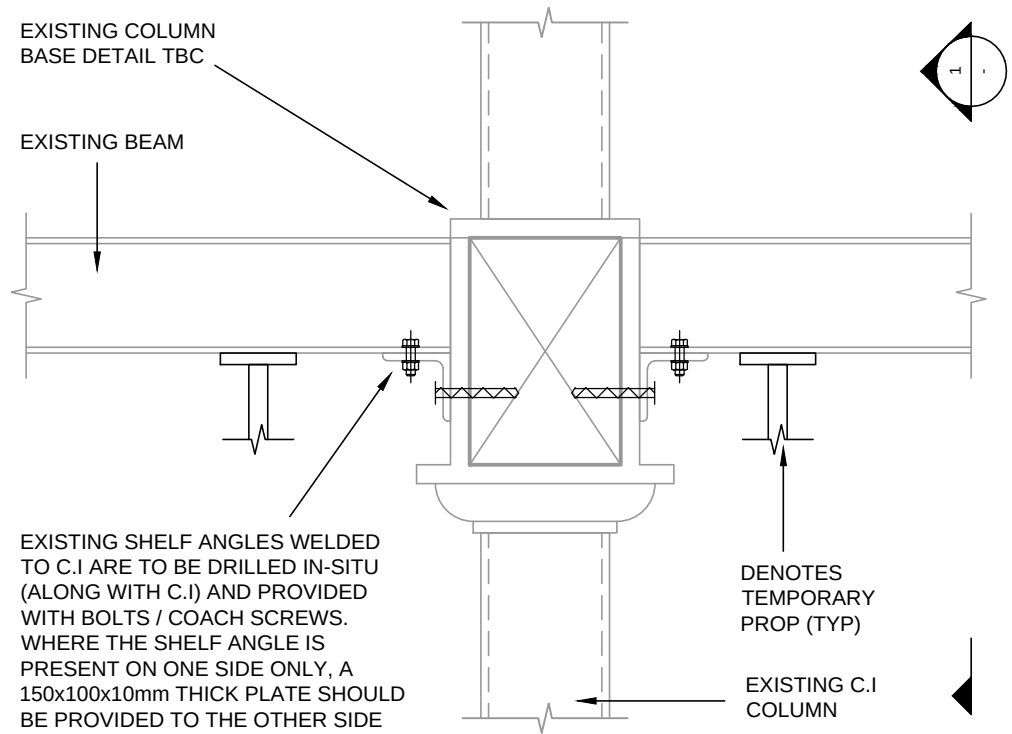


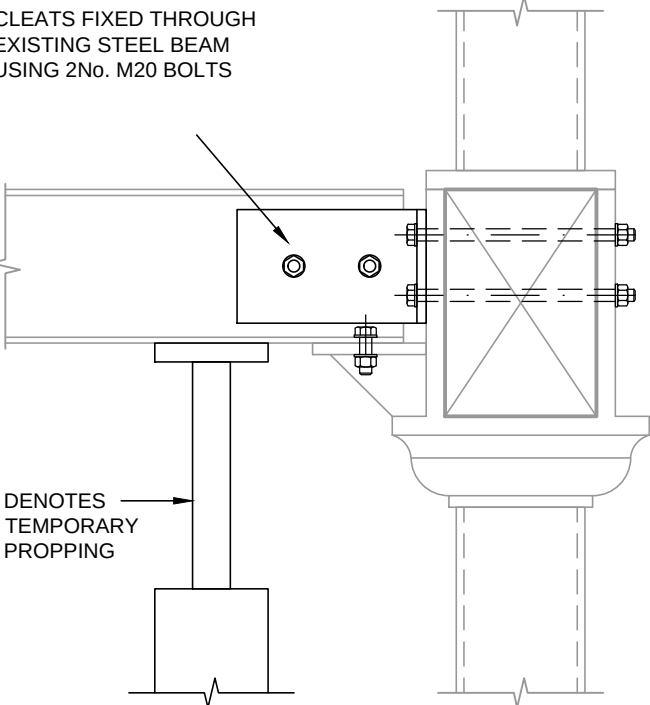

NOTES:
1. REFER TO DRAWING CW-REN-00-XX-DR-S-00010 FOR GENERAL NOTES.



DETAIL 100
EXISTING STEEL BEAM TO CAST IRON
COLUMN DETAIL
SCALE 1:10

SECTION 1-1
SCALE 1:10

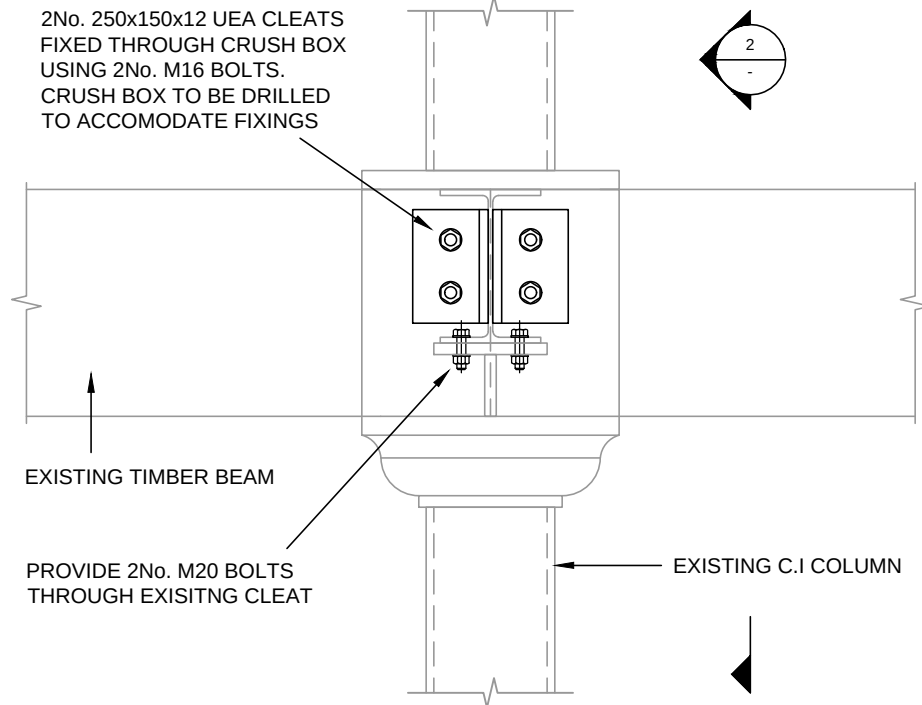



DETAIL 101
SCALE 1:10

SECTION 2-2
SCALE 1:10

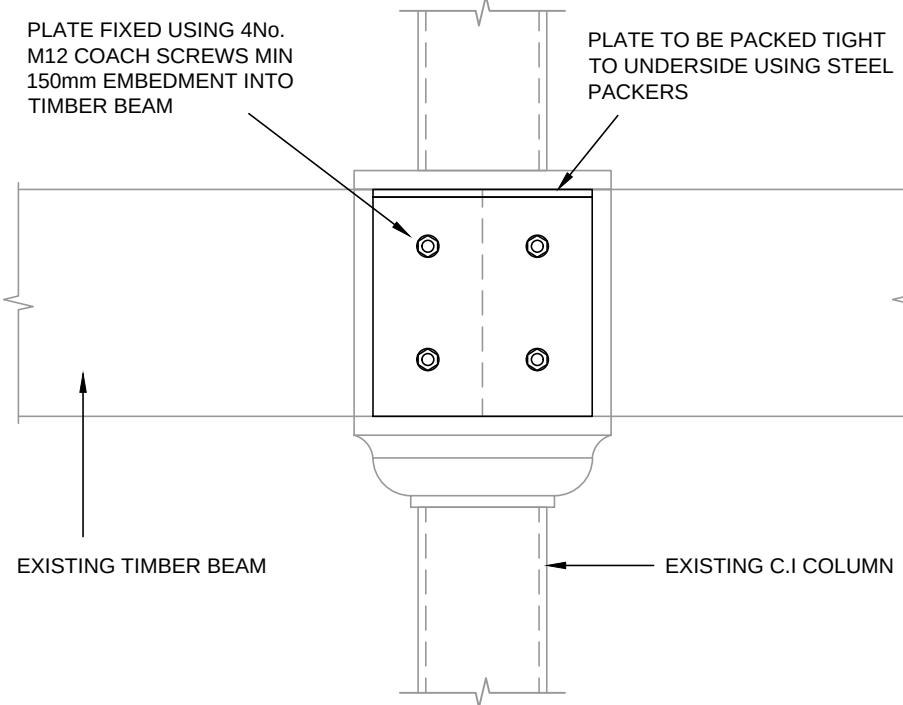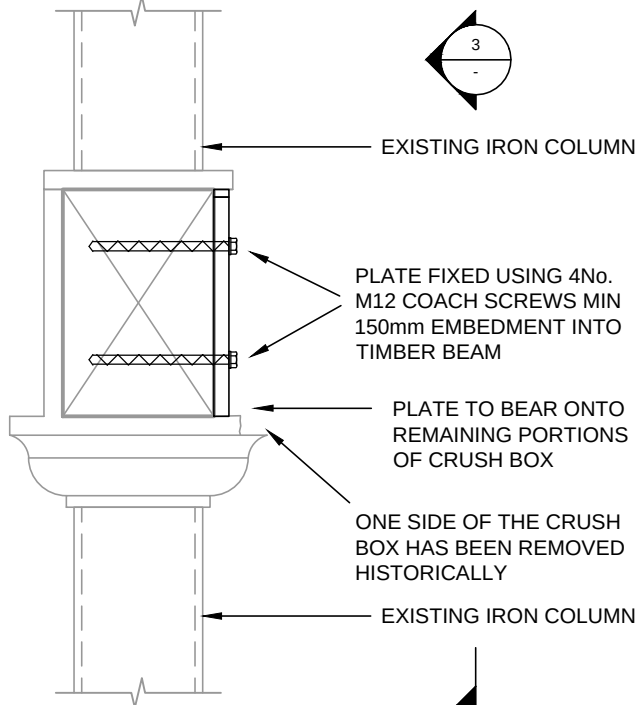


DETAIL 102
SCALE 1:10


SECTION 3-3
SCALE 1:10

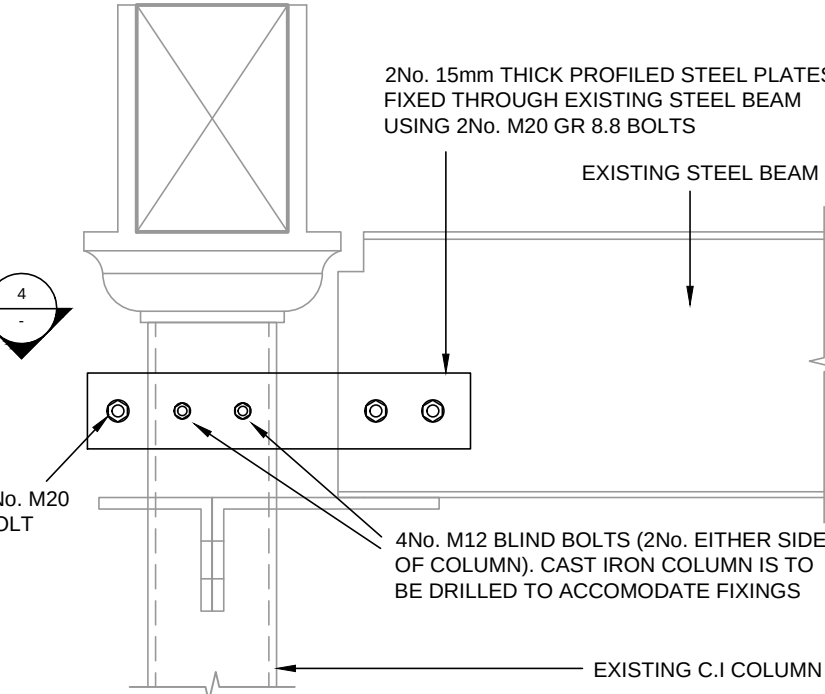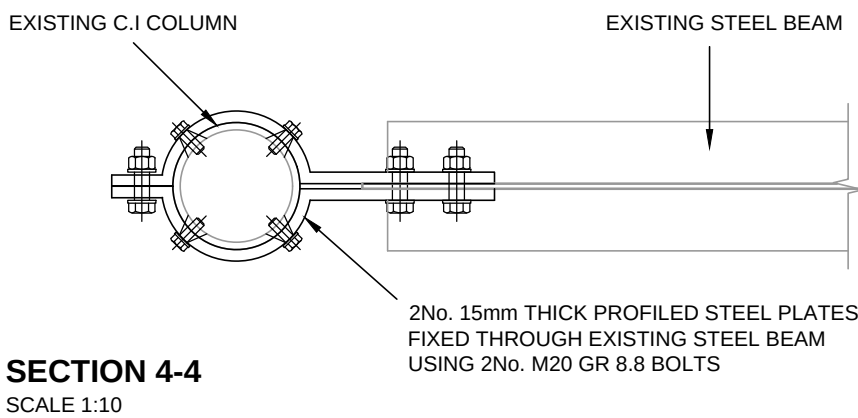



DETAIL 103
SCALE 1:10

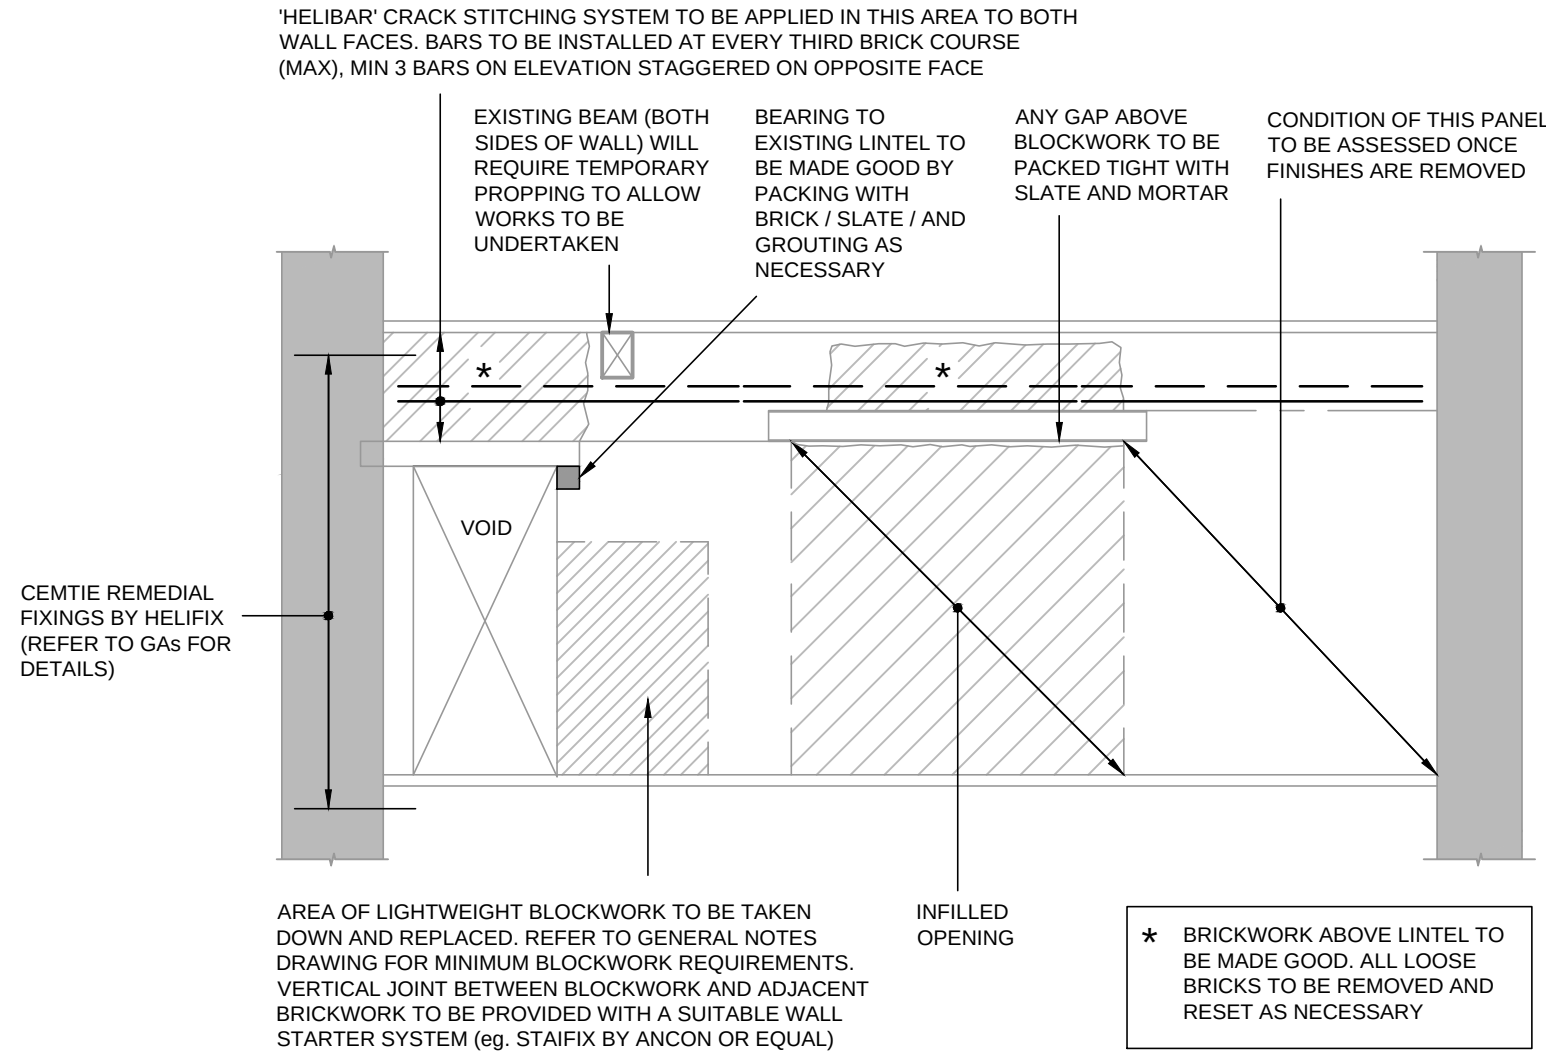


DETAIL 104
SCALE 1:50

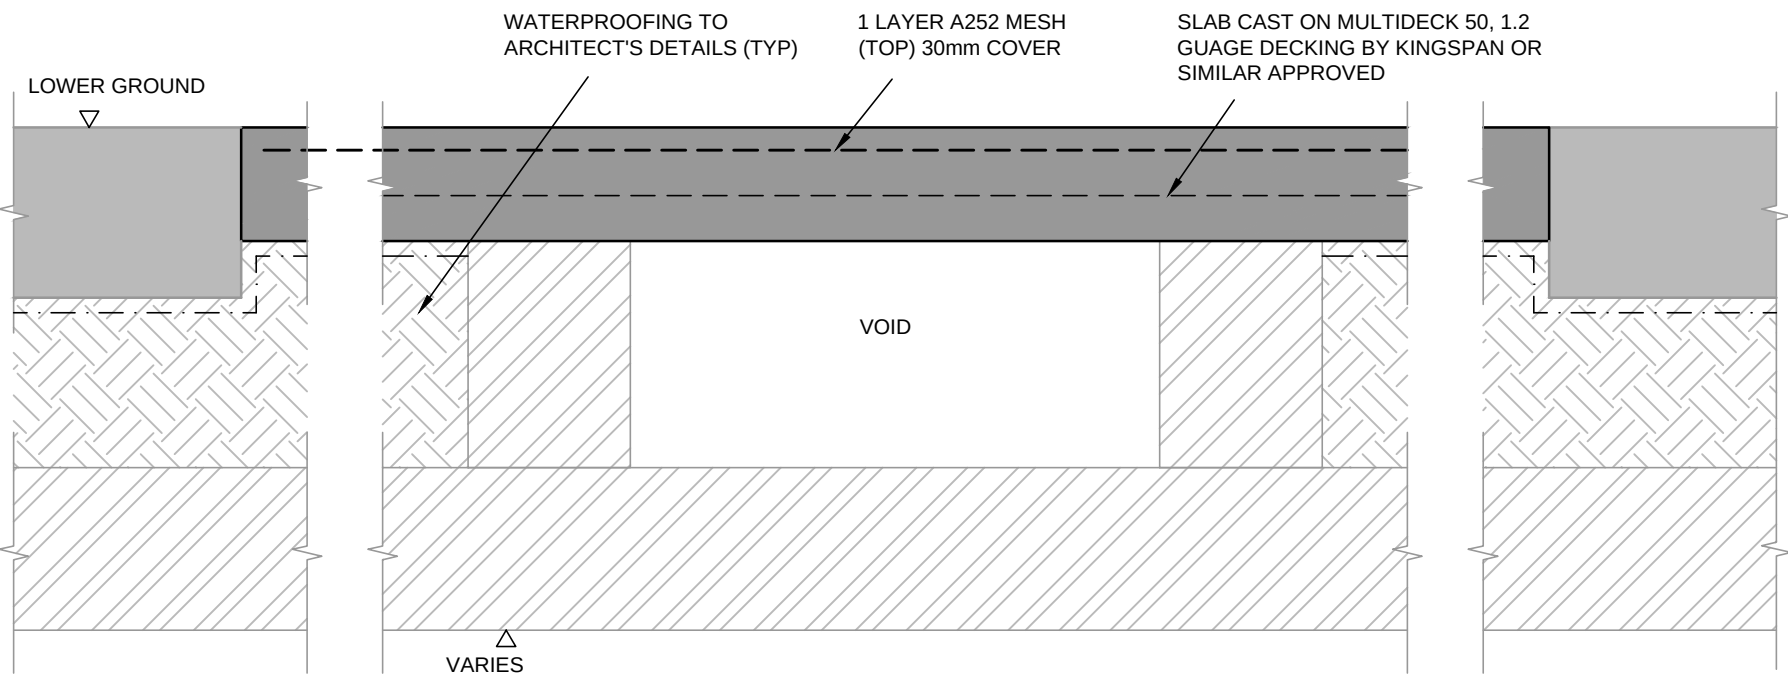


DETAIL 106
SCALE 1:10

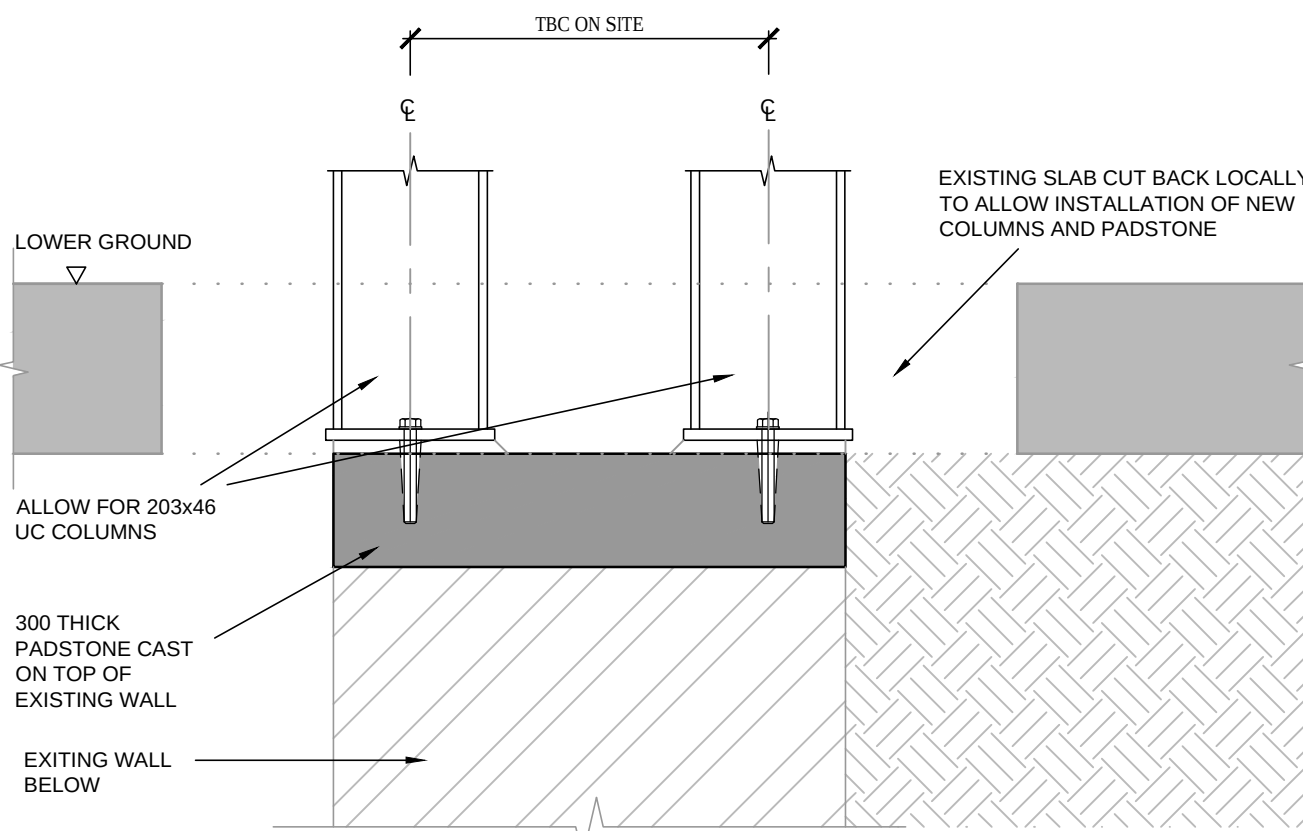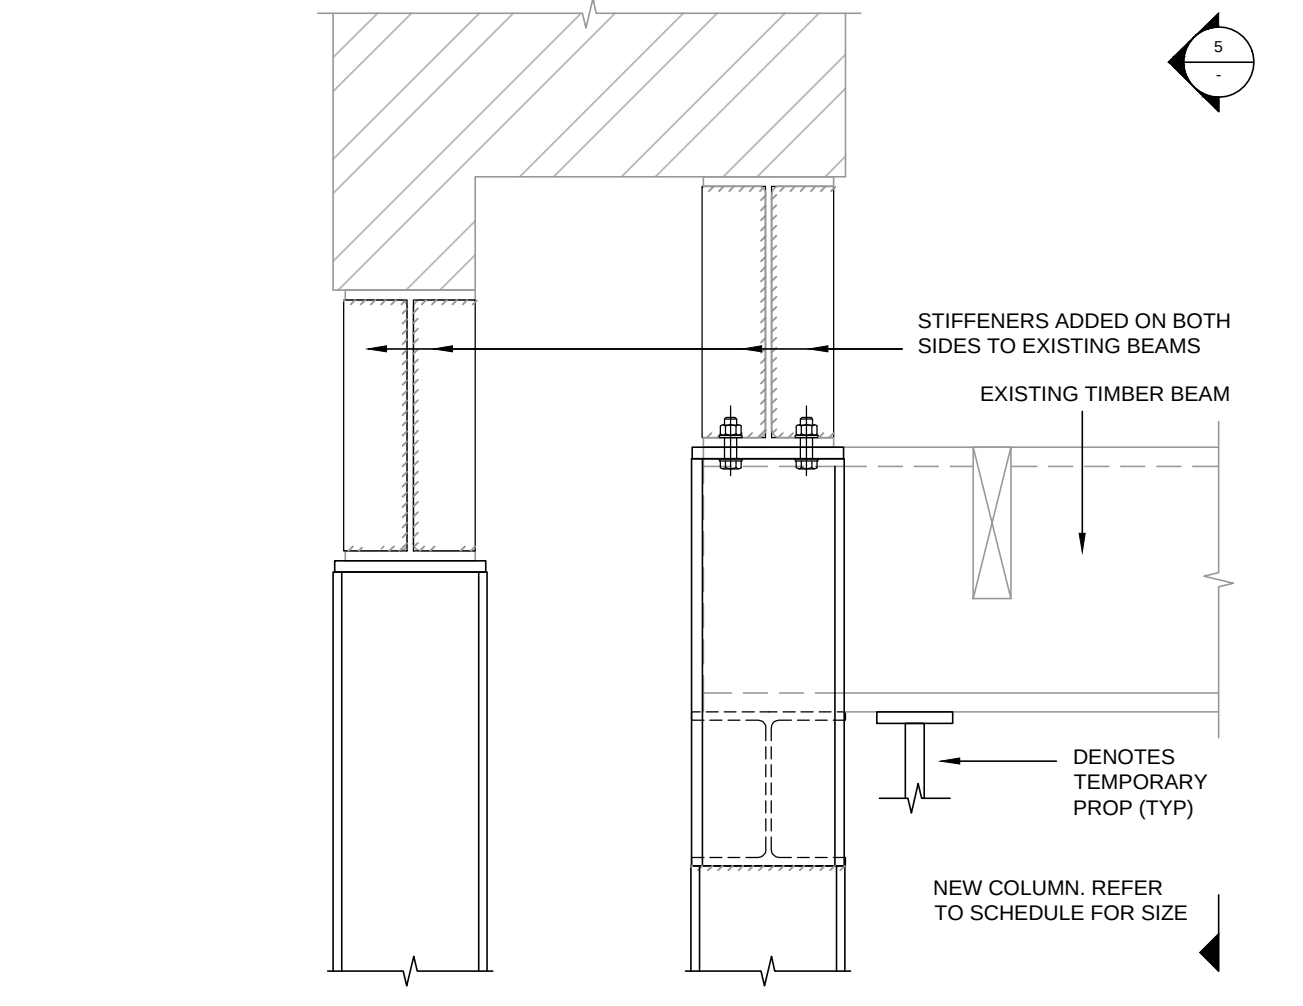

DETAIL 107
SCALE 1:10

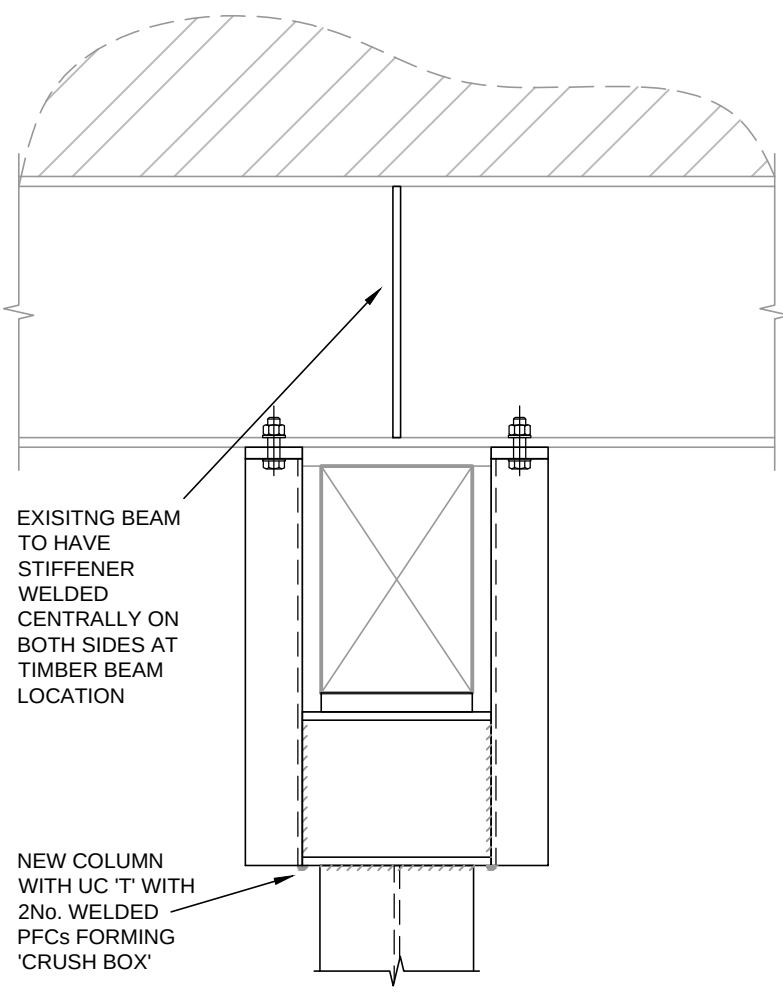

SECTION 6-6
SCALE 1:10

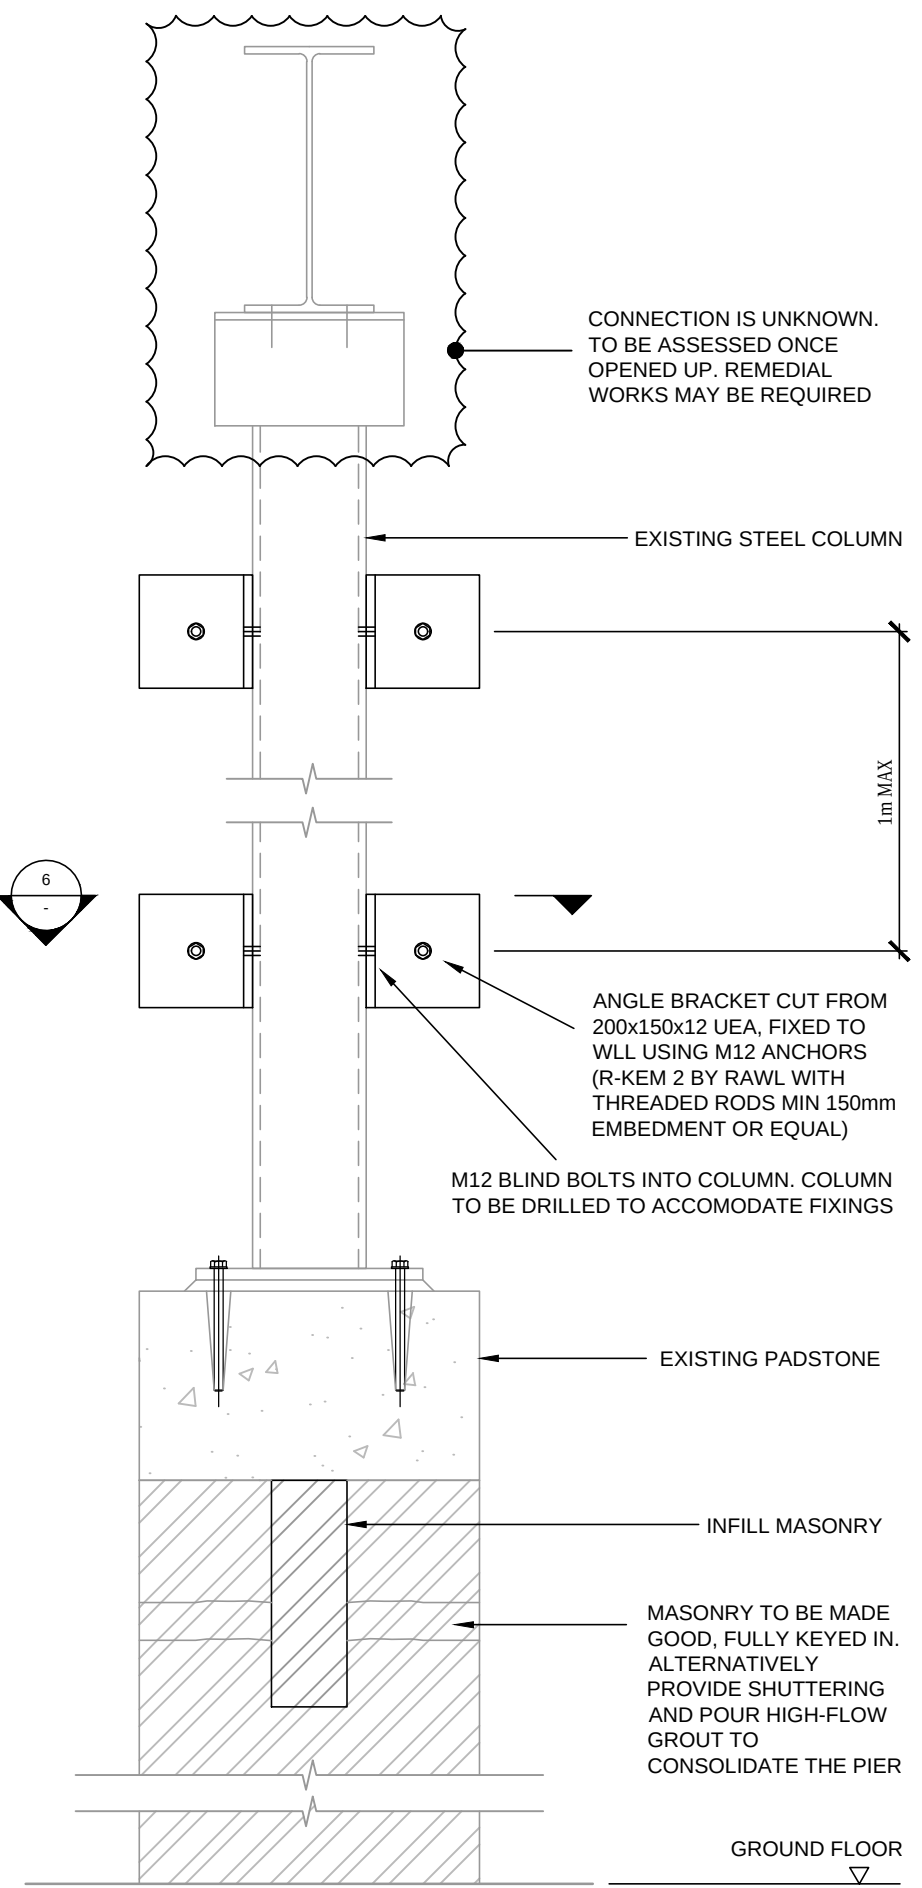

DETAIL 108
SCALE 1:10

P02	DETAILS ADDED	21.03.22	MOH	TJM
P01	ISSUED FOR INFORMATION	18.03.22	MOH	TJM
Rev:	Description:	Date:	By:	Chkd:
 Renaissance Associates Ltd Carvers Warehouse 77 Dale Street Manchester M1 2HG				
Project: CHAPEL WALKS MANCHESTER				
Drawing Title: SUPERSTRUCTURE DETAILS (SHEET 1)				
Status: RIBA STAGE 3				
Size:	Date:	Drawn by:	Designed by:	Checked by:
A1	MAR 22	MOH	TJM	HG
Scale:	AS SHOWN	Project No:	1906-13	
Project:	Originator:	Volume:	Level:	Type:
				Role: Category/Number: Rev:
CW-REN-00-ZZ-DR-S-03100-P02				