




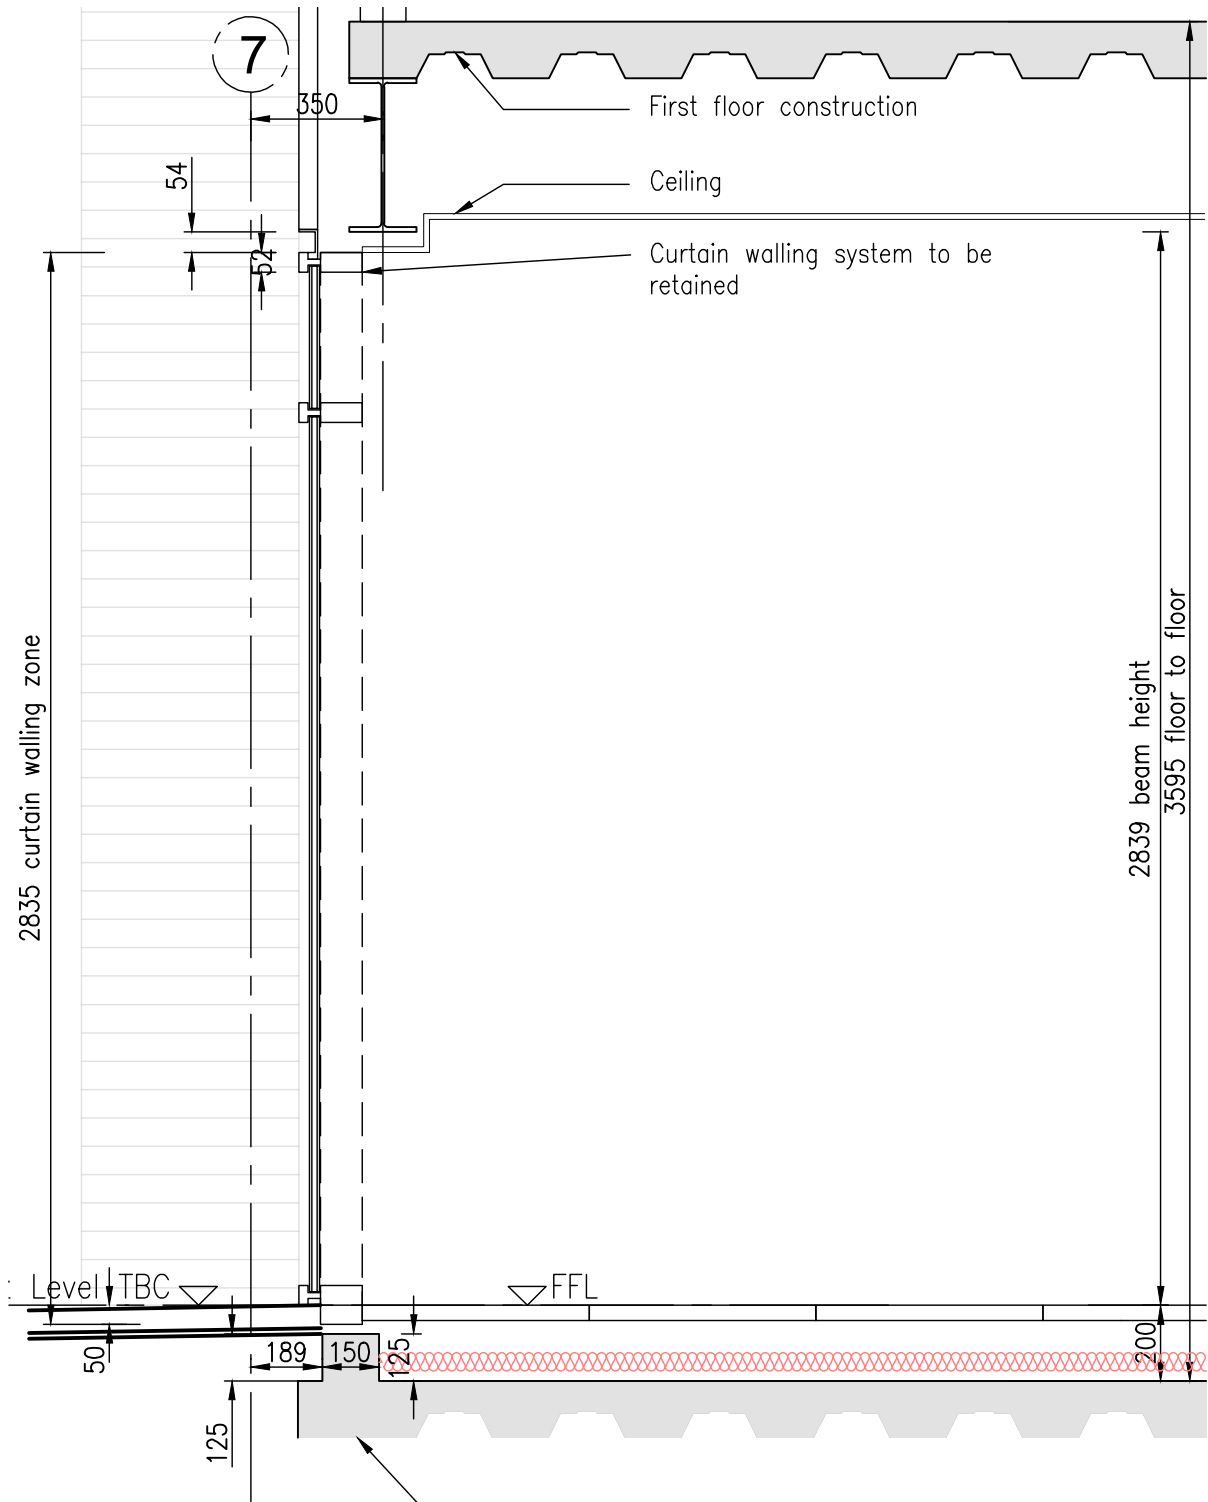


Existing Section

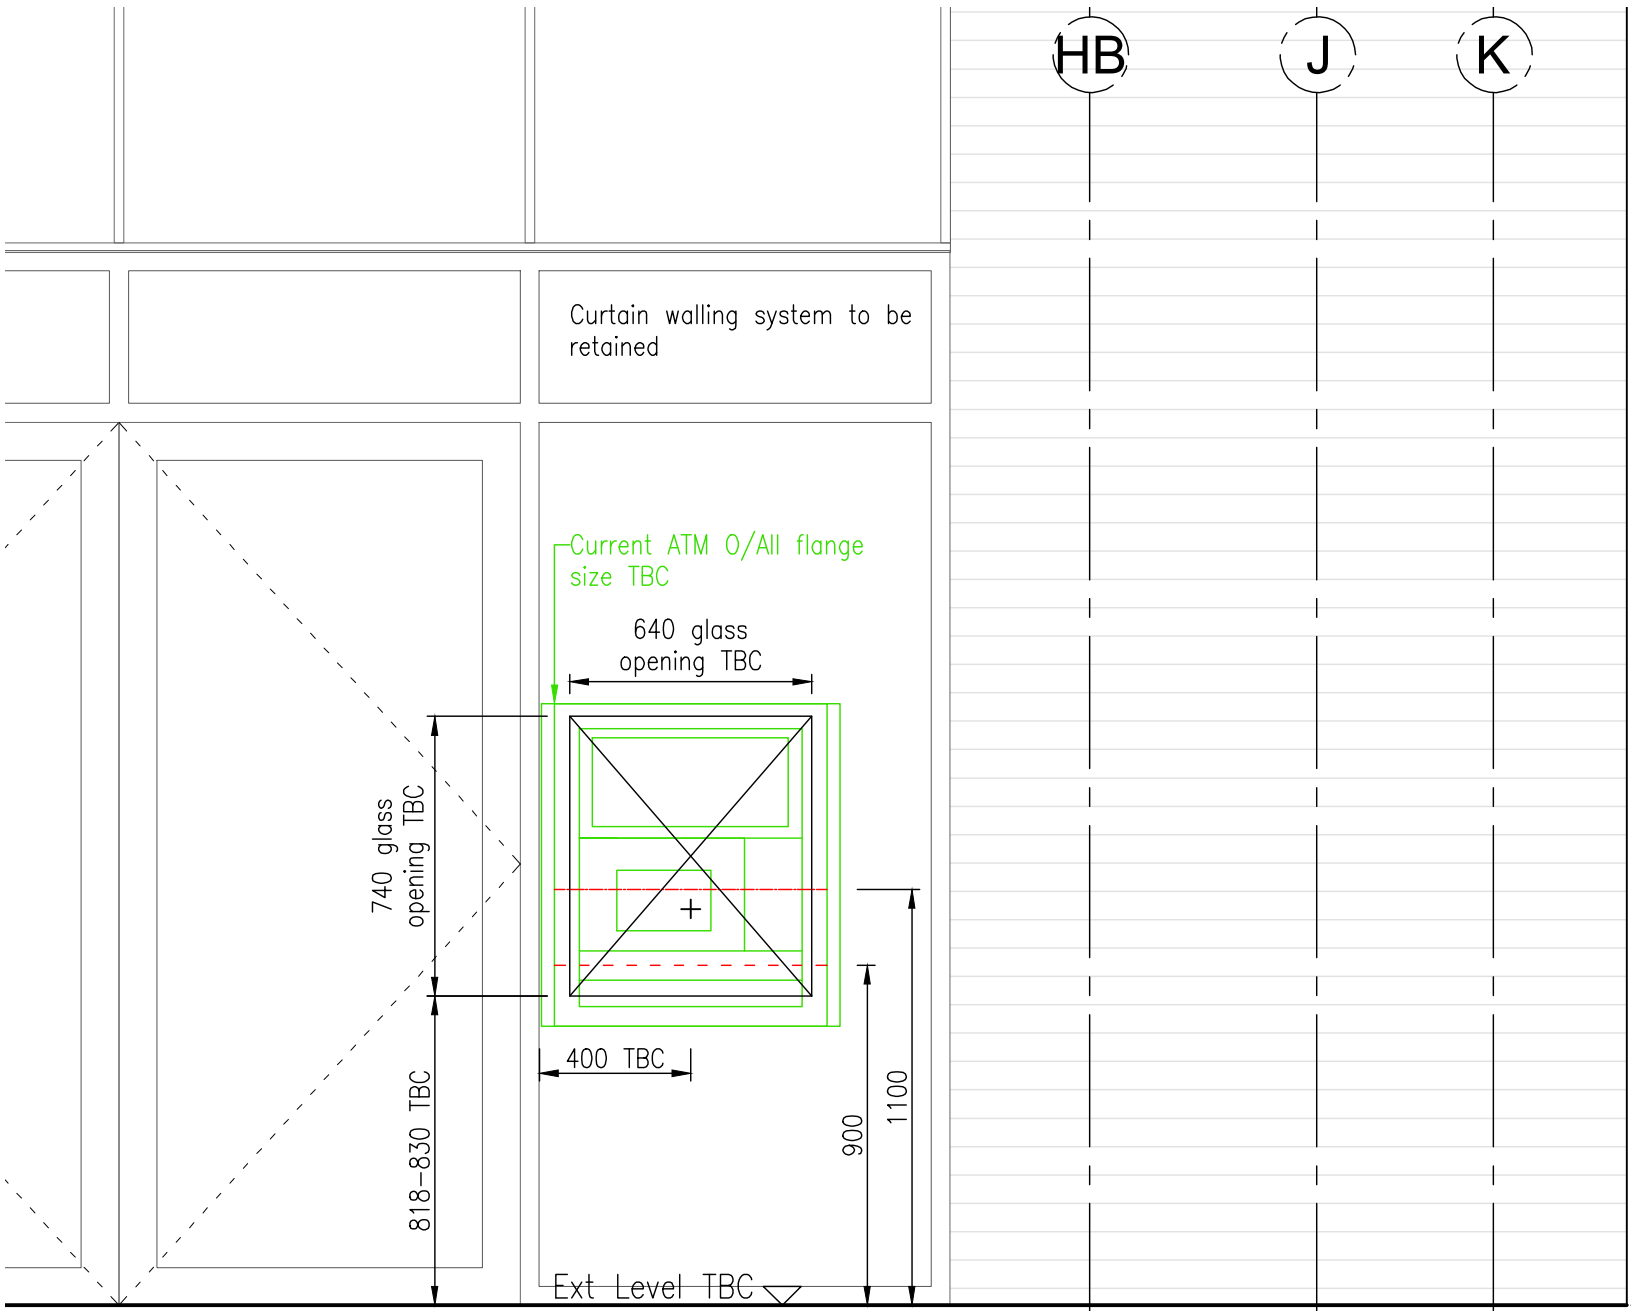

Proposed ATM Elevation

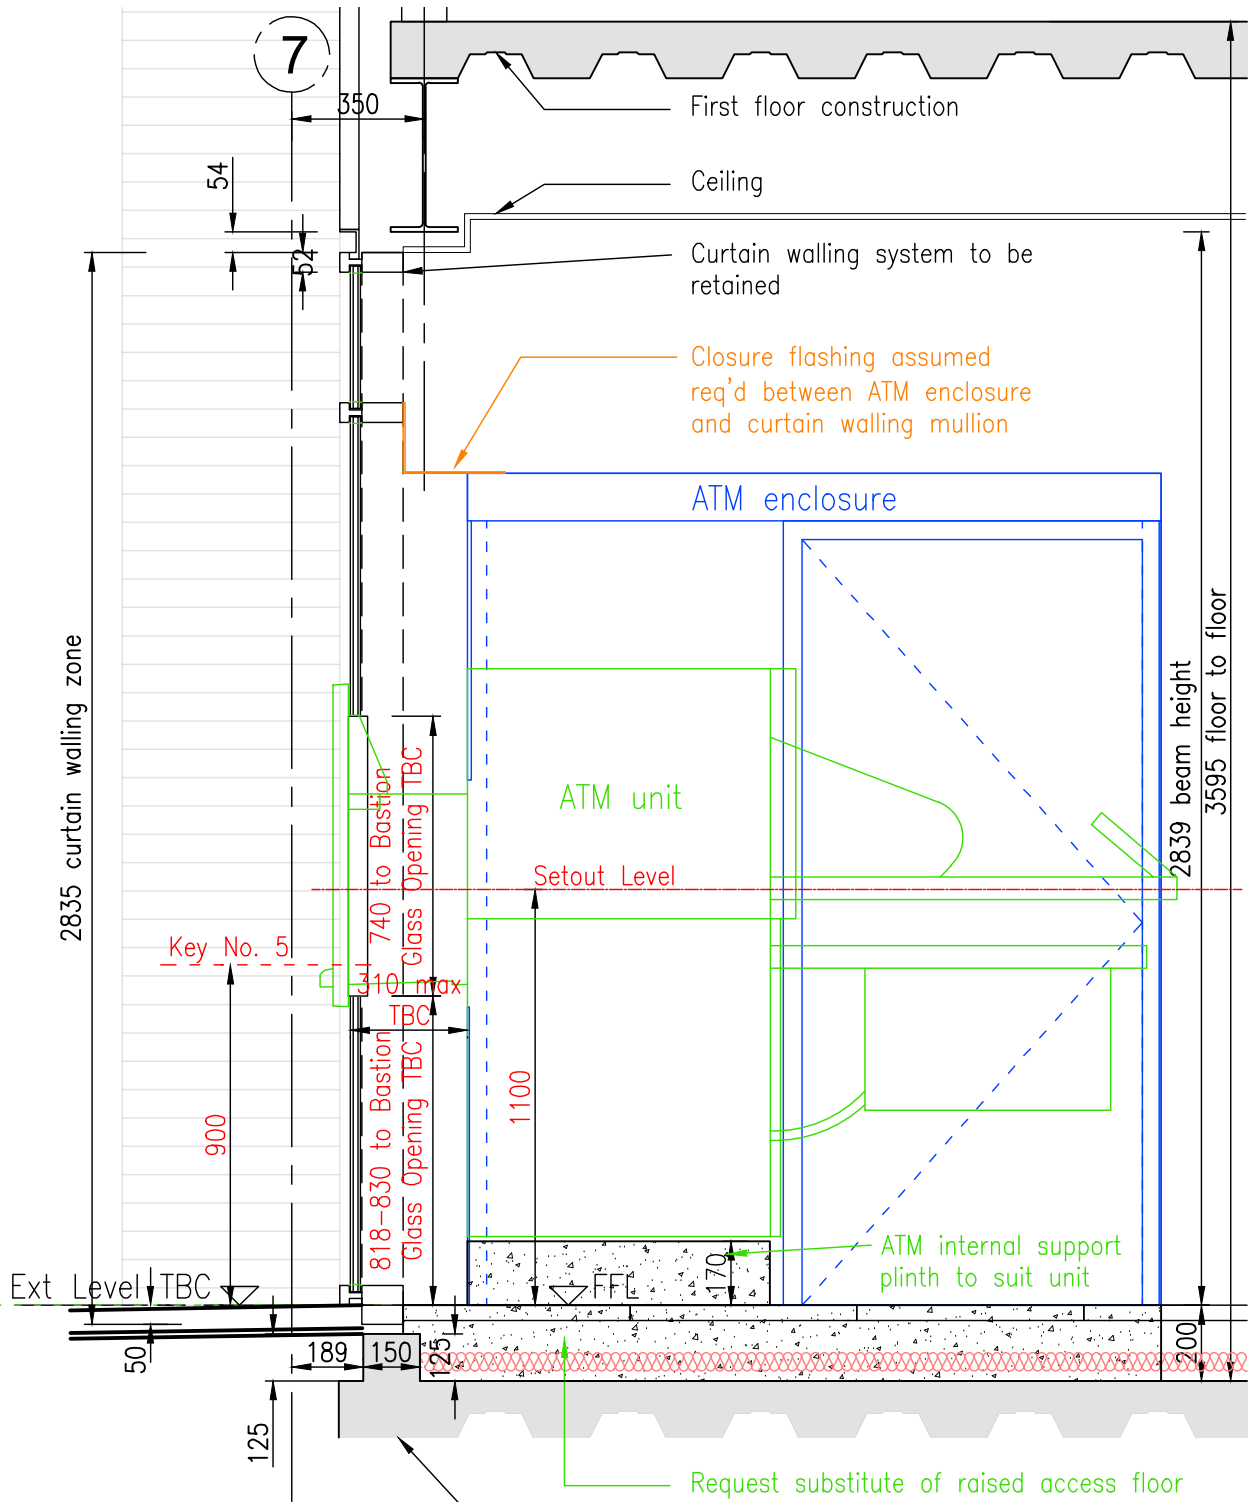

Proposed ATM Section

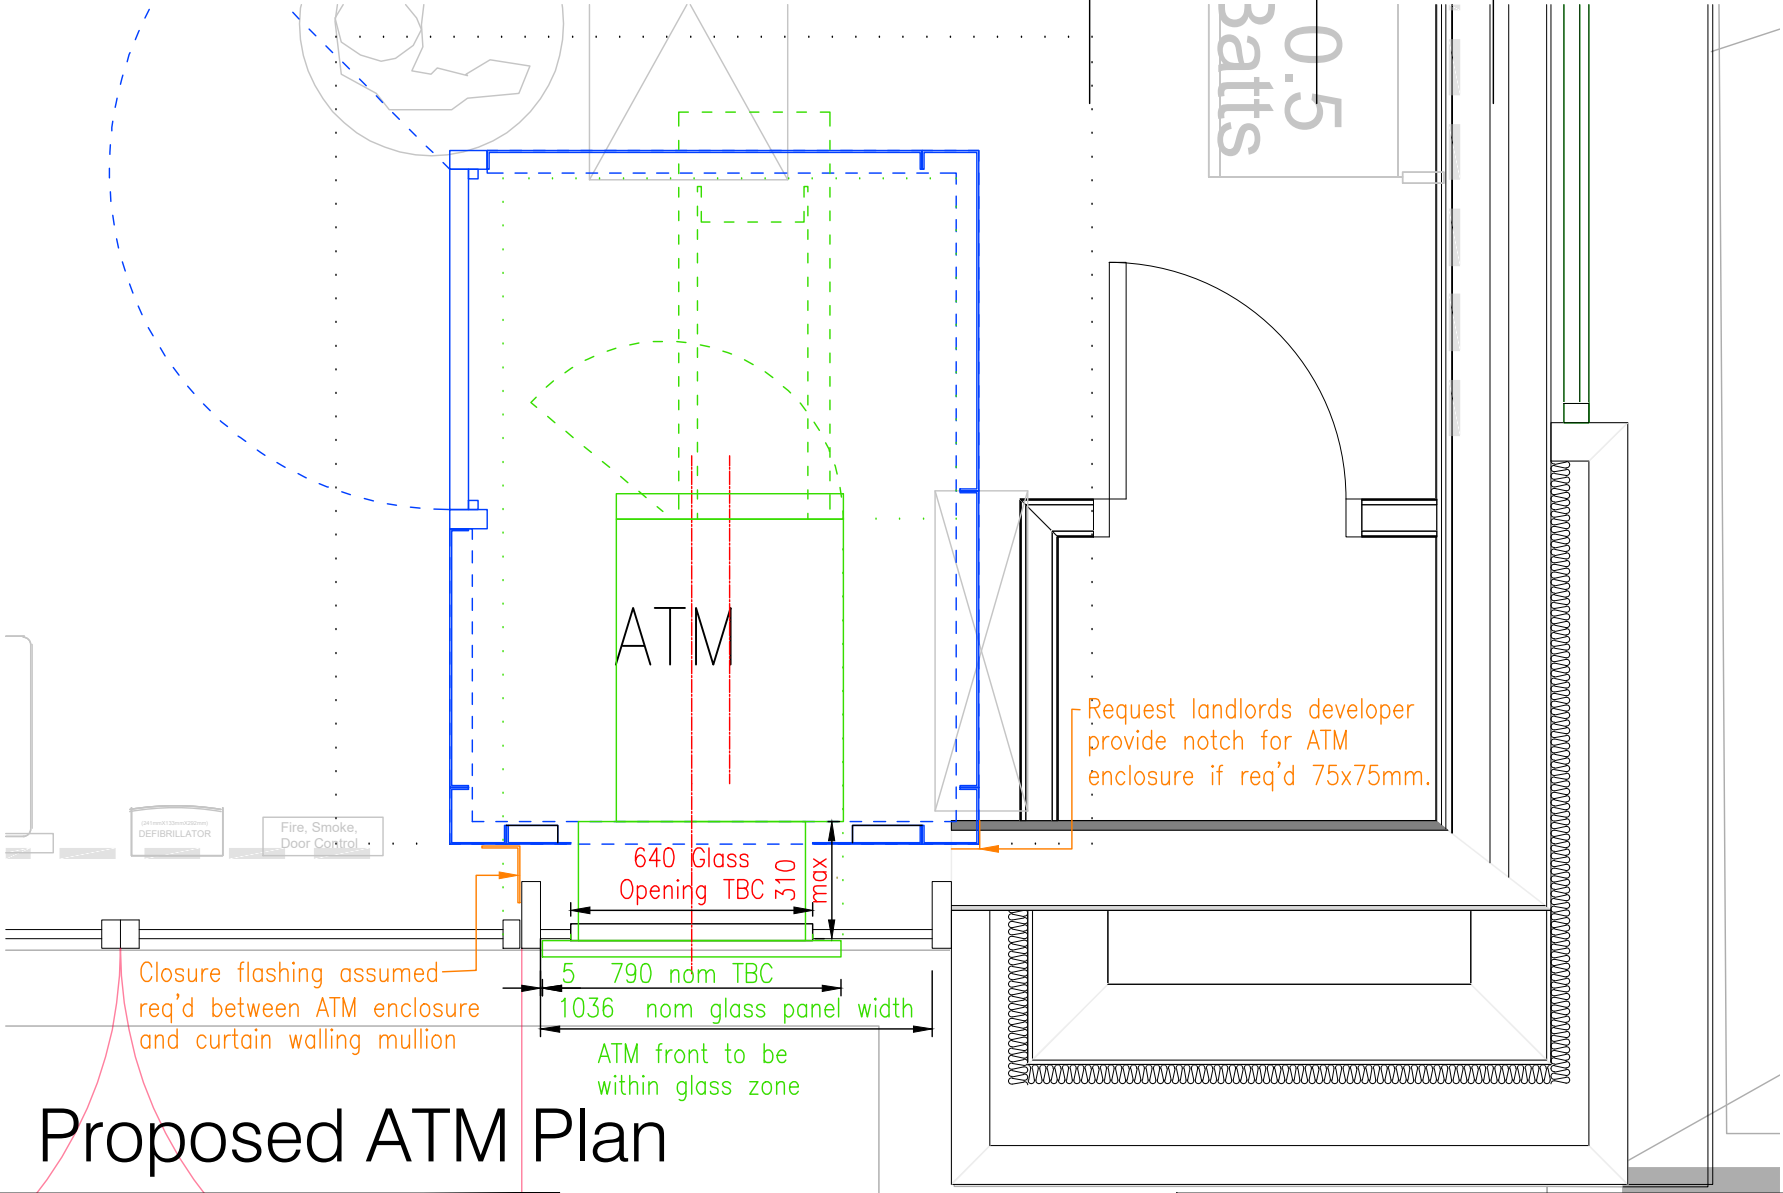

Proposed ATM Plan

Notes:	Notes:	Rv	Date	By	Ch	Revisions
0mm						

Client TESCO Drawing Status FOR INFORMATION HLN Architects Ltd. 21 Neptune Ct, Vanguard Way, Cardiff CF24 5PJ t: 0345 375 3298 e:info@hlngroup.co.uk w:www.hlngroup.co.uk	Project Manchester, Sky Gardens 1 Castlefield M15 4LY Scale 1:20 @ A2 Date 17.06.2022 Drawn By PS Checked MH TESCO strategic partners RIBA Chartered Practice	Drawing Title Proposed ATM Job No: 104773 Drawing No. (21) 300 Rev. - CARDIFF MIDLANDS LONDON HLN ARCHITECTURE + ENGINEERING
--	--	---