



1 Section 1
Scale: 1:200

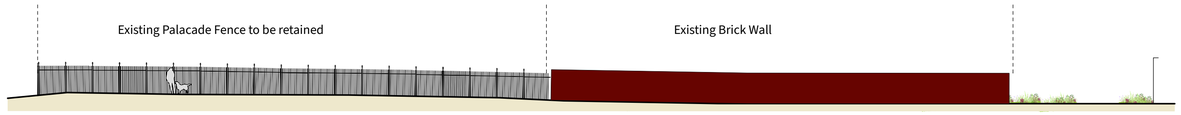


2 Section 2
Scale: 1:200



3 Section 3
Scale: 1:200

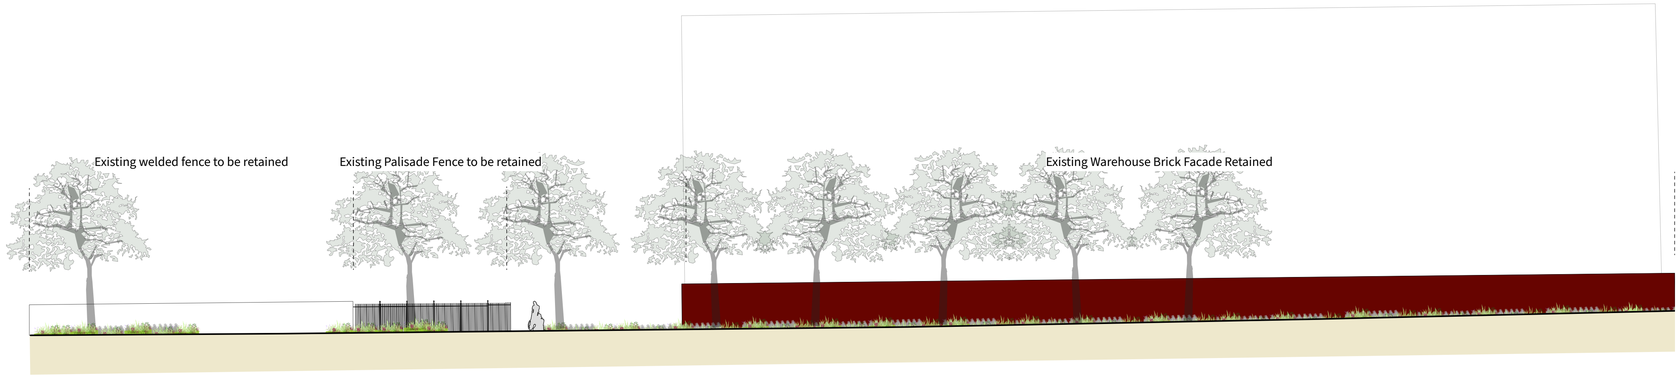

4 Section 4
Scale: 1:200

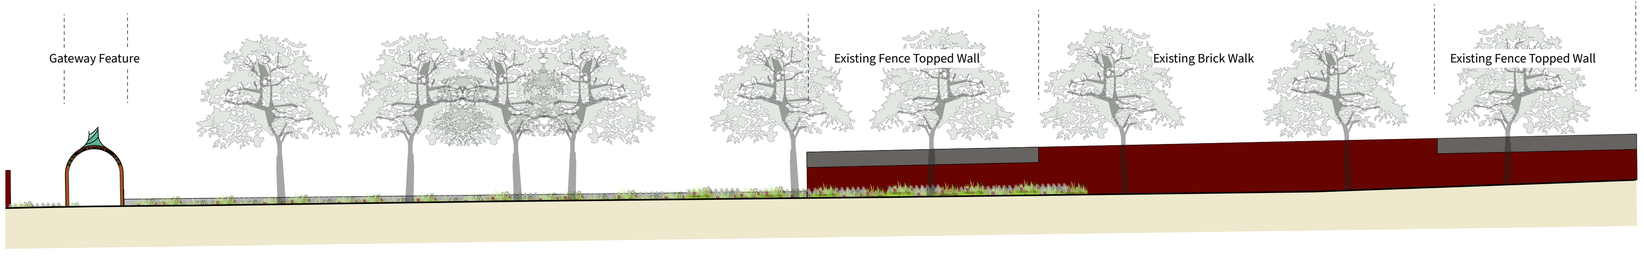


4 Section 4
Scale: 1:200

© THIS DRAWING IS COPYRIGHT PROTECTED AND MAY NOT BE REPRODUCED IN WHOLE OR PART WITHOUT WRITTEN AUTHORITY FROM THE OWNER.

NOTES:

1. Do not scale from this drawing.
2. Always work to noted dimensions.
3. All dimensions are in millimetres unless otherwise stated.
4. All setting out, levels and dimensions to be agreed on site.
5. The dimensions of all materials must be checked on site before being laid out.
6. This drawing must be read with the relevant specification clauses and detail drawings.
7. Order of construction and setting out to be agreed on site.

LOCATION PLAN

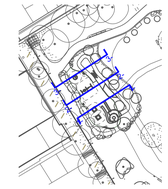

KEY

Revision	Date	Description	Drawn	Apprvd.
P04	25/01/23	Planning Issue	AS	AM
P03	17/01/23	Draft planning issue	AS	AM
P02	09/01/23	Information issue	CY	AM
P01	05/12/22	Stage 3 issue	AM	AM

Planit I.E. Limited
Manchester | London | Liverpool | Leeds | Standish
E: info@planit-ie.com **W:** planit-ie.com

MANCHESTER
2 Back Grafton St ,
Altrincham,
WA14 1DY
T: 0161 928 9281

Client MCC

Project Ancoats Green

Drg Title Illustrative Site Elevations

Created on	Created by	Approved by
17-01-23	AM	AM

Scale	Size	Workstage	Status
1:20	A1	RIBA STAGE 3	

Drg No.	Suitability	Revision
2895-PLA-XX-XX-DR-L-3008	S4	P04

© Planit I.E. Limited