


F001 - Location Plan

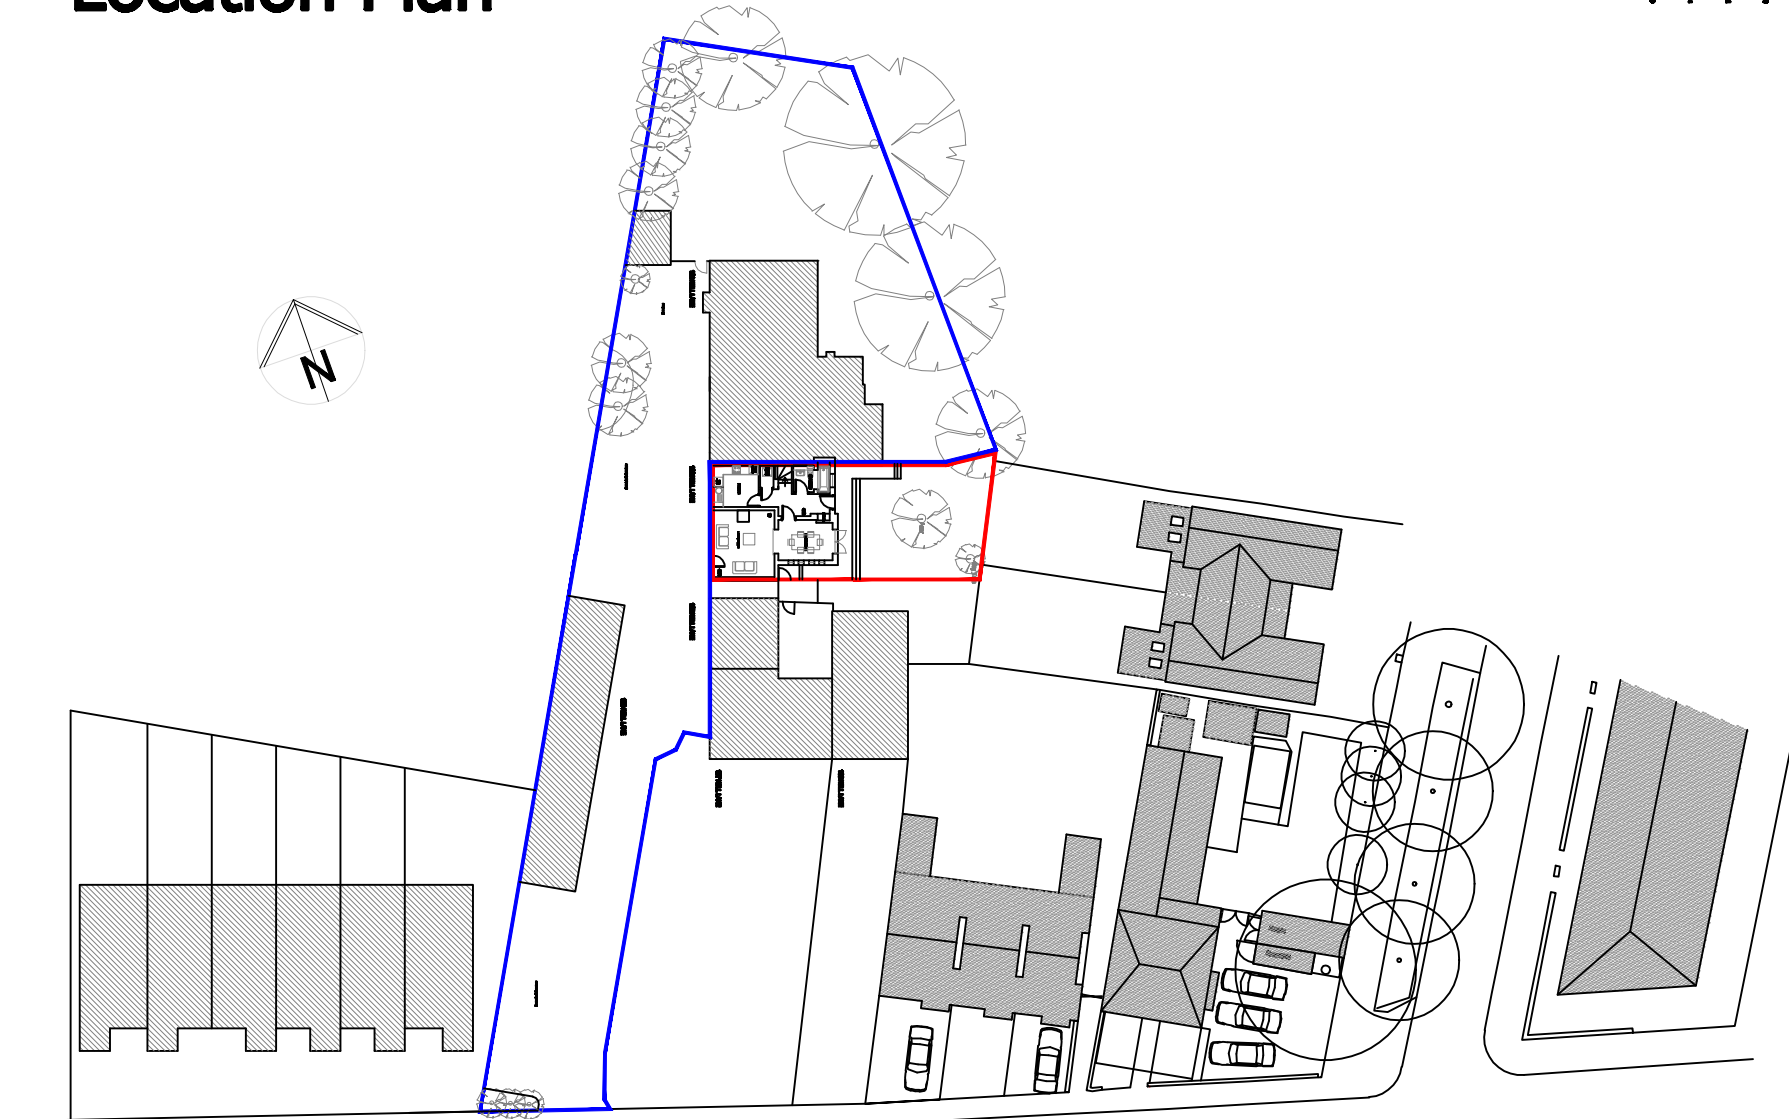

133 Nell Lane

Scale 1:500 @ A4 DKL 29.05.2022