




Section D-D

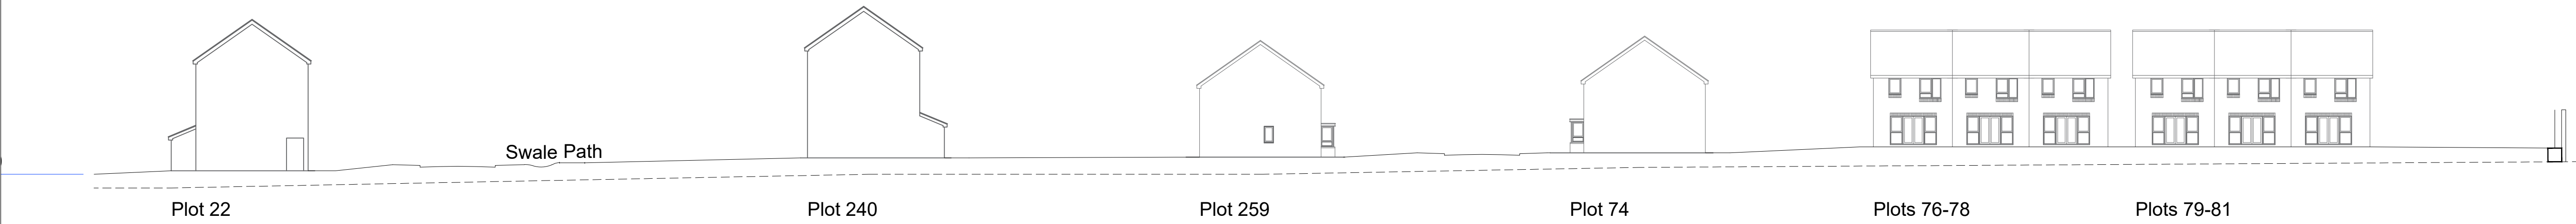

Section B-B

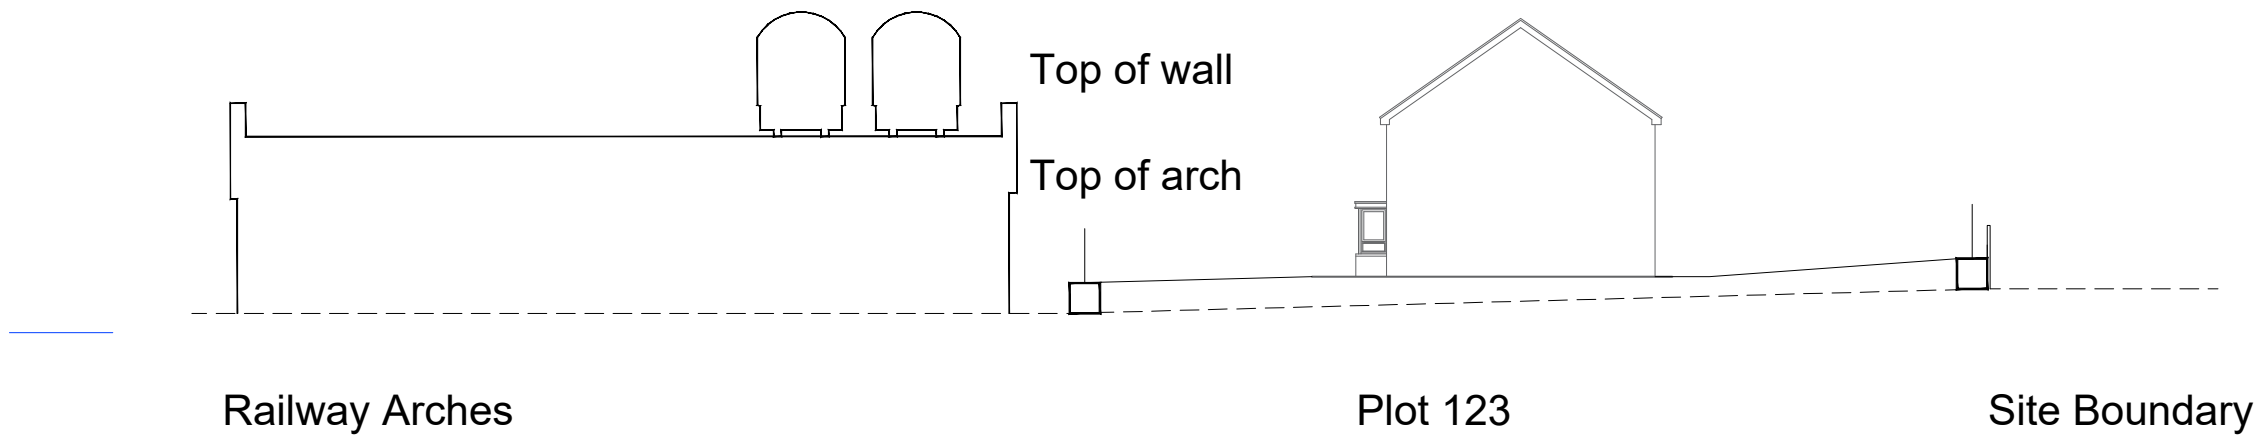

Section A-A

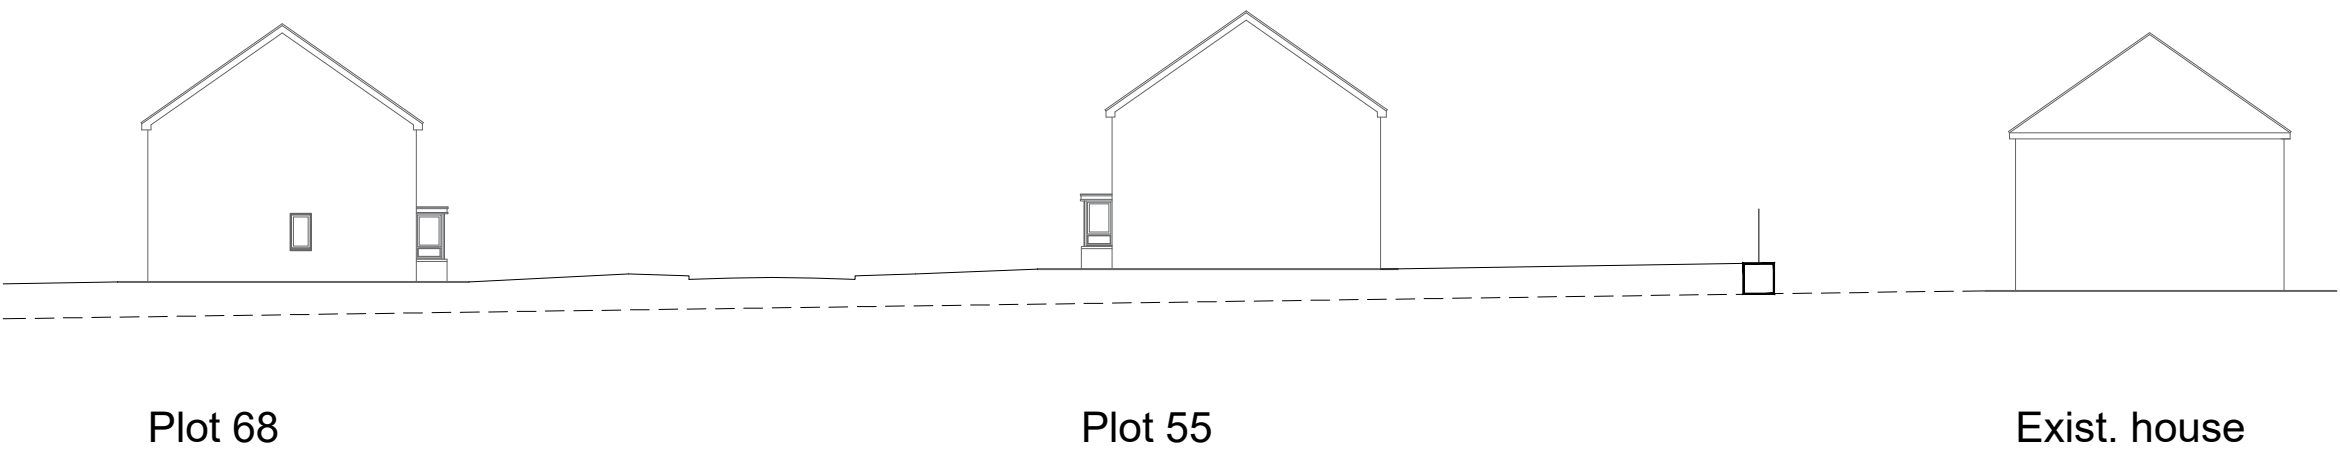

Section C-C

A	13.07.22	Community centre added	RGC
Revision	Date	Amendment	Initials

Development	
BENNETT STREET	
Location	
MANCHESTER	
Marketing Name	
-	
Drawing Title	
SITE SECTIONS	
Job No.	Drawing No.
KH006	A-104
Revision	Scale @ A1
A	1:500
Drawn By	Date
RGC	27.06.22
Checked by	Date Checked
RGC	16.07.22

1st Floor, 103 Dalton Avenue, Birchwood Park,
Warrington WA3 6YE
T: 01925 363108 W: www.kellenhomes.com

K
H

KELLEN
HOMES