

100mm half round gutters fixed to Upvc. fascia boards to run to 65mm downpipe and discharge into gully.

All new SV pipes to be 100mm UPVC and to be 900mm minimum above highest opening with suitable cage cover.

75mm deep seal traps to new WHB and WC and floor drain.

Provide rodding access at base of stack 150mm above ground level. Elsewhere, all new drainage runs shall be roddable.

Other sanitary waste connection to be minimum 200mm above waste connection.

Excavate on line of drain to accommodate new inspection chamber; include for all temporary shoring, barriers & covering;

fully expose existing drain and cut out and prepare ends for connection to new inspection chamber; supply and fit universal flexible connectors to suit existing and new pipe work materials and dimensions; to be bedded on semi dry concrete bed (gradec20P) min 100mm thick; supply and install new 450mm internal diameter polypropylene inspection chamber complete with grade C ductile iron cover & frame bedded in concrete all installed plumb, & level and strictly in accordance with the manufacturers instructions; test on completion, backfill around inspection chamber/drains after approval of building control,

with selected excavated materials in layers max 225mm thick and well compacted.

All drains to have 1:40 falls on a minimum 150mm bed of pea gravel. Any drainage run through brickwork to be bridged with RC lintel leaving 50mm gap around and be packed with polystyrene.

Any new bathrooms or WC rooms to have light switch operated low voltage extract fan to give air change of 15litres/second and a minimum 15 minute override. 30l/s to Kitchen.

All openings to have vertical and horizontal insulated DPC's; any new windows and external doors to be supplied and installed by a FENSA registered contractor and in accordance with FENSA regulations. Window glass to be k-glass double glazing with 16mm argon gas filled cavity. Windows to have max. U-value of 1.8 W/m²/K (where in new extension) and replacement windows to existing dwelling to have max. U-Value of 2.0 W/m²/K to comply with approved document L1B.

All opening lights to be 1/20th floor area and have trickle vents 8000sq mm and be weather tight to BS6375-1.

All escape windows to have minimum opening 850mm high and 500mm wide with maximum cill height at 850 from finished floor level. In critical areas, safety glazing to conform to BS6206: 1981 to be fitted in doors between finished floor level and 1500mm height and 300mm either side of doors and at 1500mm in height.

All new doorways to have a wheelchair accessible threshold.

Roof tiles in colour to match existing as near as possible; Nailed or clipped to 50x25mm battens on sarking felt to BS747 225x75mm rafters at 400mm centres. 225x75mm ceiling joists at 400mm centres.

Ceiling insulation to be laid between and under rafters. Insulation to be Kingspan Thermapitch TP10 zero ODP 150mm thickness (fixed between rafters) and Kingspan Thermawall TW56 zero ODP 30mm thickness (fixed under rafters)

100x75mm wall plate strapped to masonry at 1200mm centres with 1200x30x5mm galvanised steel restraint straps.

Where appropriate, 1200x30x5mm galvanised steel restraint straps to be nailed over min. 3no. rafters at max. 2m centres, with suitably sized noggins under.

Any new pitched roof to achieve a maximum U-value of 0.16 W/m²/K, to comply with approved document L1B.

Any pipes passing through unheated and uninsulated space to have 35mm thick factory applied insulation. Extension to heating system to include zonal timing and boiler interlock controls in accordance with approved document L.

Pipes must be insulated to a K Value of not more than 0.045W/mK where within 1 metre of cylinder.

Existing brickwork to be tied in by using connectors and providing pockets to the old brickwork. External walls to be 102mm facing brick, 100mm cavity with with U value of 0.28 w/m2k
75mm full fill Rockwool Ancon ST1 insulation or equivalent and approved; inner leaf of external walls to be 100mm Tarmac Topblock standard blocks.
Internal face of external walls to be fitted with Lafarge Thermal check K30 plasterboard. All new walls to achieve a maximum U-value of 0.28 W/m²/K to comply with approved document L1B. All new or enlarged windows, door and access reveals to be bridged over by a suitable insulated Catnic lintel (as specified on approved plan) or equivalent and approved with min. 150mm bearing unless specified otherwise on approved plan.

Stainless steel wall ties staggered at 750 horizontal and 450 vertical centres to BS1243 and double number wall ties around openings.
Provide cavity tray over any item bridging cavity.

50mm s/c screed over 100mm concrete slab on floor insulation to be Kingspan Thermafloor TF70 zero ODP 80mm thickness on 1200g visqueen DPM lapped and bonded to DPC, on 12mm sand blinding on 150mm minimum well compacted hardcore. Cavity wall insulation to extend down past DPC level to level of floor insulation.

Perimeter floor slab insulation to be Kingspan Thermawall TW56 zero ODP 30mm thickness fitted to touch floor insulation where floor slab meets external walls.

New floor to achieve a maximum U-value of 0.22 W/m²/K and comply with approved document L1B.


Smoke detector to be installed in each habitable room and either interlinked with any existing hardwired mains connected system or where none exists, hardwired to mains itself. Remote test switch to be installed.

Sockets and switches to be between 450mm and 1200 AFFL, and to comply with part M 8.3 of the Building Regulations.

All wiring and electrical work to be designed, installed, inspected and tested in accordance with BS7671, IEE 16th edition regulations and Part P of the Building Regulations approved document. Contractor to provide Electrical Completion Certificates and Electrical Test Certificates to comply with the above.

Ante Chamber / Extension Access - modular ramp detail for 250mm riser to door threshold.(As per plan) with a 2.4 meter x 1.2 meter landing area at the door to property, with 2400mm x 1200mm ramp at the side of the extension. A landing platform, 1200 x 1200 constructed from 600 x 600mm paving flags at the termination of the ramp.

Front Access - modular ramp detail for a 90mm riser to door threshold. (as per plan) with 1.2 x 1.2 landing area at the door to the property, with 1000mm x 1200mm ramp at the front of the property. A landing platform, 1200 x 1200 constructed from 600 x 600mm paving flags at the termination of the ramp

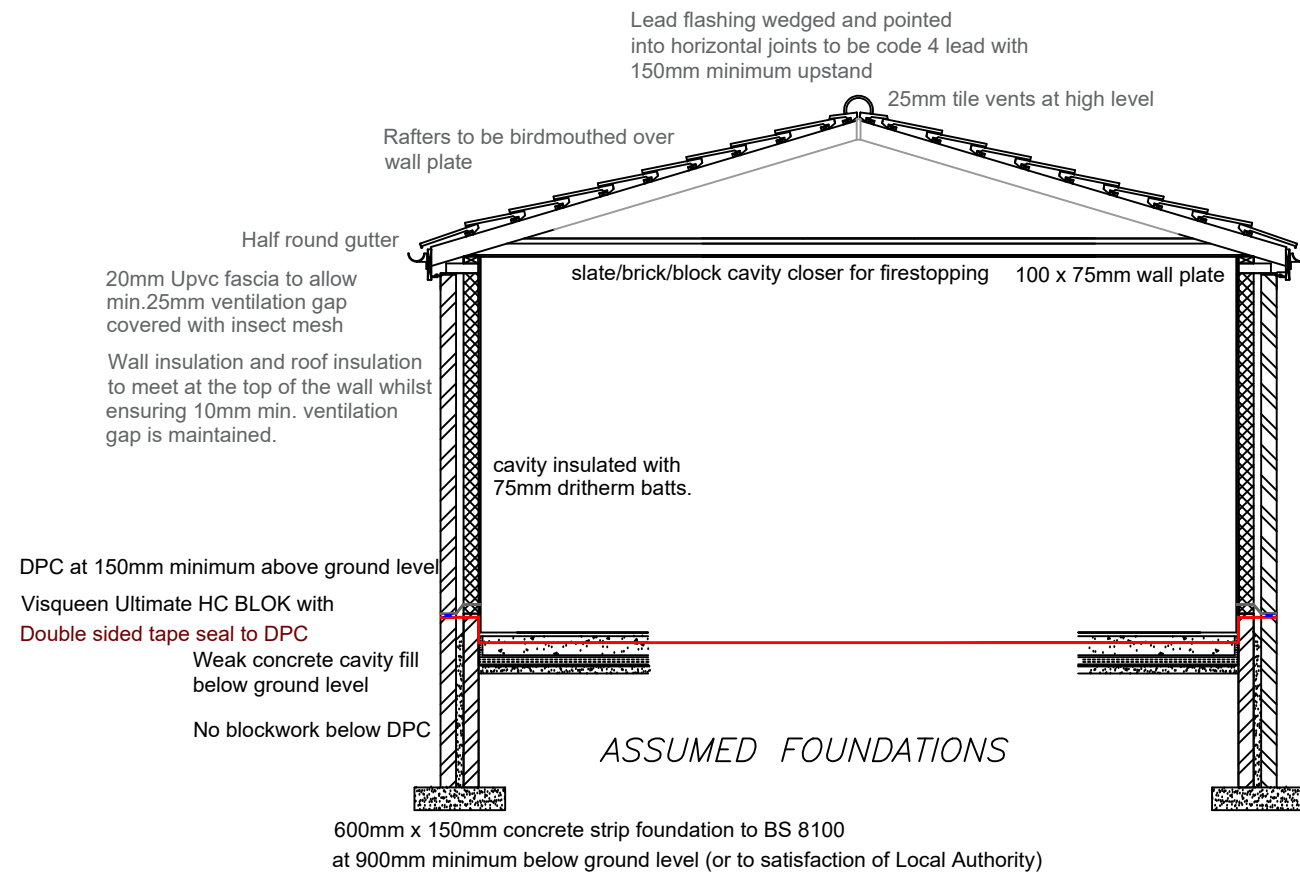

TYPICAL THROUGH SECTION OF A COLD ROOF

A gas membrane shall be laid over the the ground slab, Visqueen Ultimate HC Blok (or equal and approved) conforming to BS8485:2015 + A1:2019 for Methane and Carbon Dioxide protection shall be installed as per the manufacturers instructions, to prevent the ingress of VOC's due to the structures proximity to a historic Landfill site

Manchester's Local Care Organisation Technical Officer Service 29 Poland St, Unit 1 Ancoats, Manchester, M4 6AZ	Applicants Name: Mr Choudery Riaz Property Address: 9 Lingcrest Close Levenshulme Manchester M19 2WJ	REVISIONS -	Date: 19/07/2022	 Manchester Equipment & Adaptations Partnership
			Paper Size: A3	
			Scale: 1:100	
			Drawn By: Emma Berry	