16/06/22 Rev P5 - Planner Comments

SHWILKINSON
Architects Limited

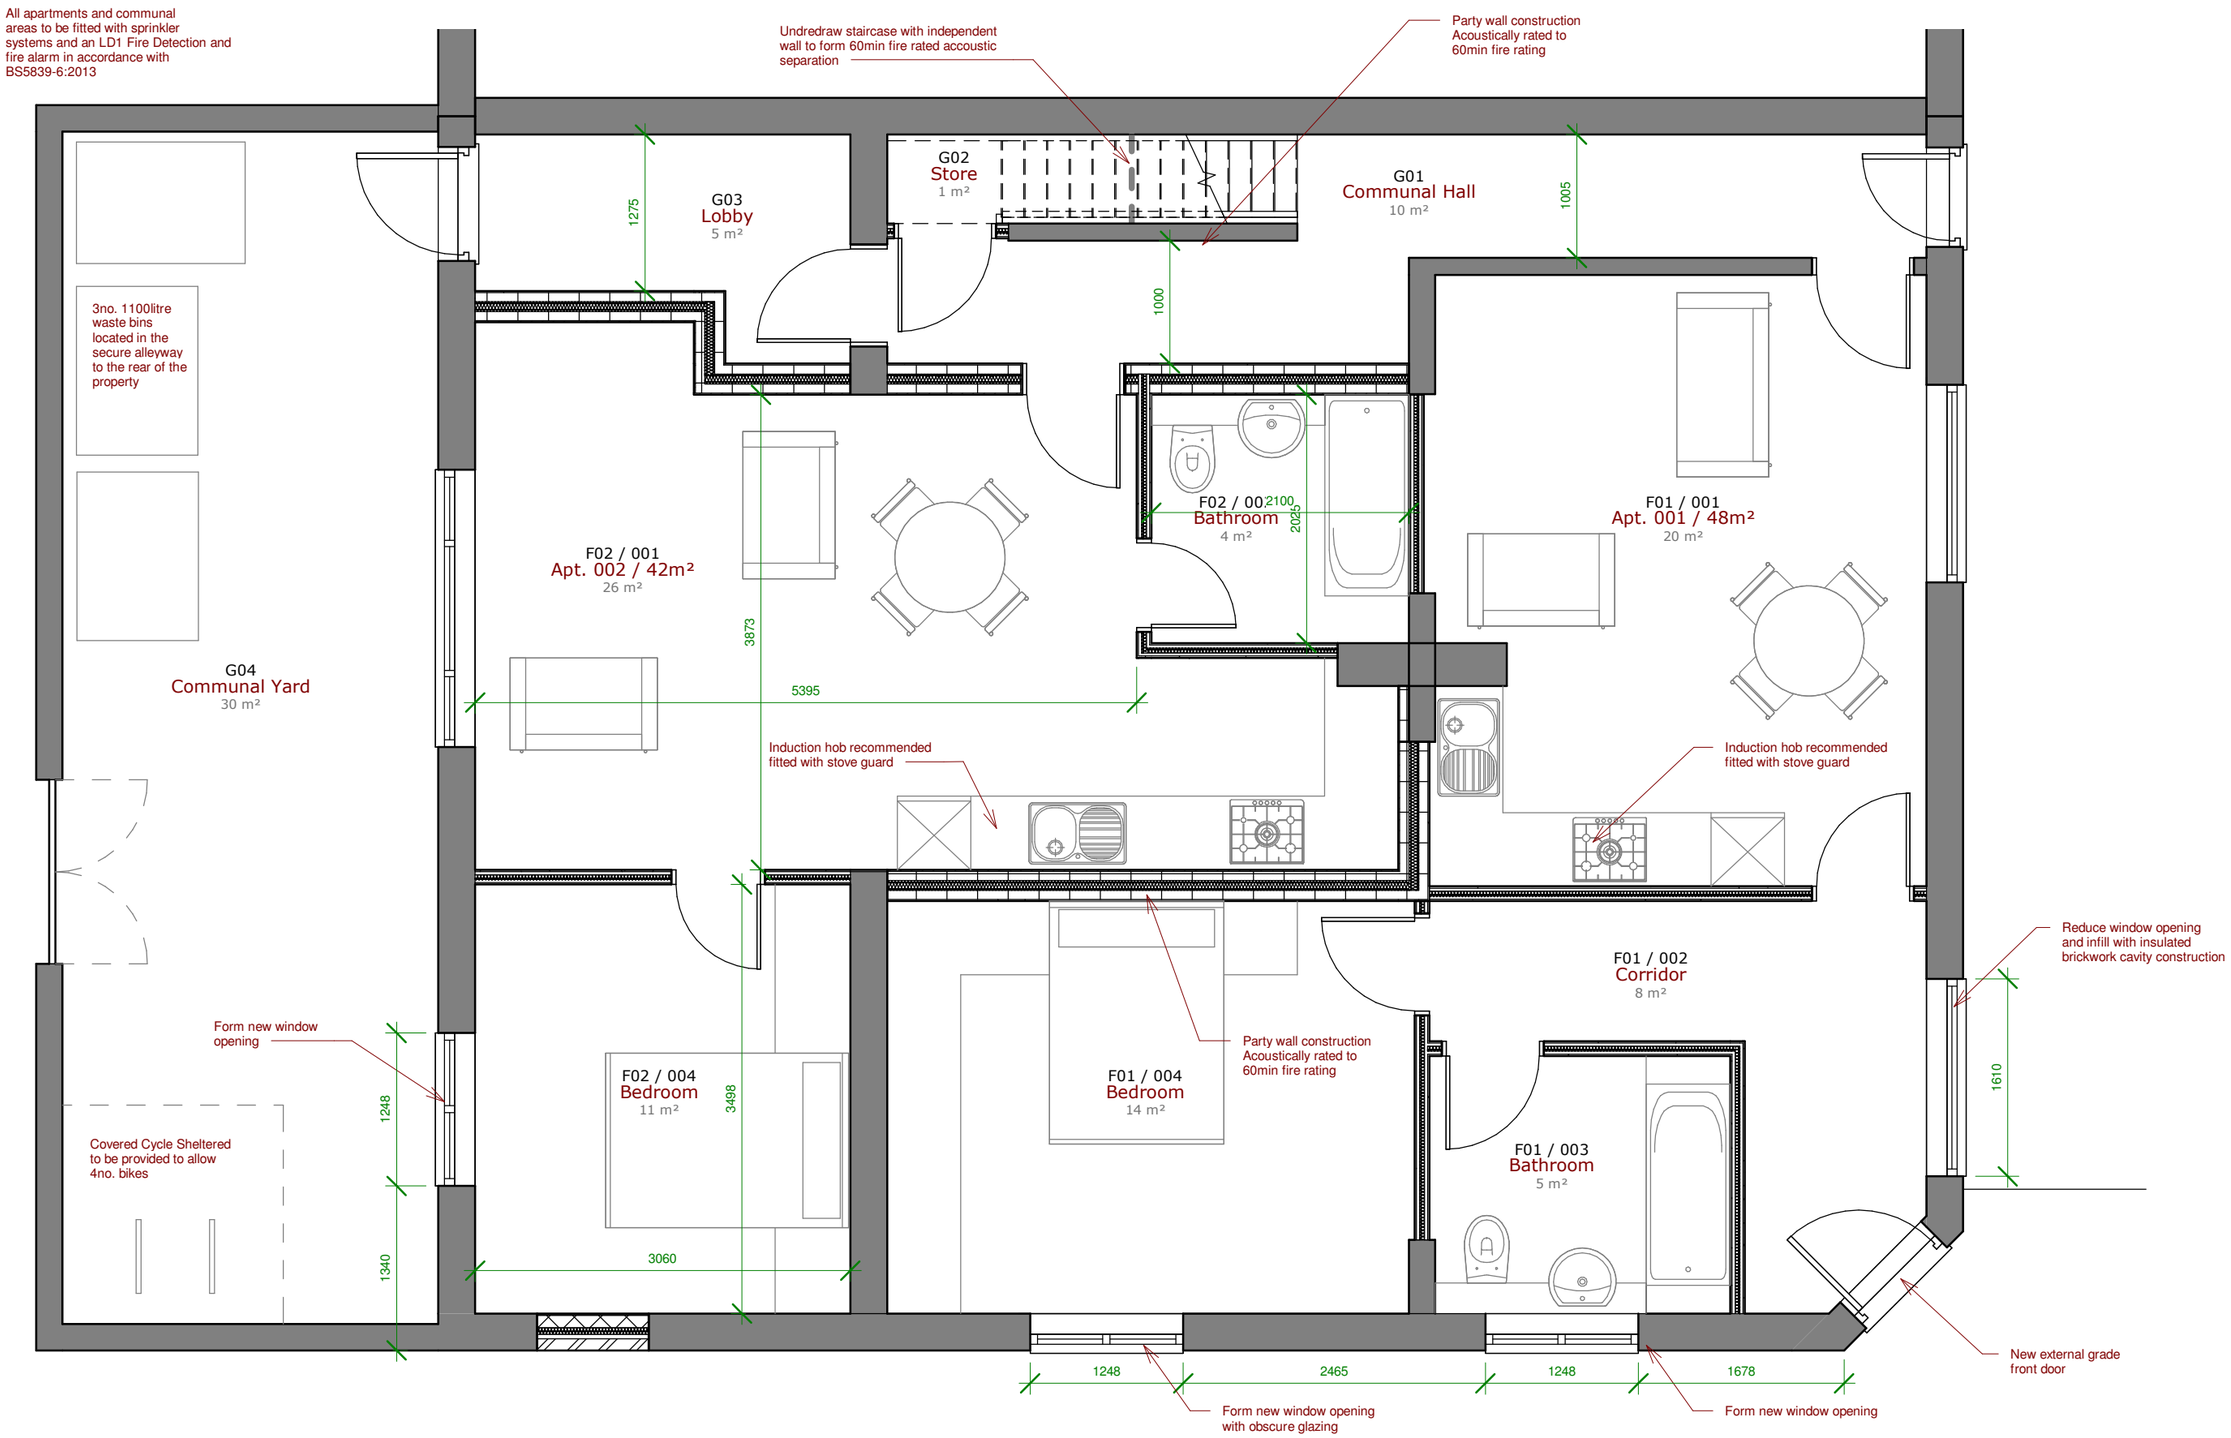

RIBA Chartered Practice

Client
Dipesh Patel

Project Number
21781

Drawing Scale:
1 : 50 @ A3

Drawing Number / Title
103 Proposed Ground Floor

Project
50 Clayton Street, Manchester

Website: www.shwilkinson.co.uk
Email: scott@shwilkinson.co.uk
Tel: 01942 538 533
Mob: 07809 373 066
Address: 6 Dale Lee, Westhoughton, Bolton, BL6 6BW

Notes: Do not scale, use figured dimensions only. All dimensions to be verified on site. prior to the commencement of any work or the production of any shop drawing. All discrepancies to be reported to the Architect.

© Copyright in this drawing is vested in SHWilkinson Architects Limited.