
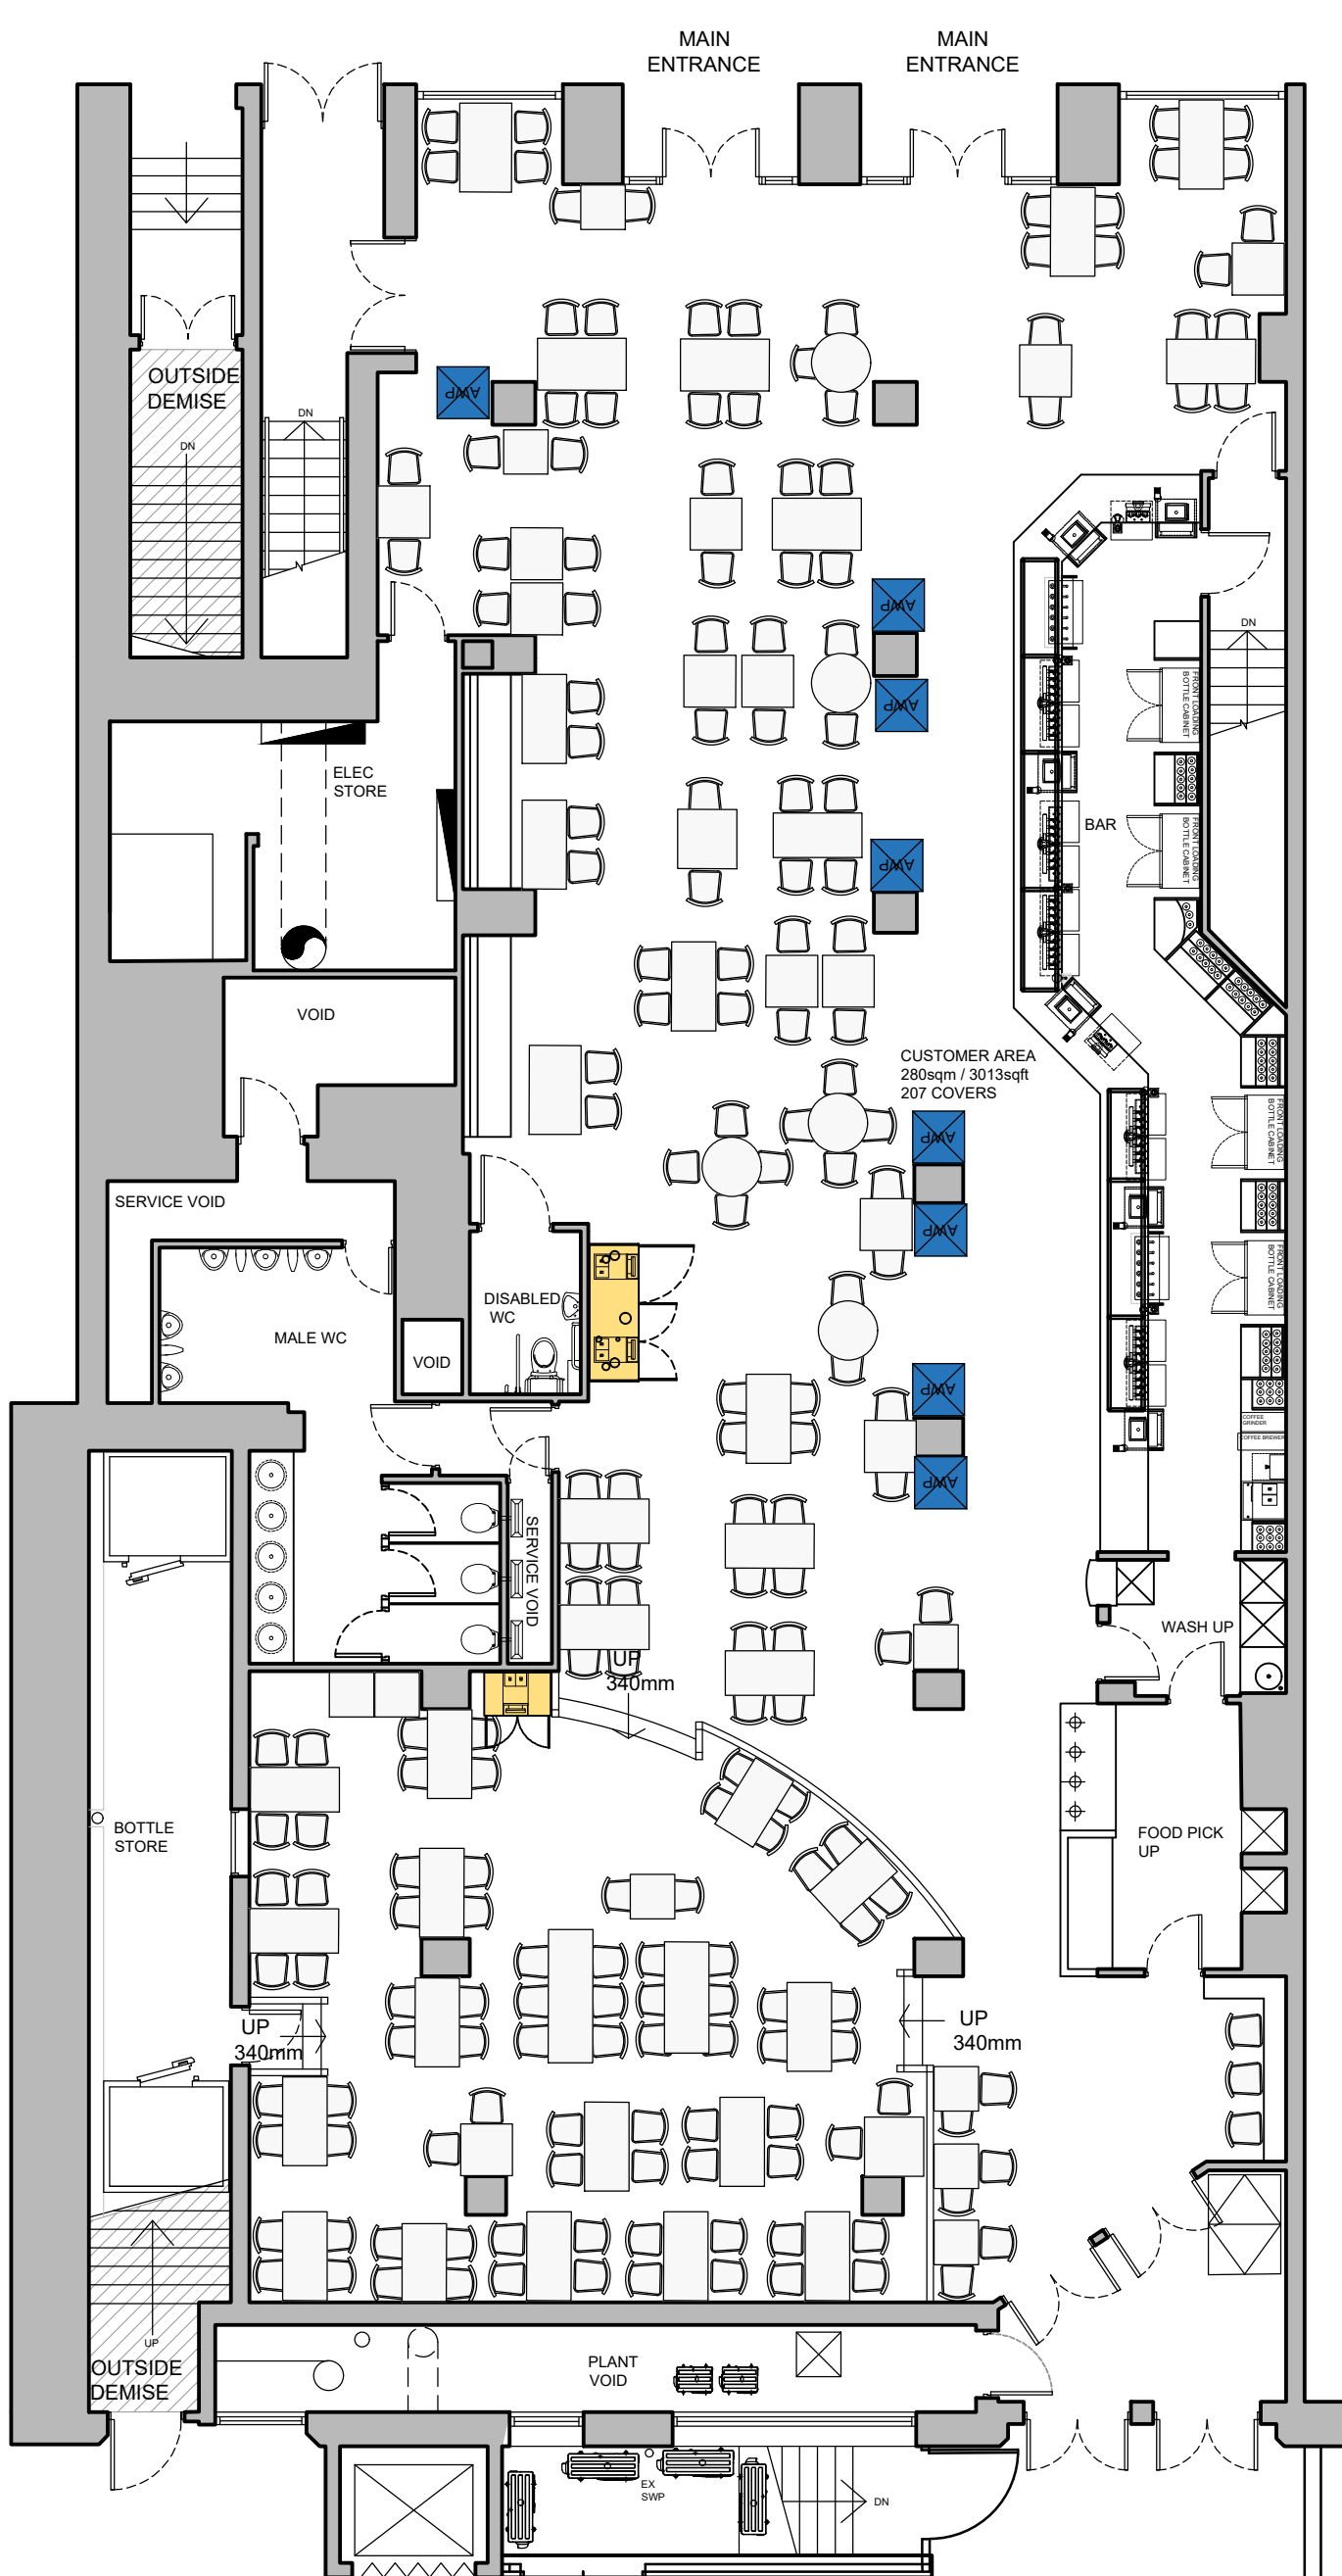


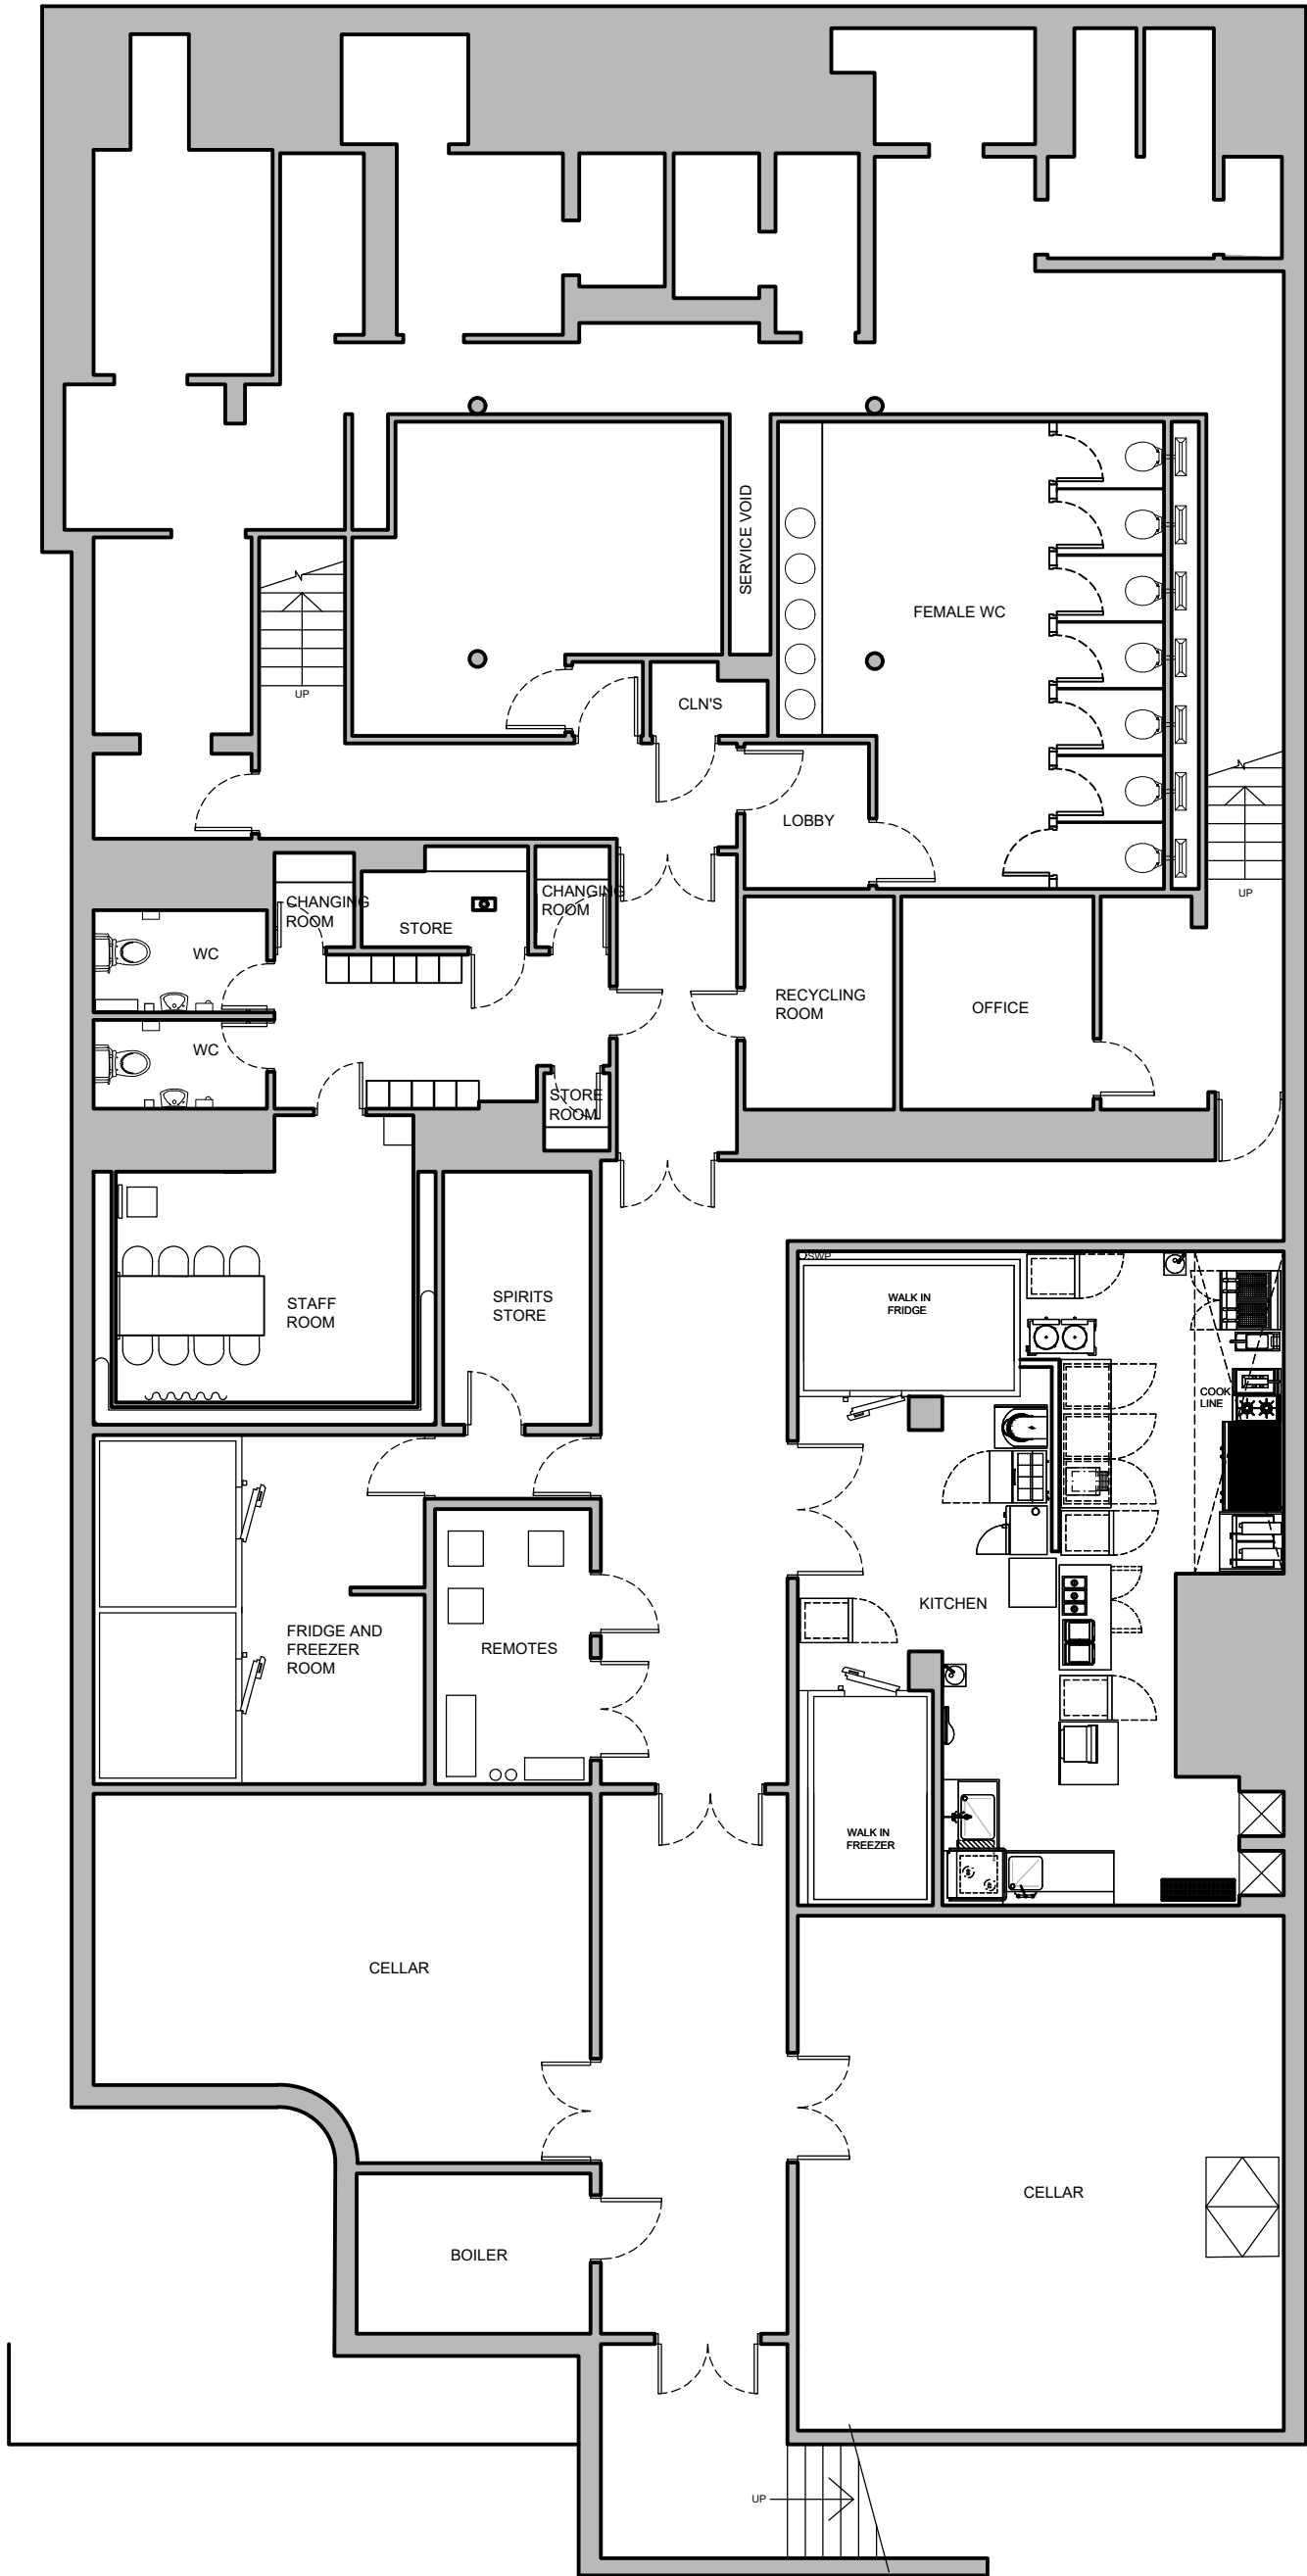

Do not scale from this drawing. All dimensions to be checked on site prior to manufacture and construction. This drawing is the property of Harrison Ince Holdings Limited and should not be reproduced without permission.
All discrepancies to be brought to the attention of the architect immediately.
This drawing is to be read in conjunction with the specification / bill of quantities and related drawings.


REVISIONS

-

FIRST ISSUE

29.07.2021 OC

@1:100 scale

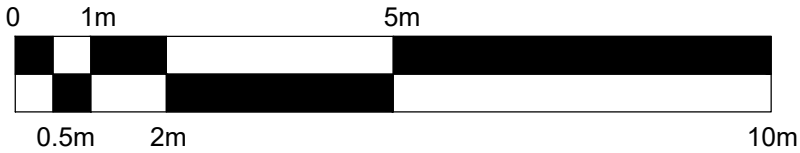

HARRISON INCE

ARCHITECTS INTERIOR DESIGNERS

JD WETHERSPOON PLC

CLIENT

WETHERSPOON
49 PICCADILLY, MANCHESTER, M1 2AP

PROJECT

EXISTING PLANS

TITLE

DATE JULY 2021

SCALE 1:100 @ A2

JOB NO. PN0192-15

DWG. NO. AS01

DRAWN CAD/OC

CHECKED

SUN HOUSE
2-4 LITTLE PETER STREET
KNOTT MILL
MANCHESTER
M15 4PS
TEL: 0161 236 3650
EMAIL: enquiries@harrison-ince.co.uk