
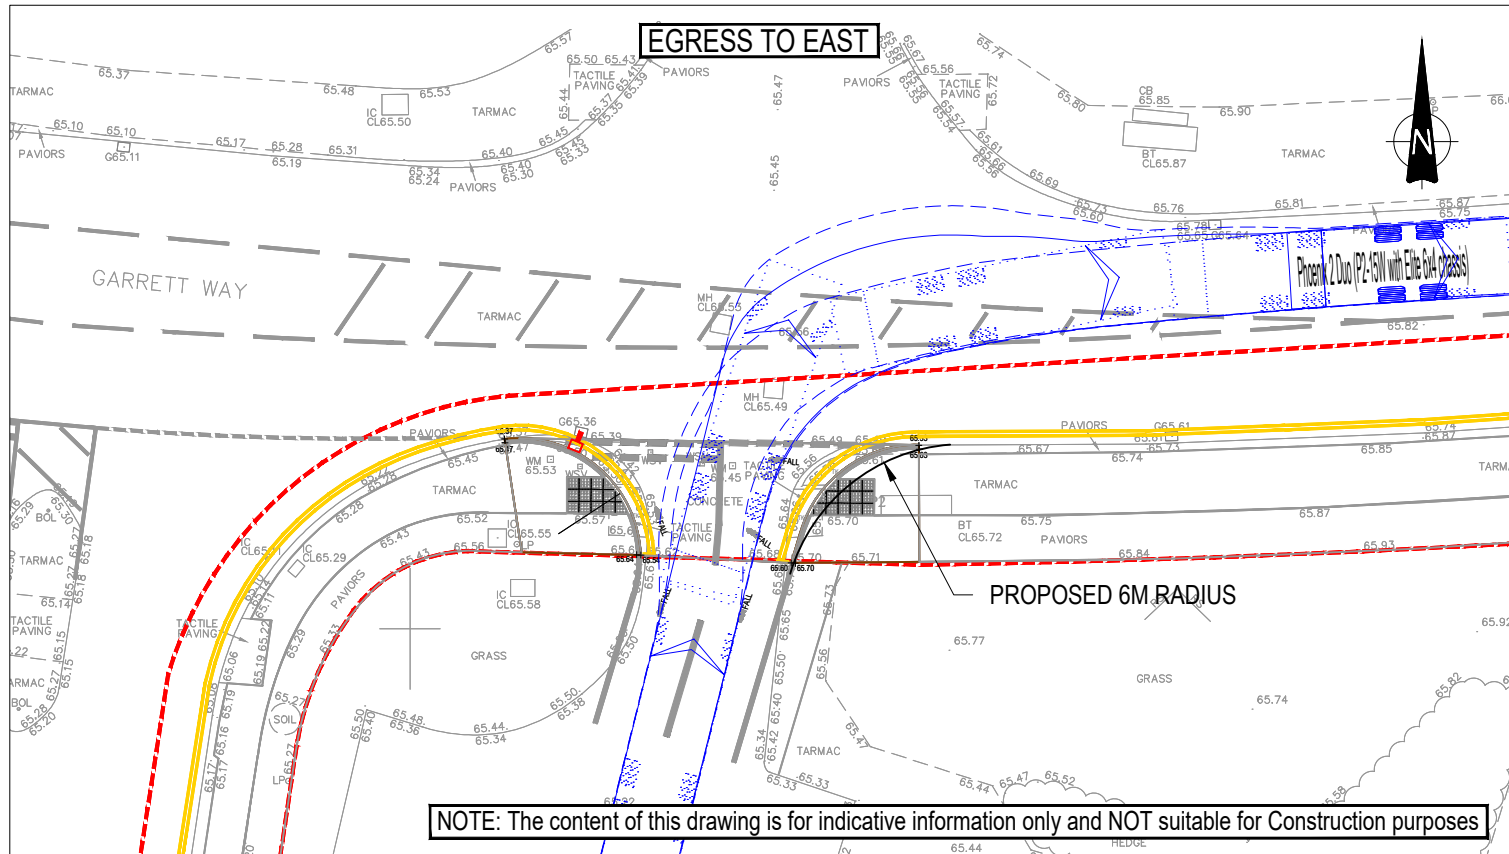
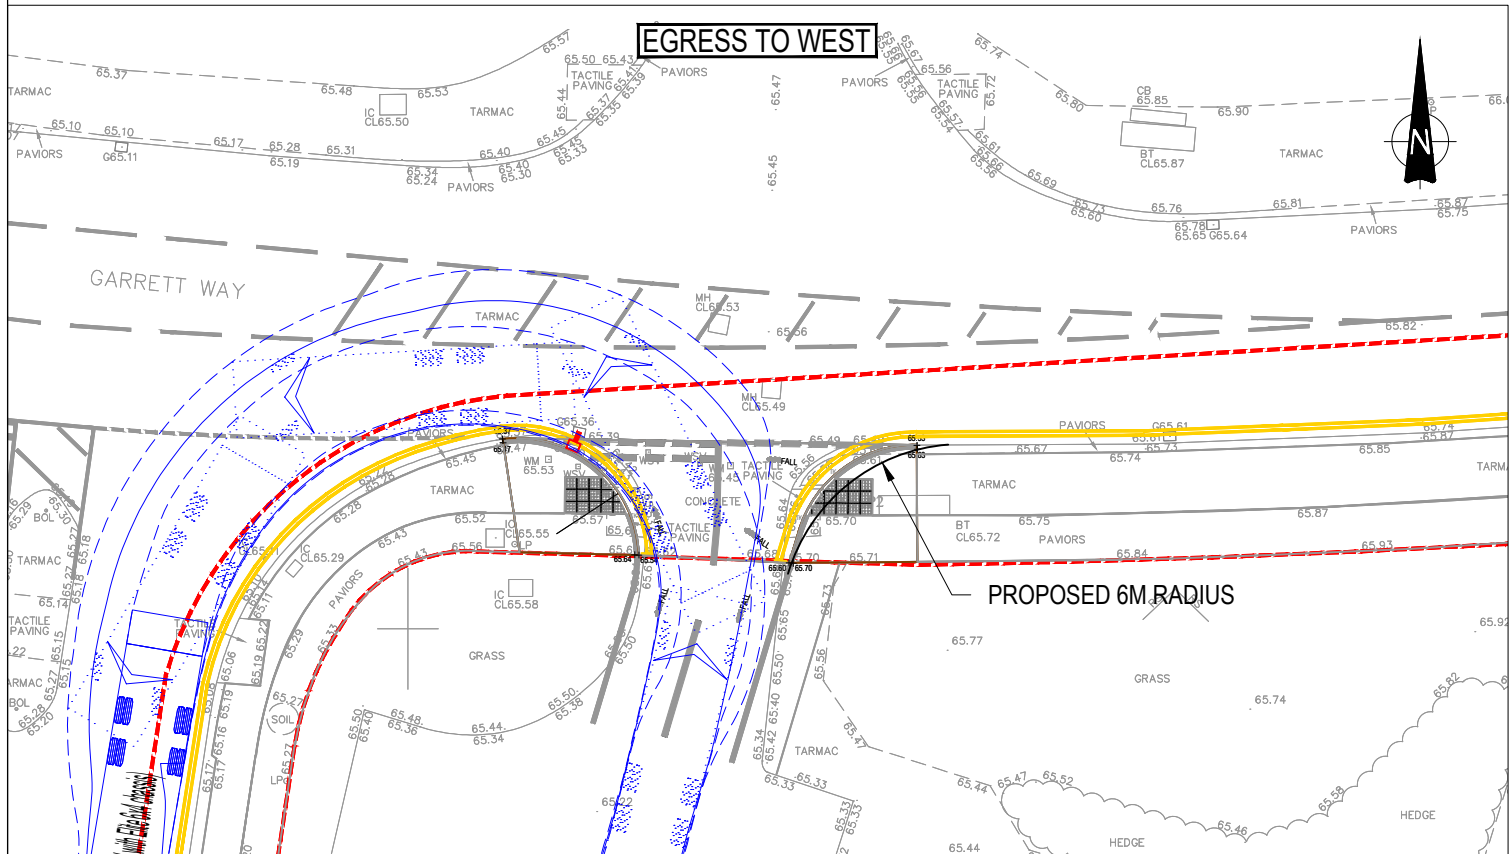
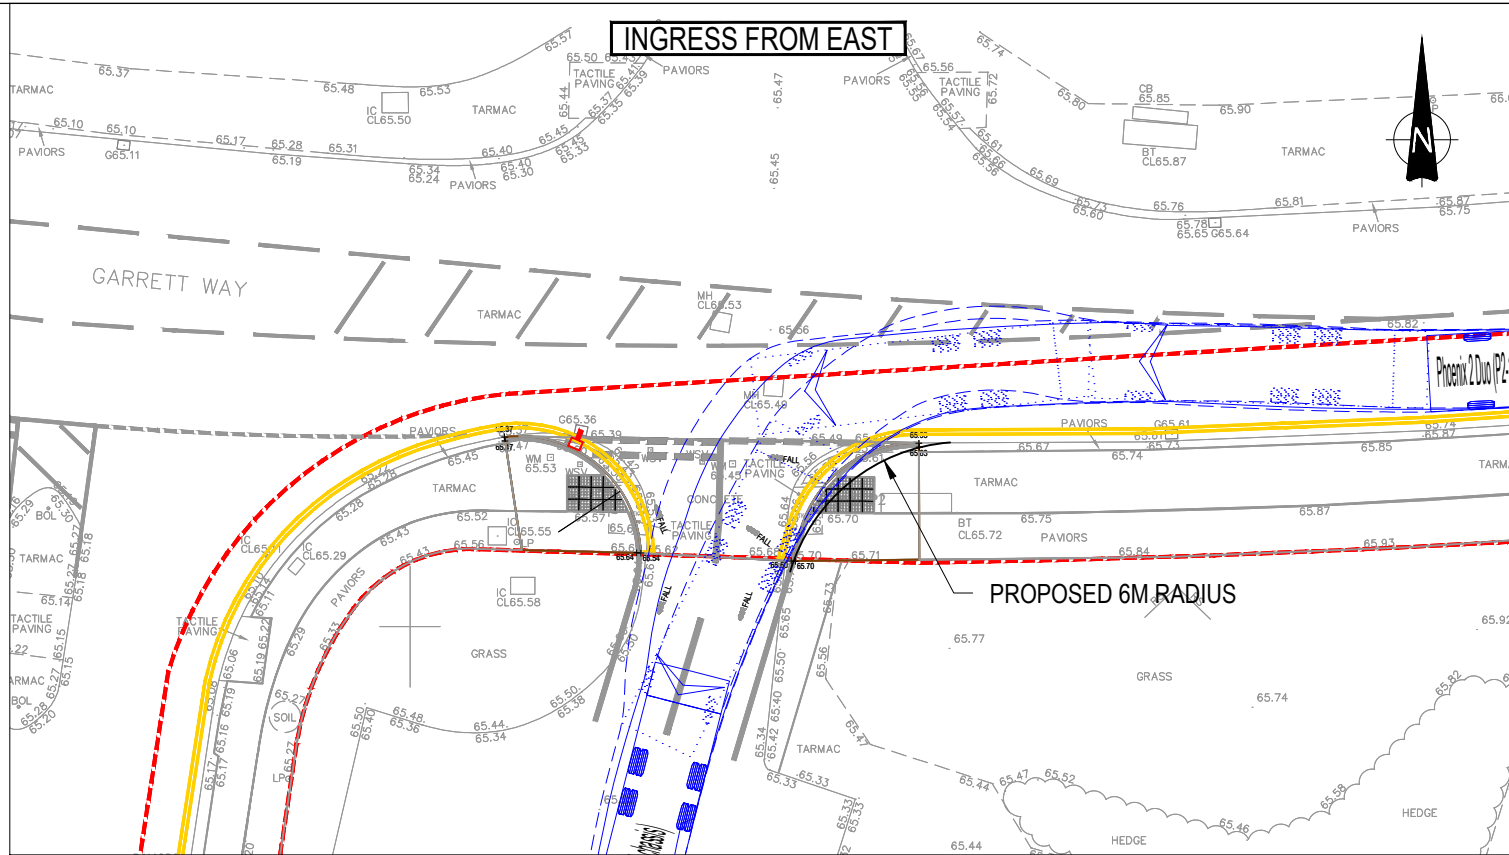


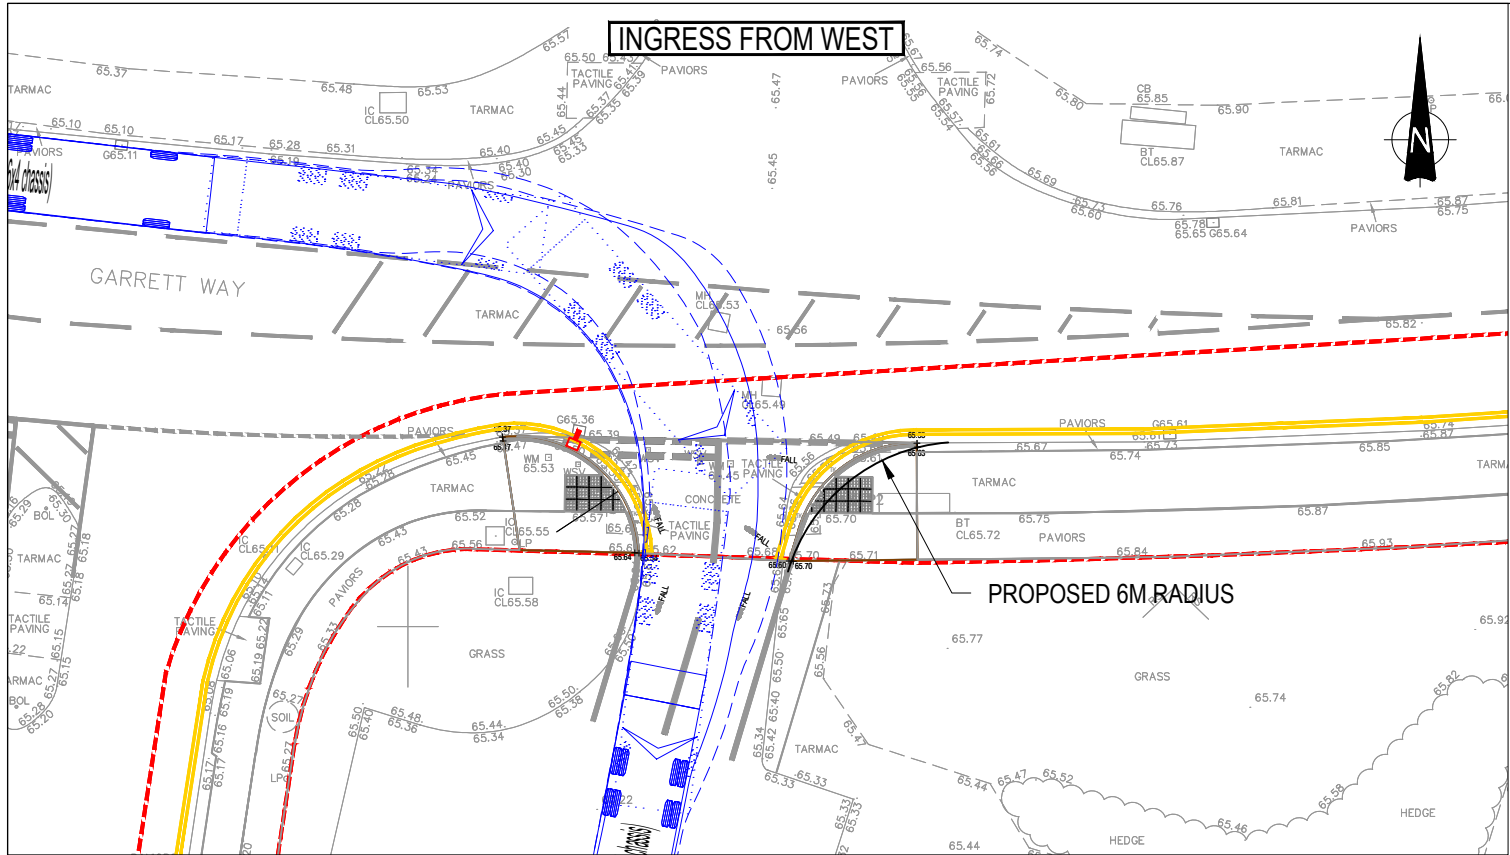

NOTE: The content of this drawing is for indicative information only and NOT suitable for Construction purposes

VEHICLE PROFILE:

Phoenix 2 Duo (P2-15W with Elite 6x4 chassis)
Overall Length 11.200m
Overall Width 2.530m
Overall Body Height 3.751m
Min Body Ground Clearance 0.304m
Track Width 2.500m
Lock to lock time 4.00s
Kerb to Kerb Turning Radius 9.500m

GENERAL NOTES:

P02	Layout updated	06/10/21	HD	PT
Rev:	Description:	Date:	By:	Chkd:



Merchant Exchange, 17-19 Whitworth Street West, Manchester, M1 5WG
0161 236 2394
manchester@curtins.com
www.curtins.com

Civils & Structures • Transport Planning • Environmental • Infrastructure • Geotechnical • Conservation & Heritage • Principal Designer
Birmingham • Bristol • Cambridge • Cardiff • Douglas • Dublin • Edinburgh • Glasgow • Kendal • Leeds • Liverpool • London • Manchester • Nottingham

Project: GORTON COMMUNITY HUB		Status: PRELIMINARY	
Drg Title: SWEPT PATH ANALYSIS LARGE REFUSE VEHICLE ACCESS		Drawn By: HD	Checked By: PT
		Designed By: HD	Date: 06/10/21
		Scale: 1:250	
Project No:	Originator:	Volume:	Level:
	Type:	Role:	Category / Number:
62407 - CUR - 00 - XX - DR - TP - 05012 - C01			
Rev:			