


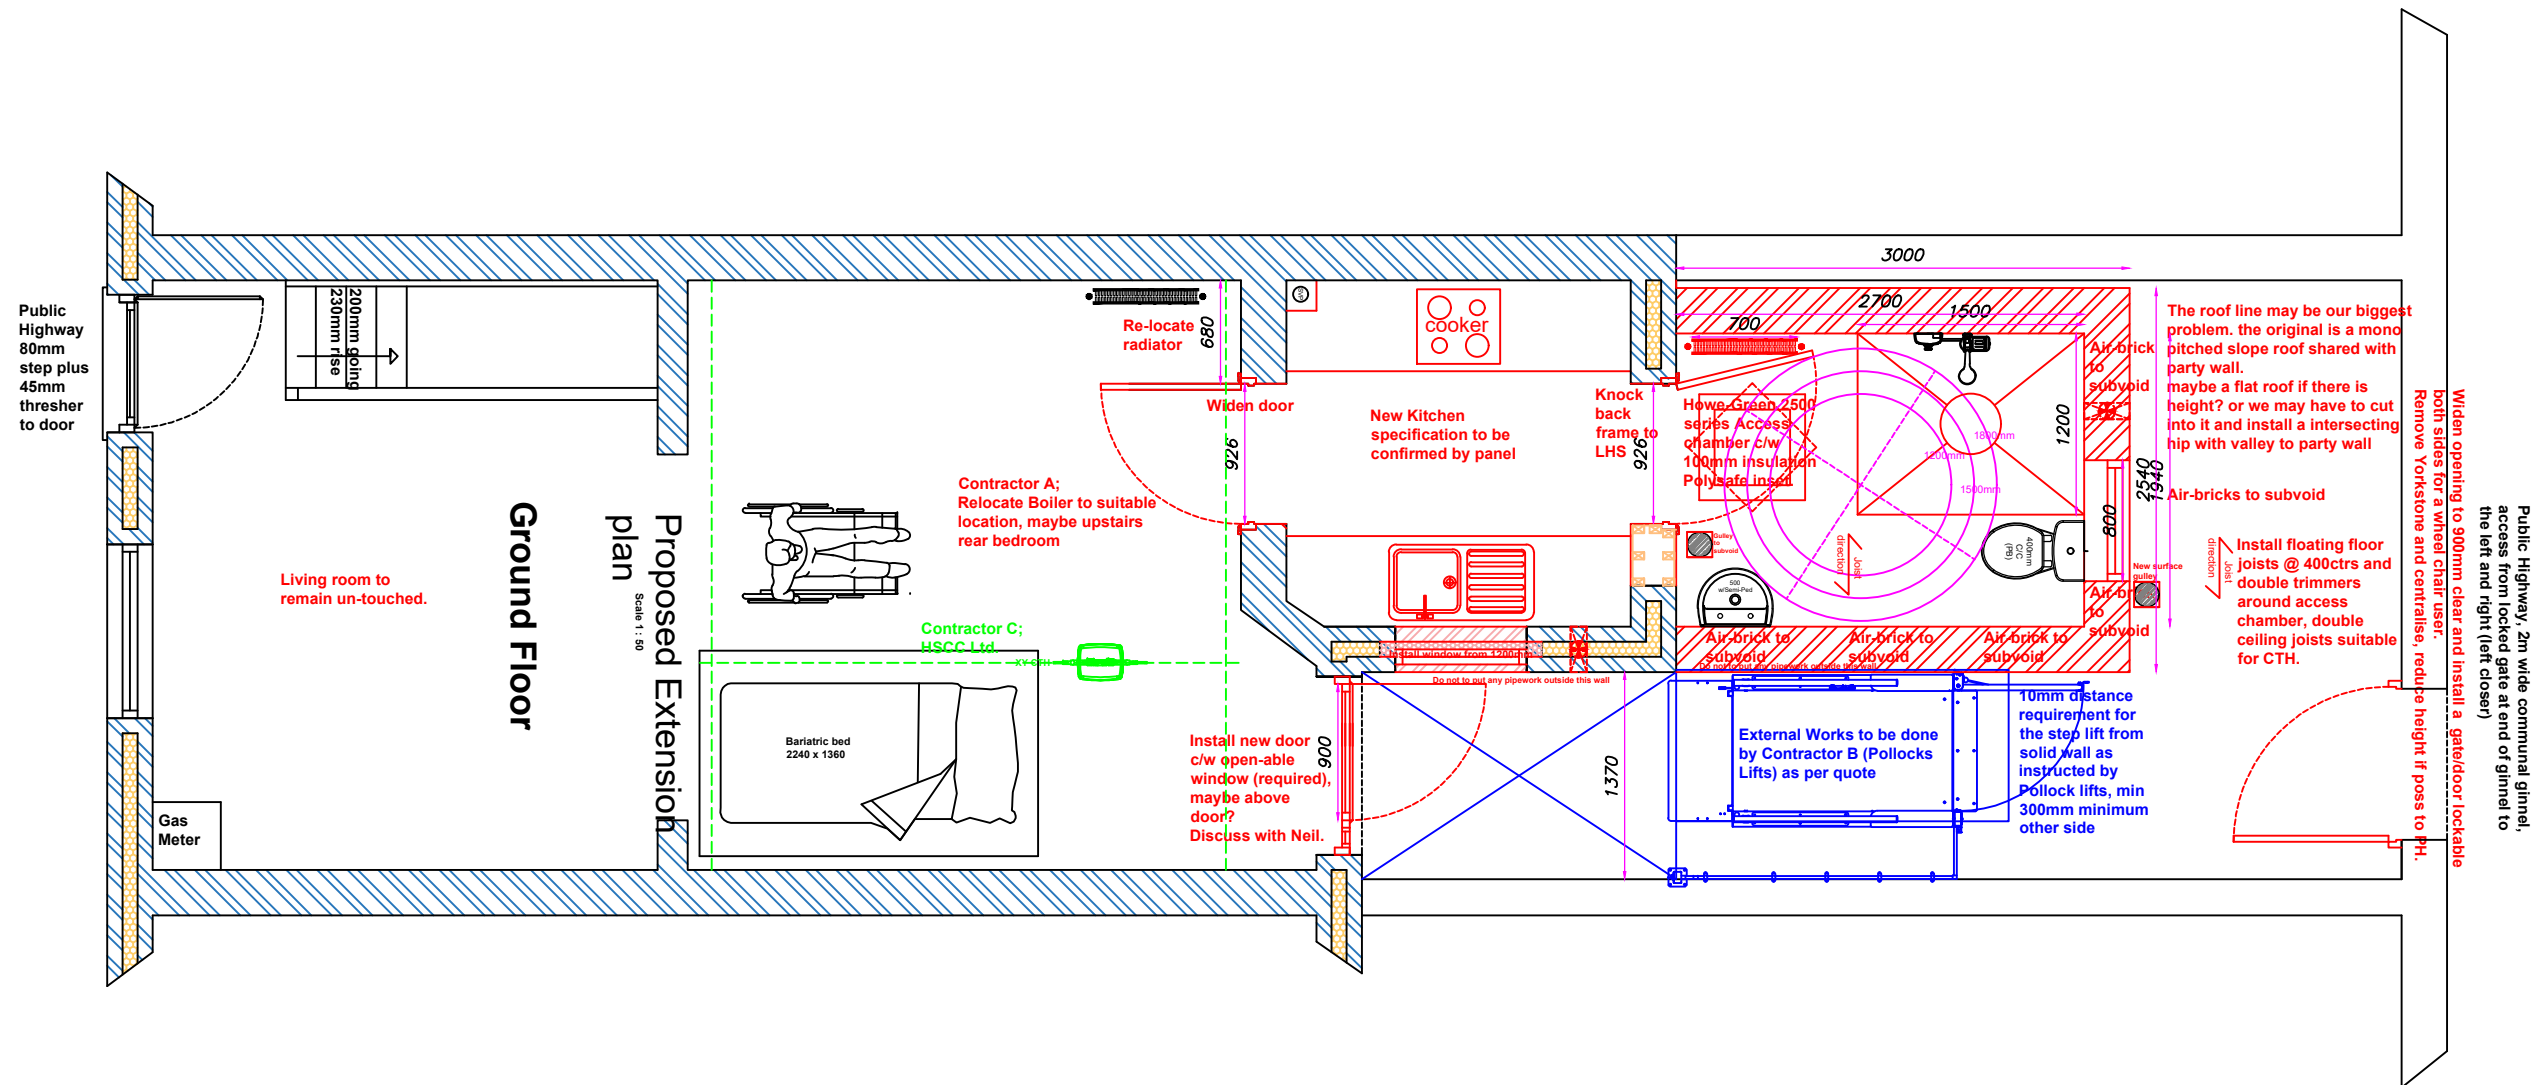

I agree to M.L.C.O.'s proposed plans

Signed

Date

Revisions / Options		
No.	Date.	Sig.
Opt 1.1	26/11/2021	NB
LAS Ext. V1	17/02/2022	NB

Neil Brickles - Technical Officer.
Manchester Local Care Organisation.
Directorate for Children and Families.
Unit 1, 29 Poland St. Ancoats.
Manchester.
M4 6AZ
neil.brickles@manchester.gov.uk
Tel No : 0161 277 1704 - 07903 244482

Drawn By:	Date:	Project - LAS Room, Kitchen, Rear door, widen rear gate, Step lift to rear and associated works, H frame CTH.
N.B.	09/05/2019	
Scale:	Paper Size:	Patrick Smith 22 Lowthorpe St Manchester M14 7WP
1:50	A3	