




Red line denotes approx' location of existing ducting route that is to be utilised for new AC connection

Proposed signage to front and side elevation

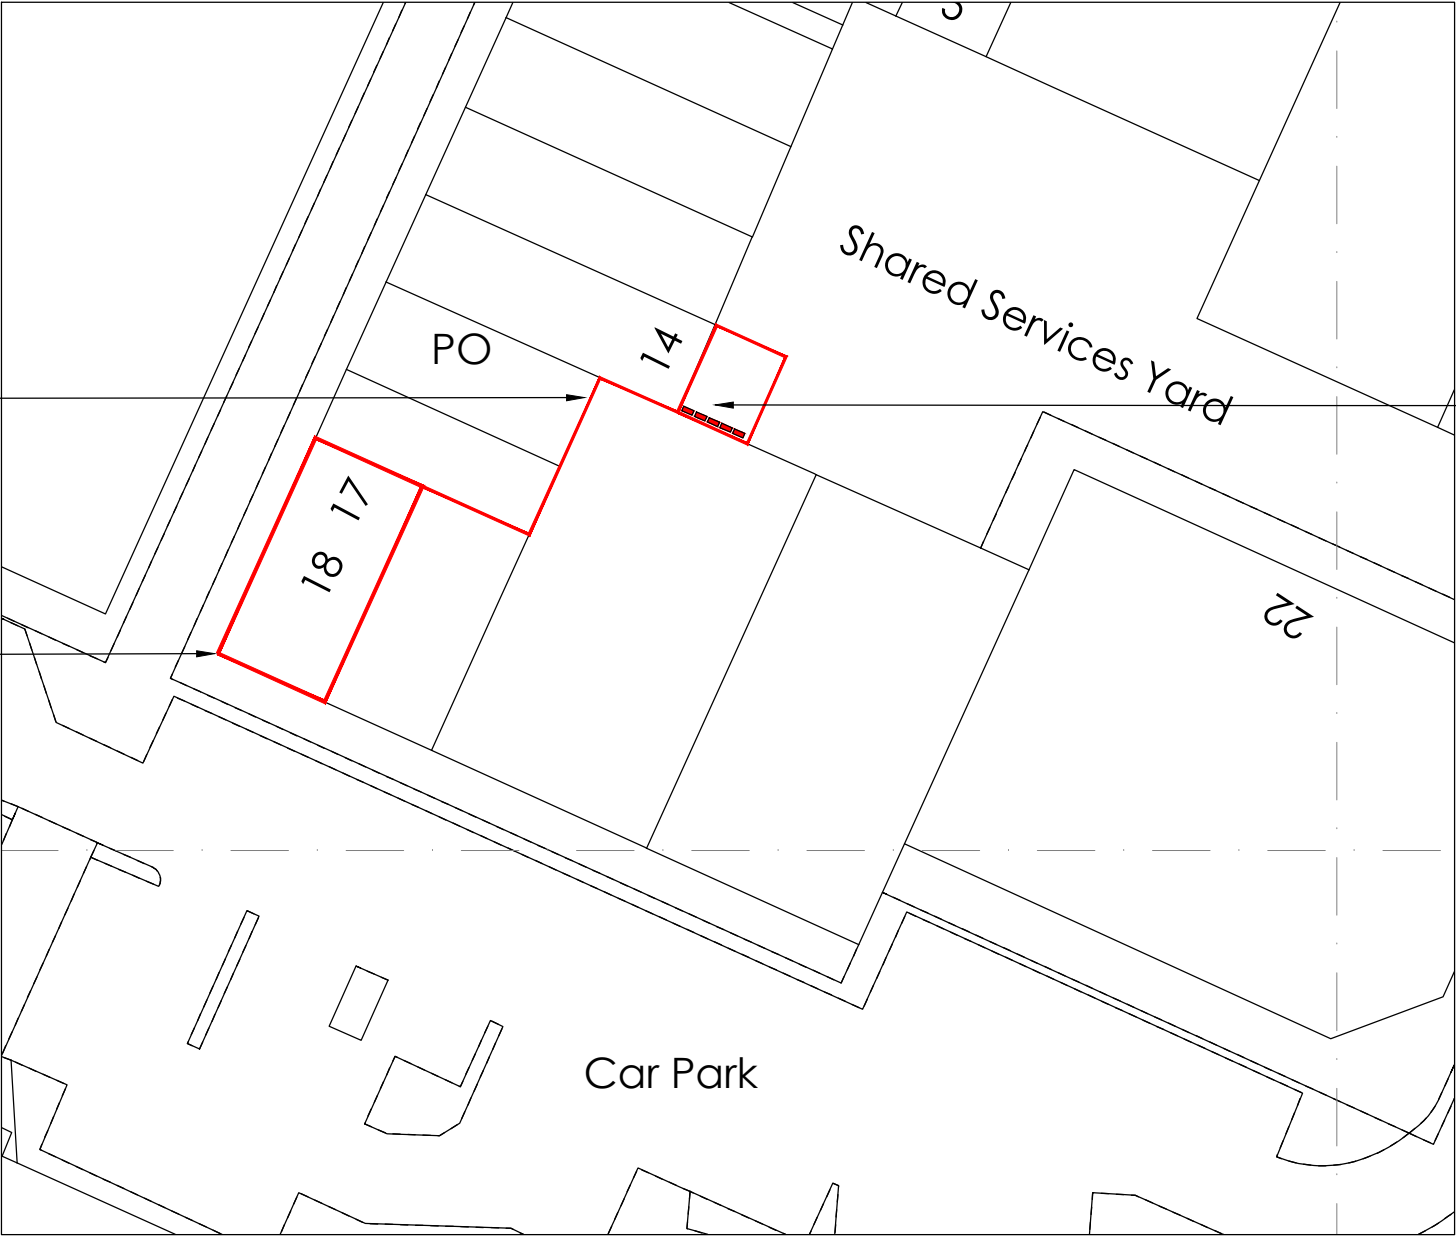

5no. AC units to be wall mounted at ground floor level to rear service yard.

BLOCK PLAN 1:500 @ A3

DWG NO:	2024-BP	REVISION:	A
CLIENT:	Specsavers		
PROJECT:	Lime Square, Unit 17-18 Ashton Old Road Openshaw M11 1DA		
TITLE:	Block Plan		
ORIGIN:	EB	CHECKED:	-
SCALE:	1:500@A3	DATE:	24.05.22
 STRUCTURED CREATIVITY		FISCH DESIGN LTD 3 HERITAGE BUSINESS CENTRE DERBY ROAD, BELPER DERBYSHIRE, DE56 1SW	
+44 (0) 1773 828222 / WWW.FISCHDESIGN.CO.UK / MAIL@FISCHDESIGN.CO.UK			