

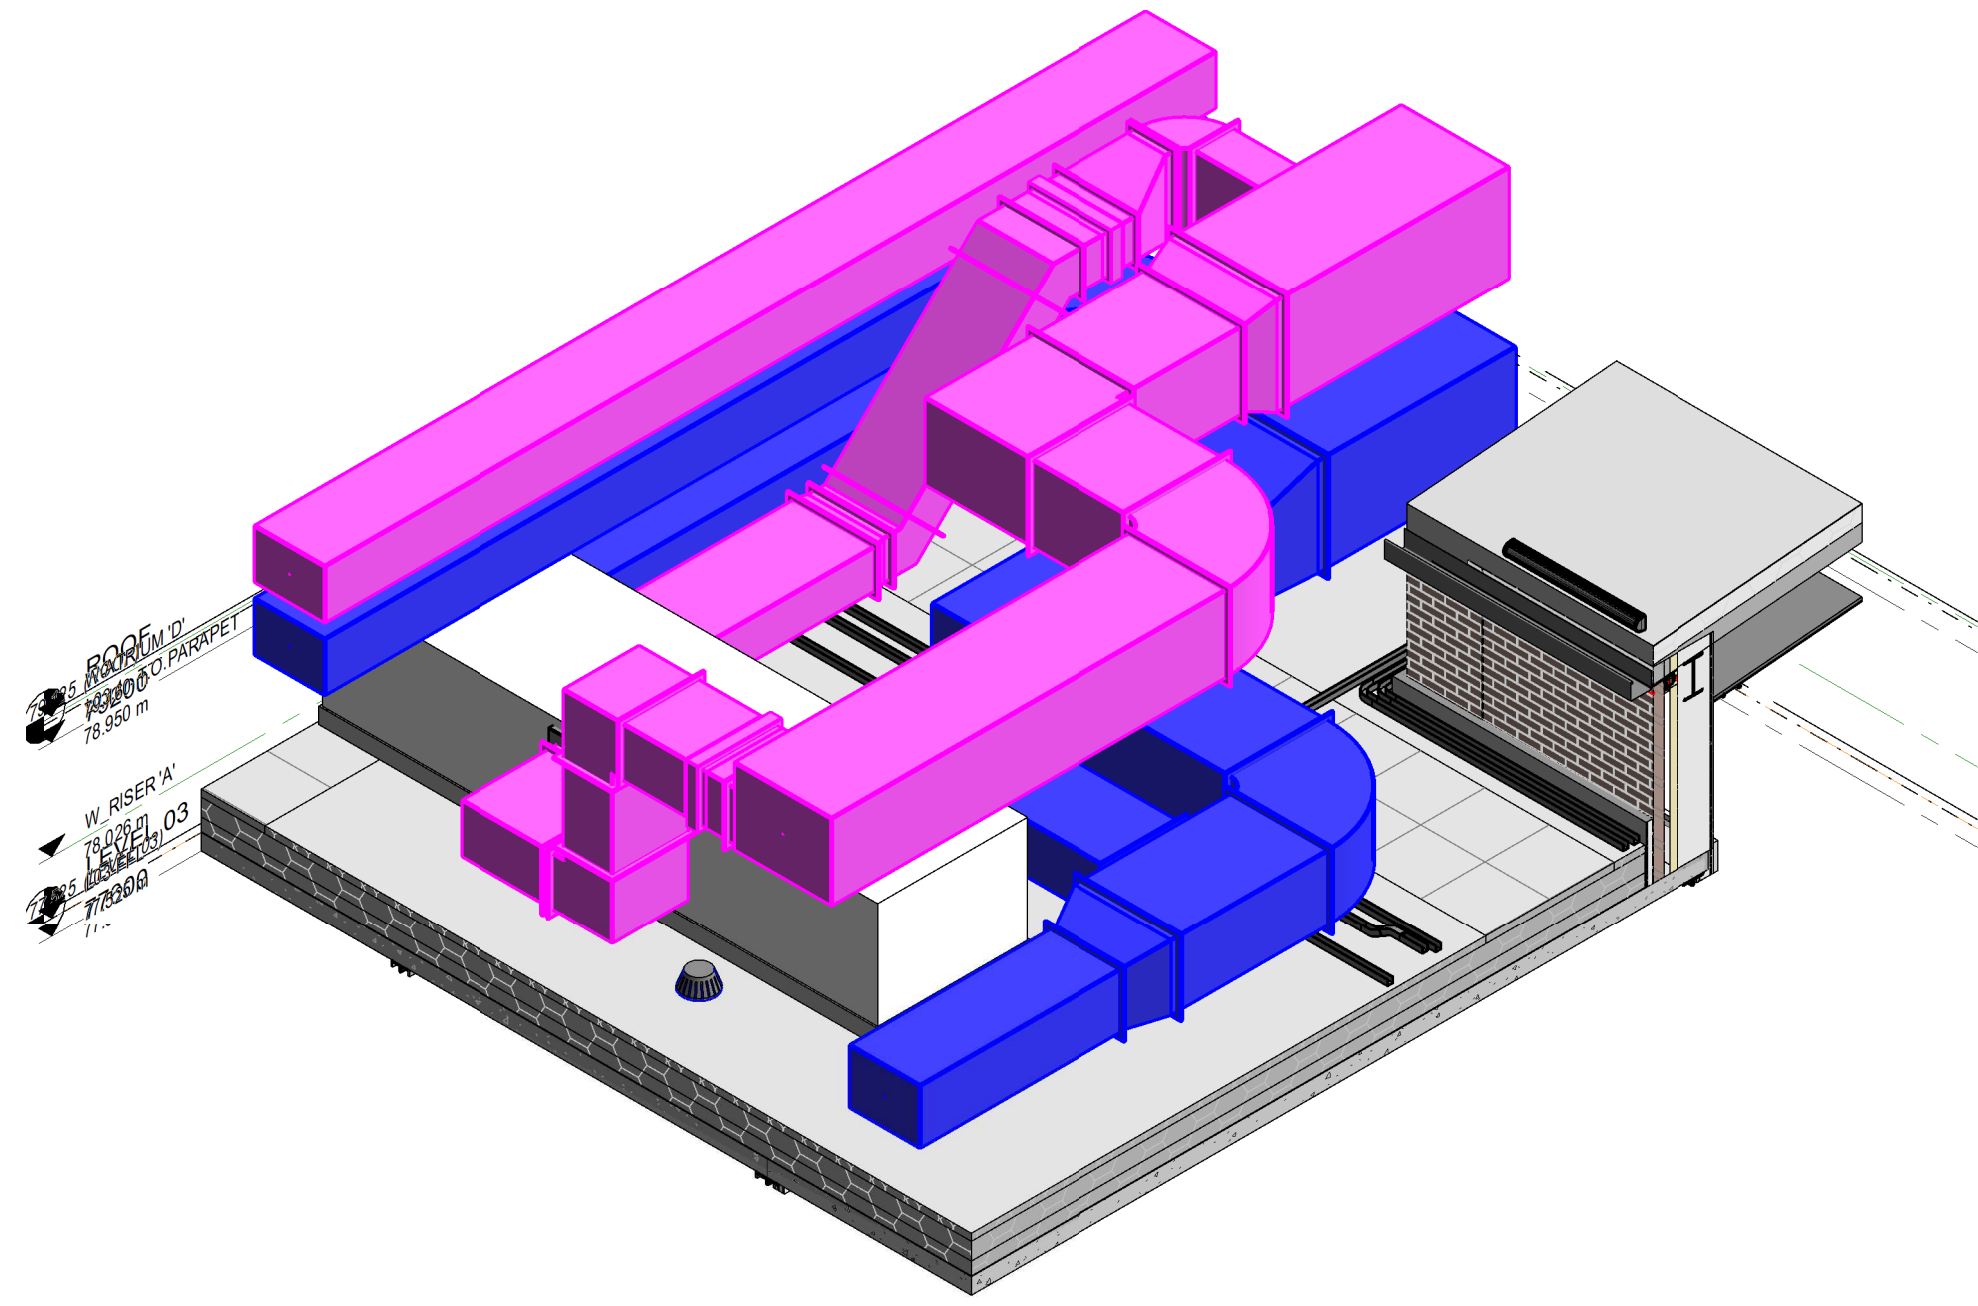
 
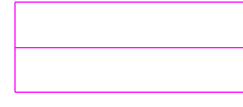
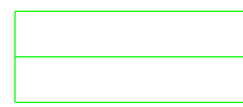


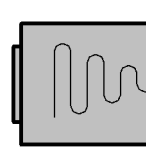

4 3D - Roof Ventilation From Riser

M57 Ventilation Legend	
Legend component	Description
	SUPPLY DUCT
	EXTRACT DUCT
	EXHAUST DUCT
	FLEX DUCT
	1m ACOUSTIC FLEX DUCT
	ATTENUATOR
FD 	FIRE DAMPER
VCD 	VOLUME CONTROL DAMPER
	GRILLE

	CAD CONSTRUCTION LAYOUT	16:02:27	AM
	CO-PLANING VENTILATION FOR AIRDOOD	18:02:27	AM
	CO-OPERATING VENTILATION FLOOR CHANGES	18:02:27	AM
	CO-MOUNTED BENCH CO-OPERATING VENTILATION	18:02:27	AM
	CONSTRUCTION LAYOUT	18:02:27	AM
REV	DESCRIPTION	DATE	ENG
Created by	 DESIGN ENGINEER SUSTAIN WWW.FUTURESERVICE.COM		
Owner	MORGAN SINDALL		
Jobs	GORTON COMMUNITY HUB		
Drawing	THIRD FLOOR VENTILATION LAYOUT		
Draw No.	GCH-QUA-XX-03-DR-N-5700	Rev	C05
Date	04/04/19	Scale	As indicated @ A0
Drawn	AF	Engineer	AM
Project Status	Feasibility	Tender	Contract
	Design	Construction	As Built
			
1 Central Park Ohio Avenue, Manchester M50 2TB 0161 877 6666 www.quartzltd.com			
Drawings and models generated by	Quartztec VISO - using Autodesk AutoCAD		
	Created or Controlled by		

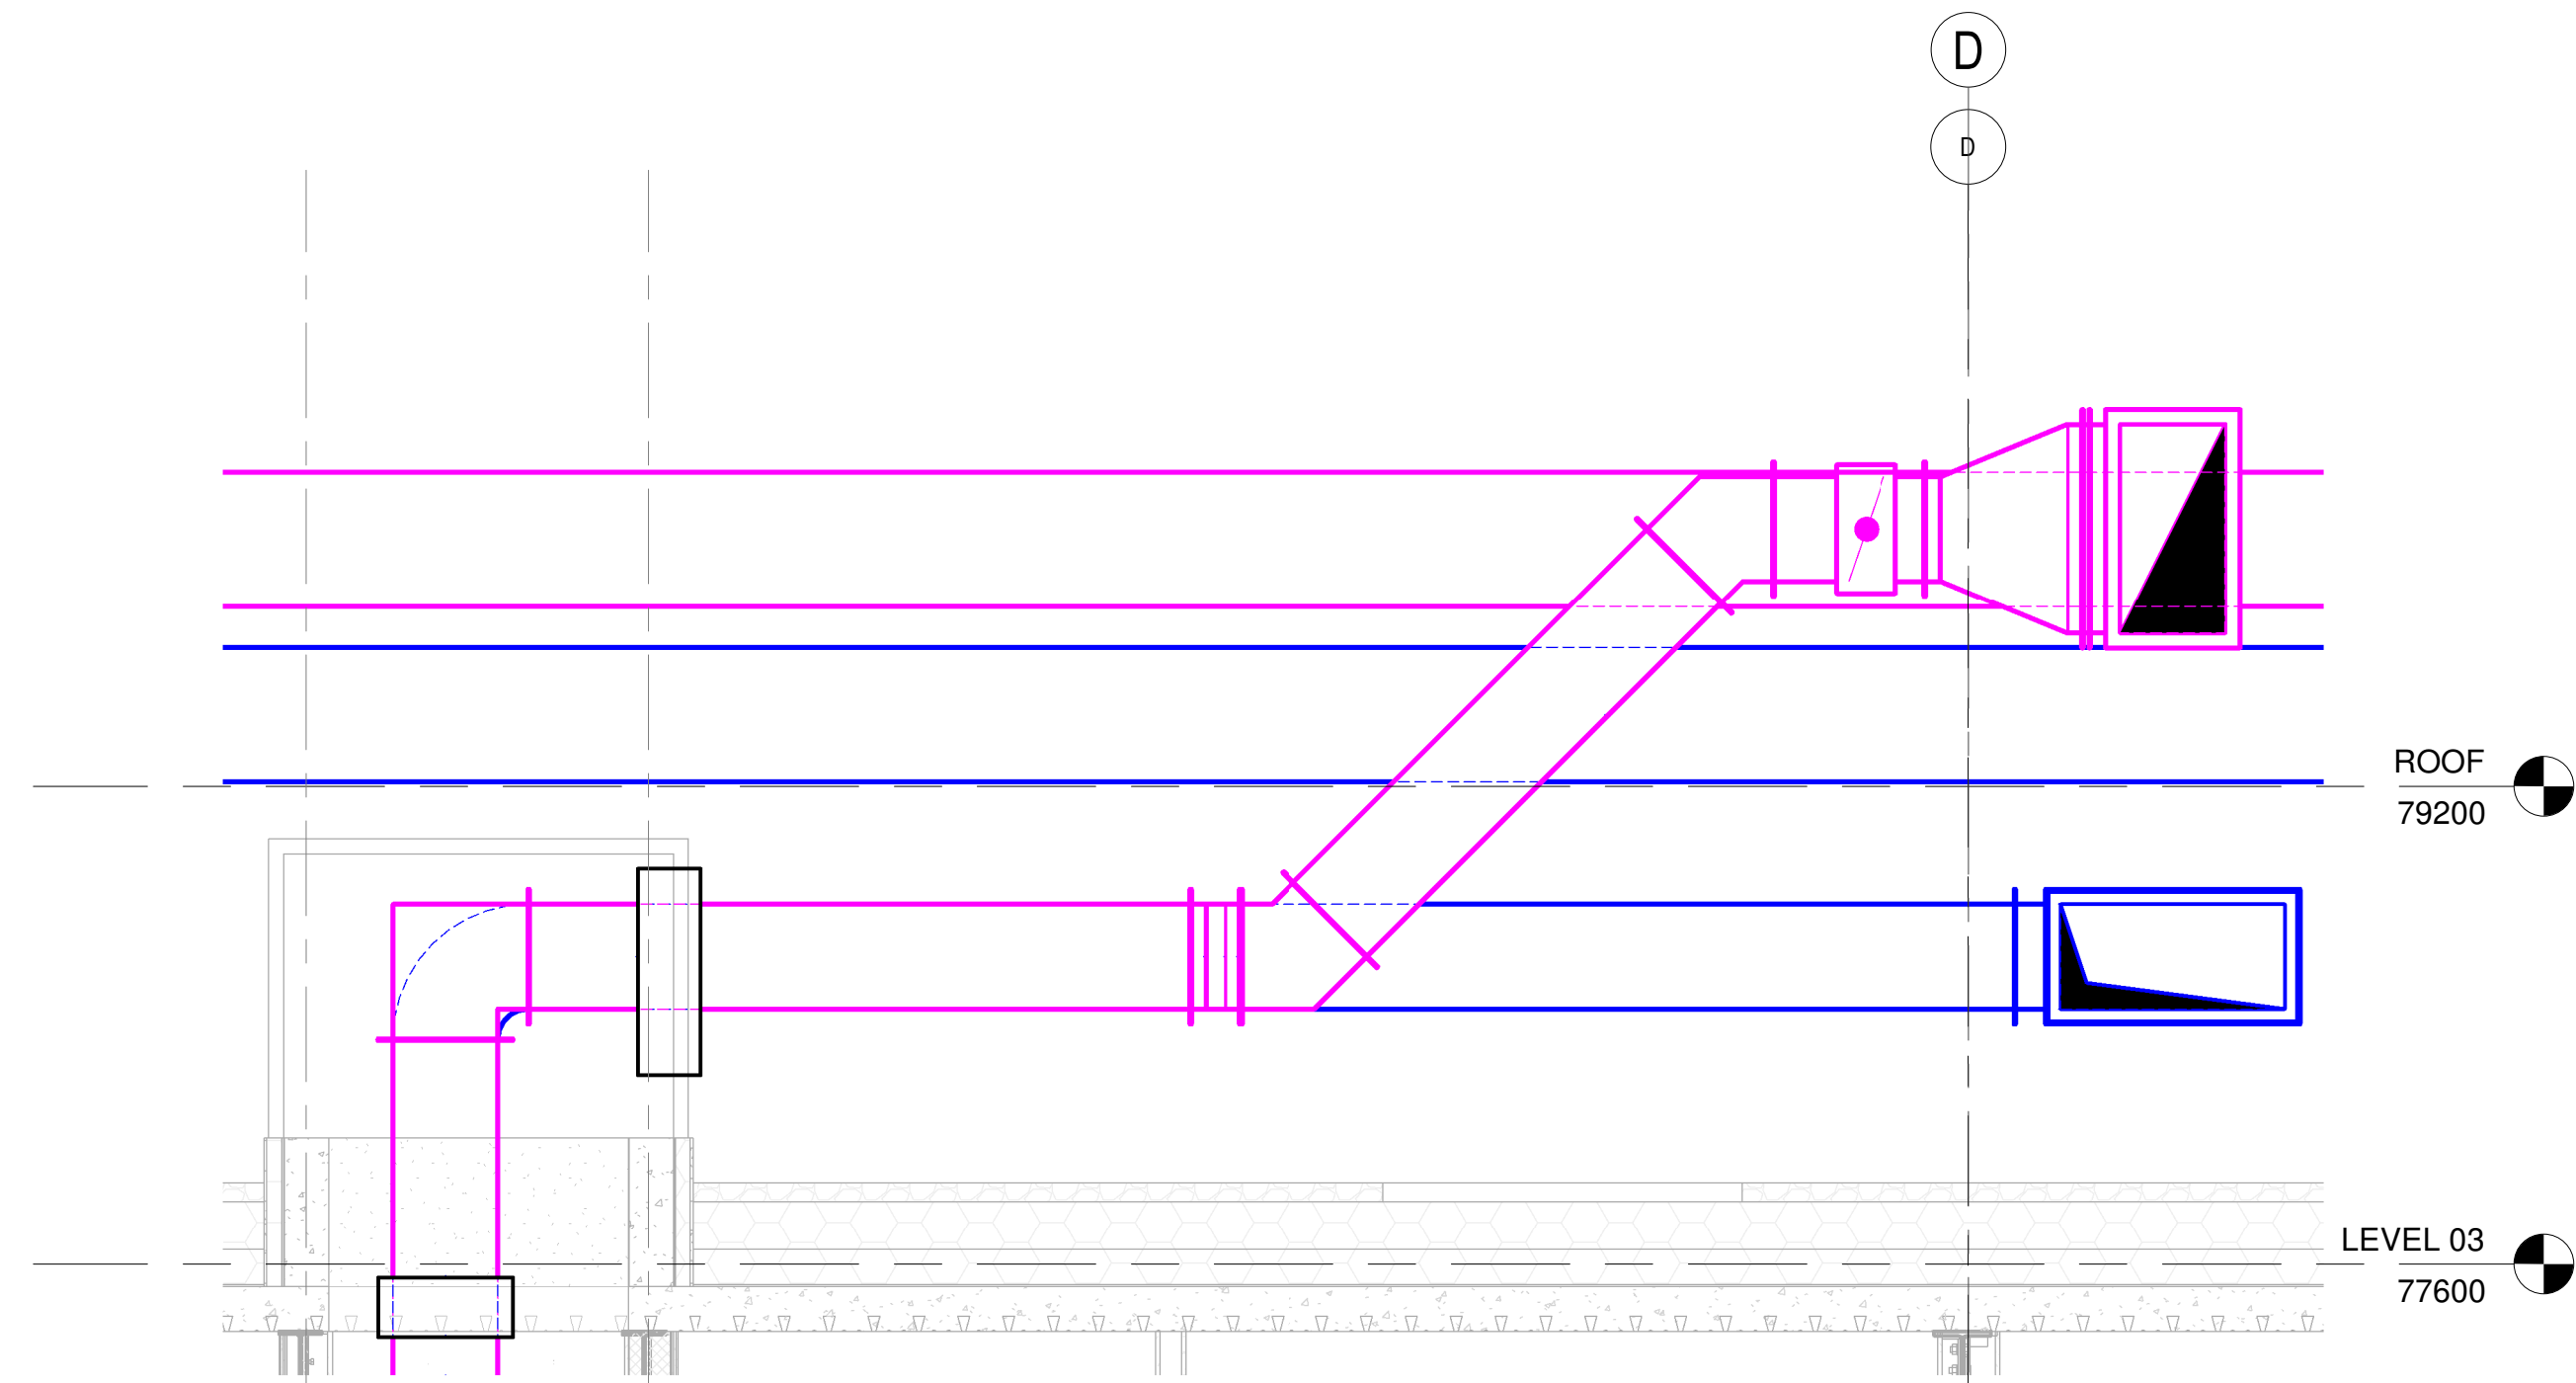

2 3rd Floor - Ventilation Section 2
1 : 25

3 3rd Floor - Ventilation Section 3
1 : 25