

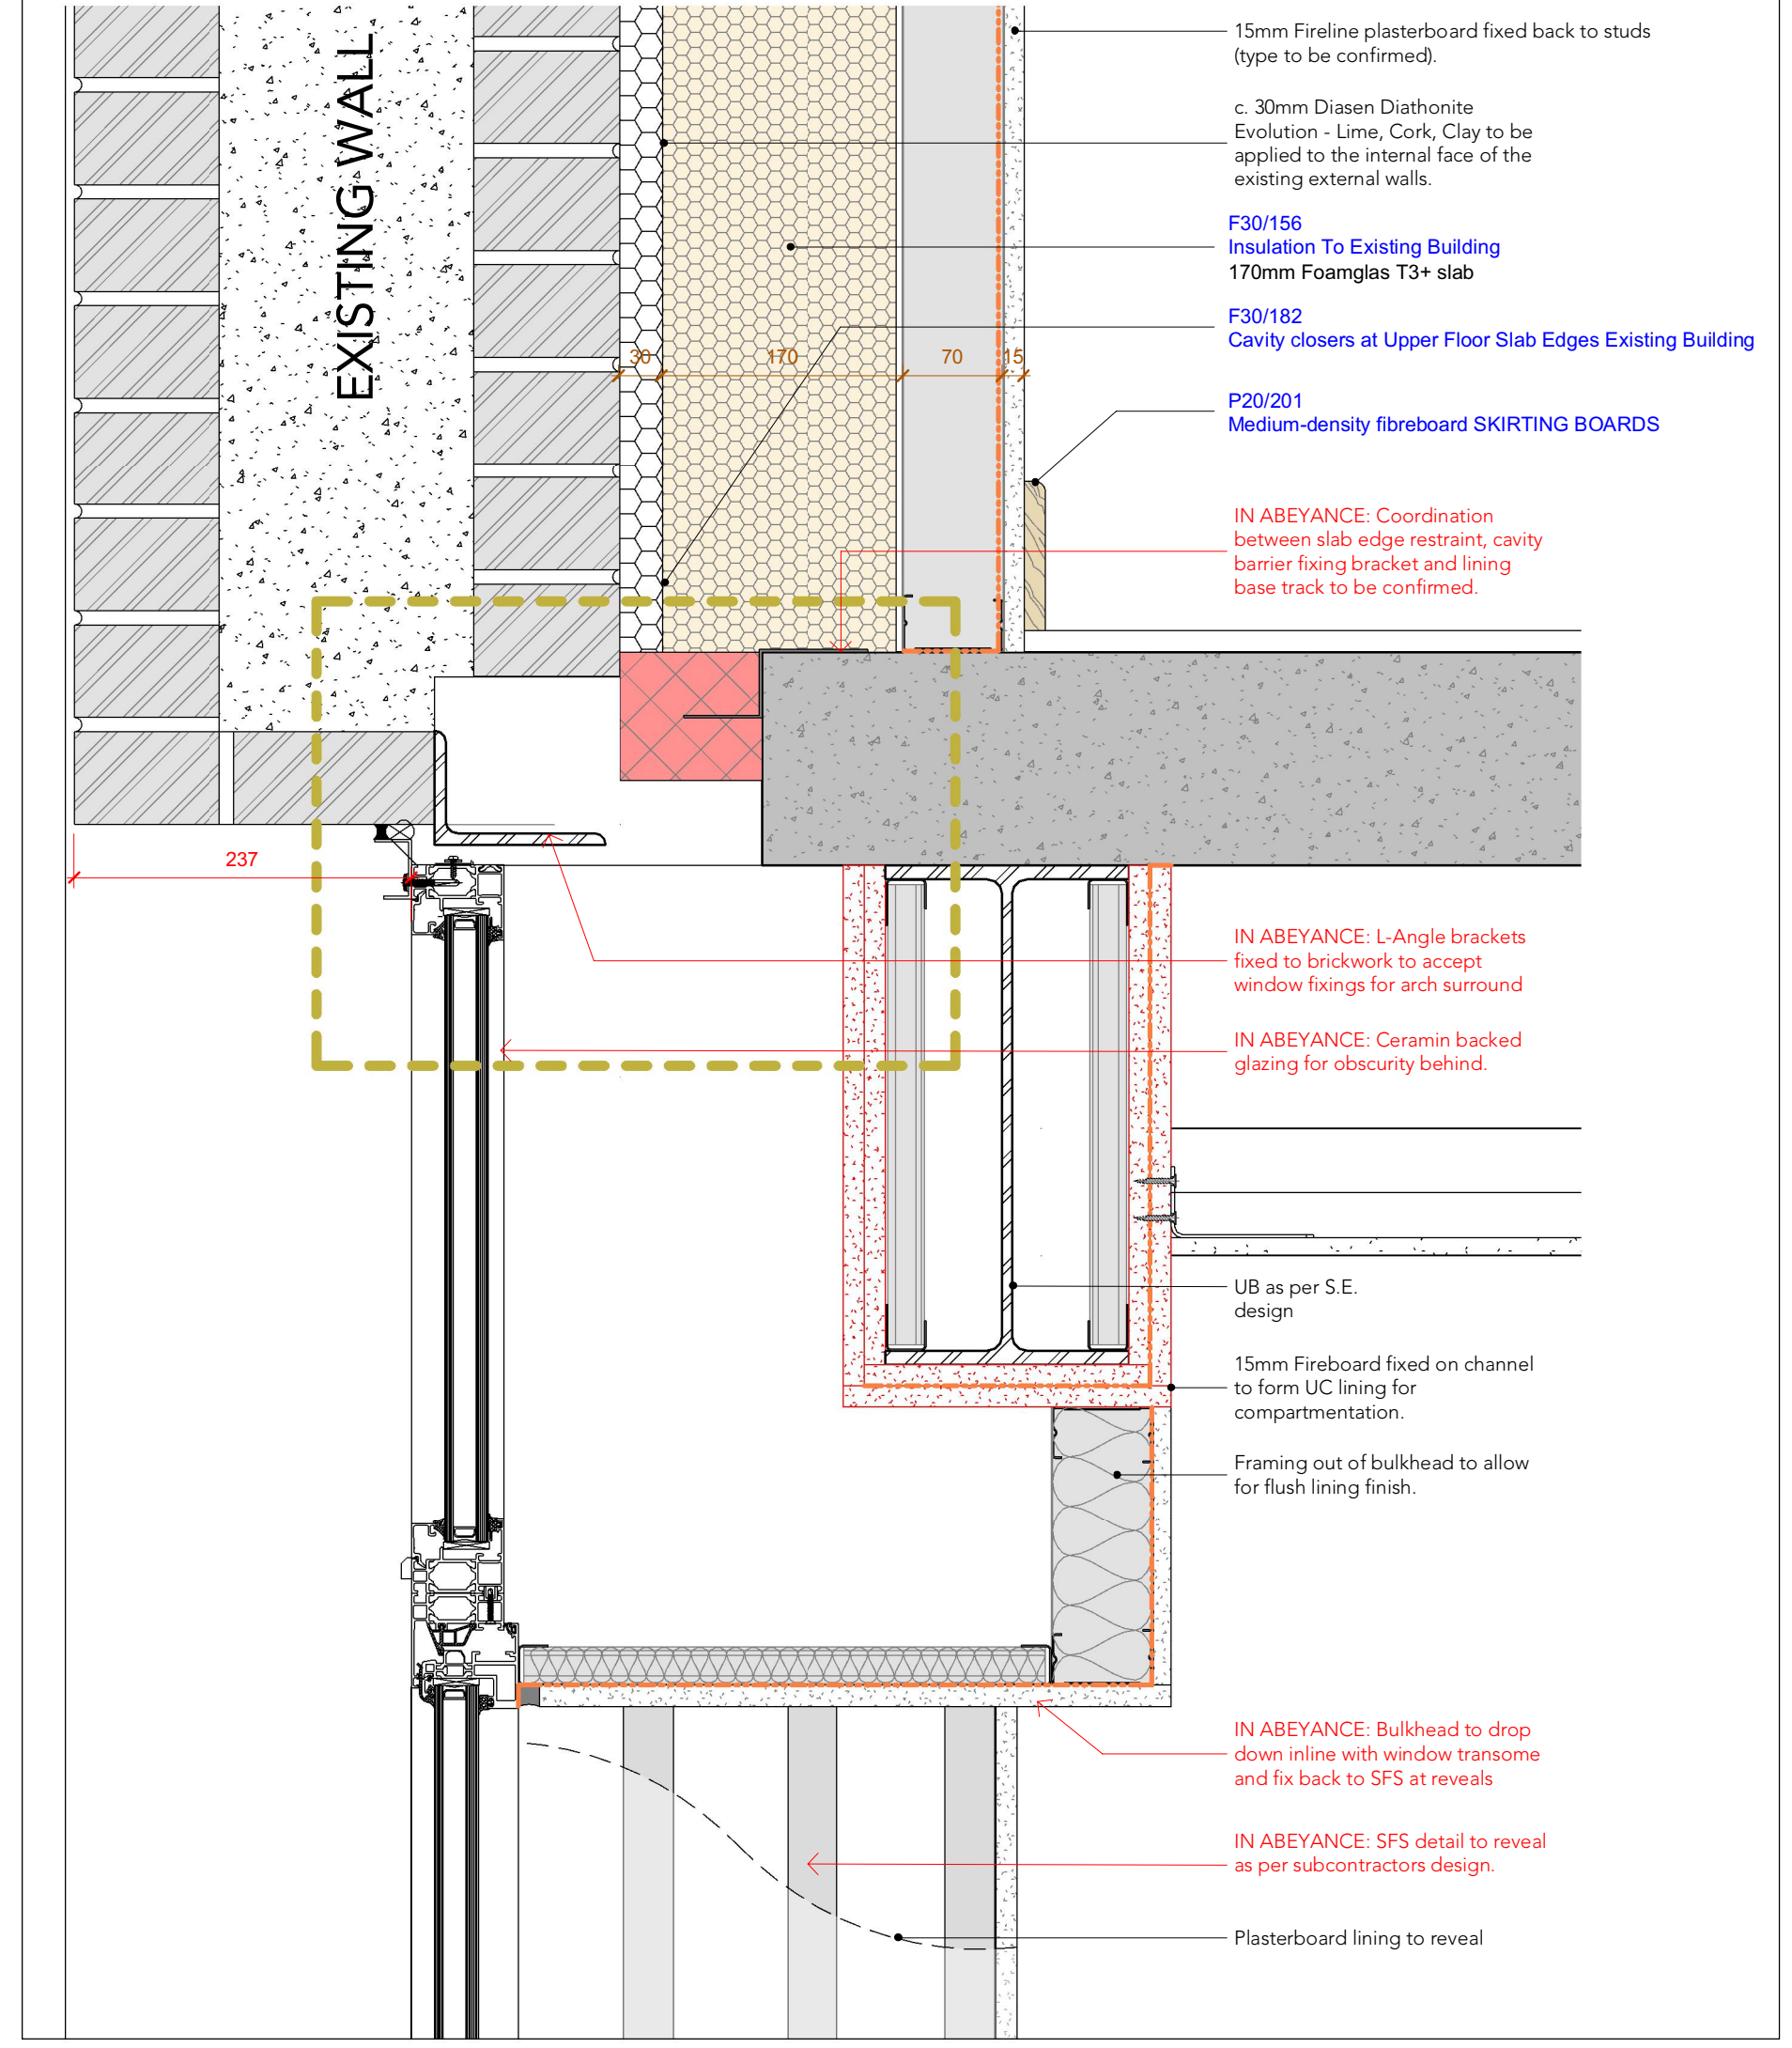
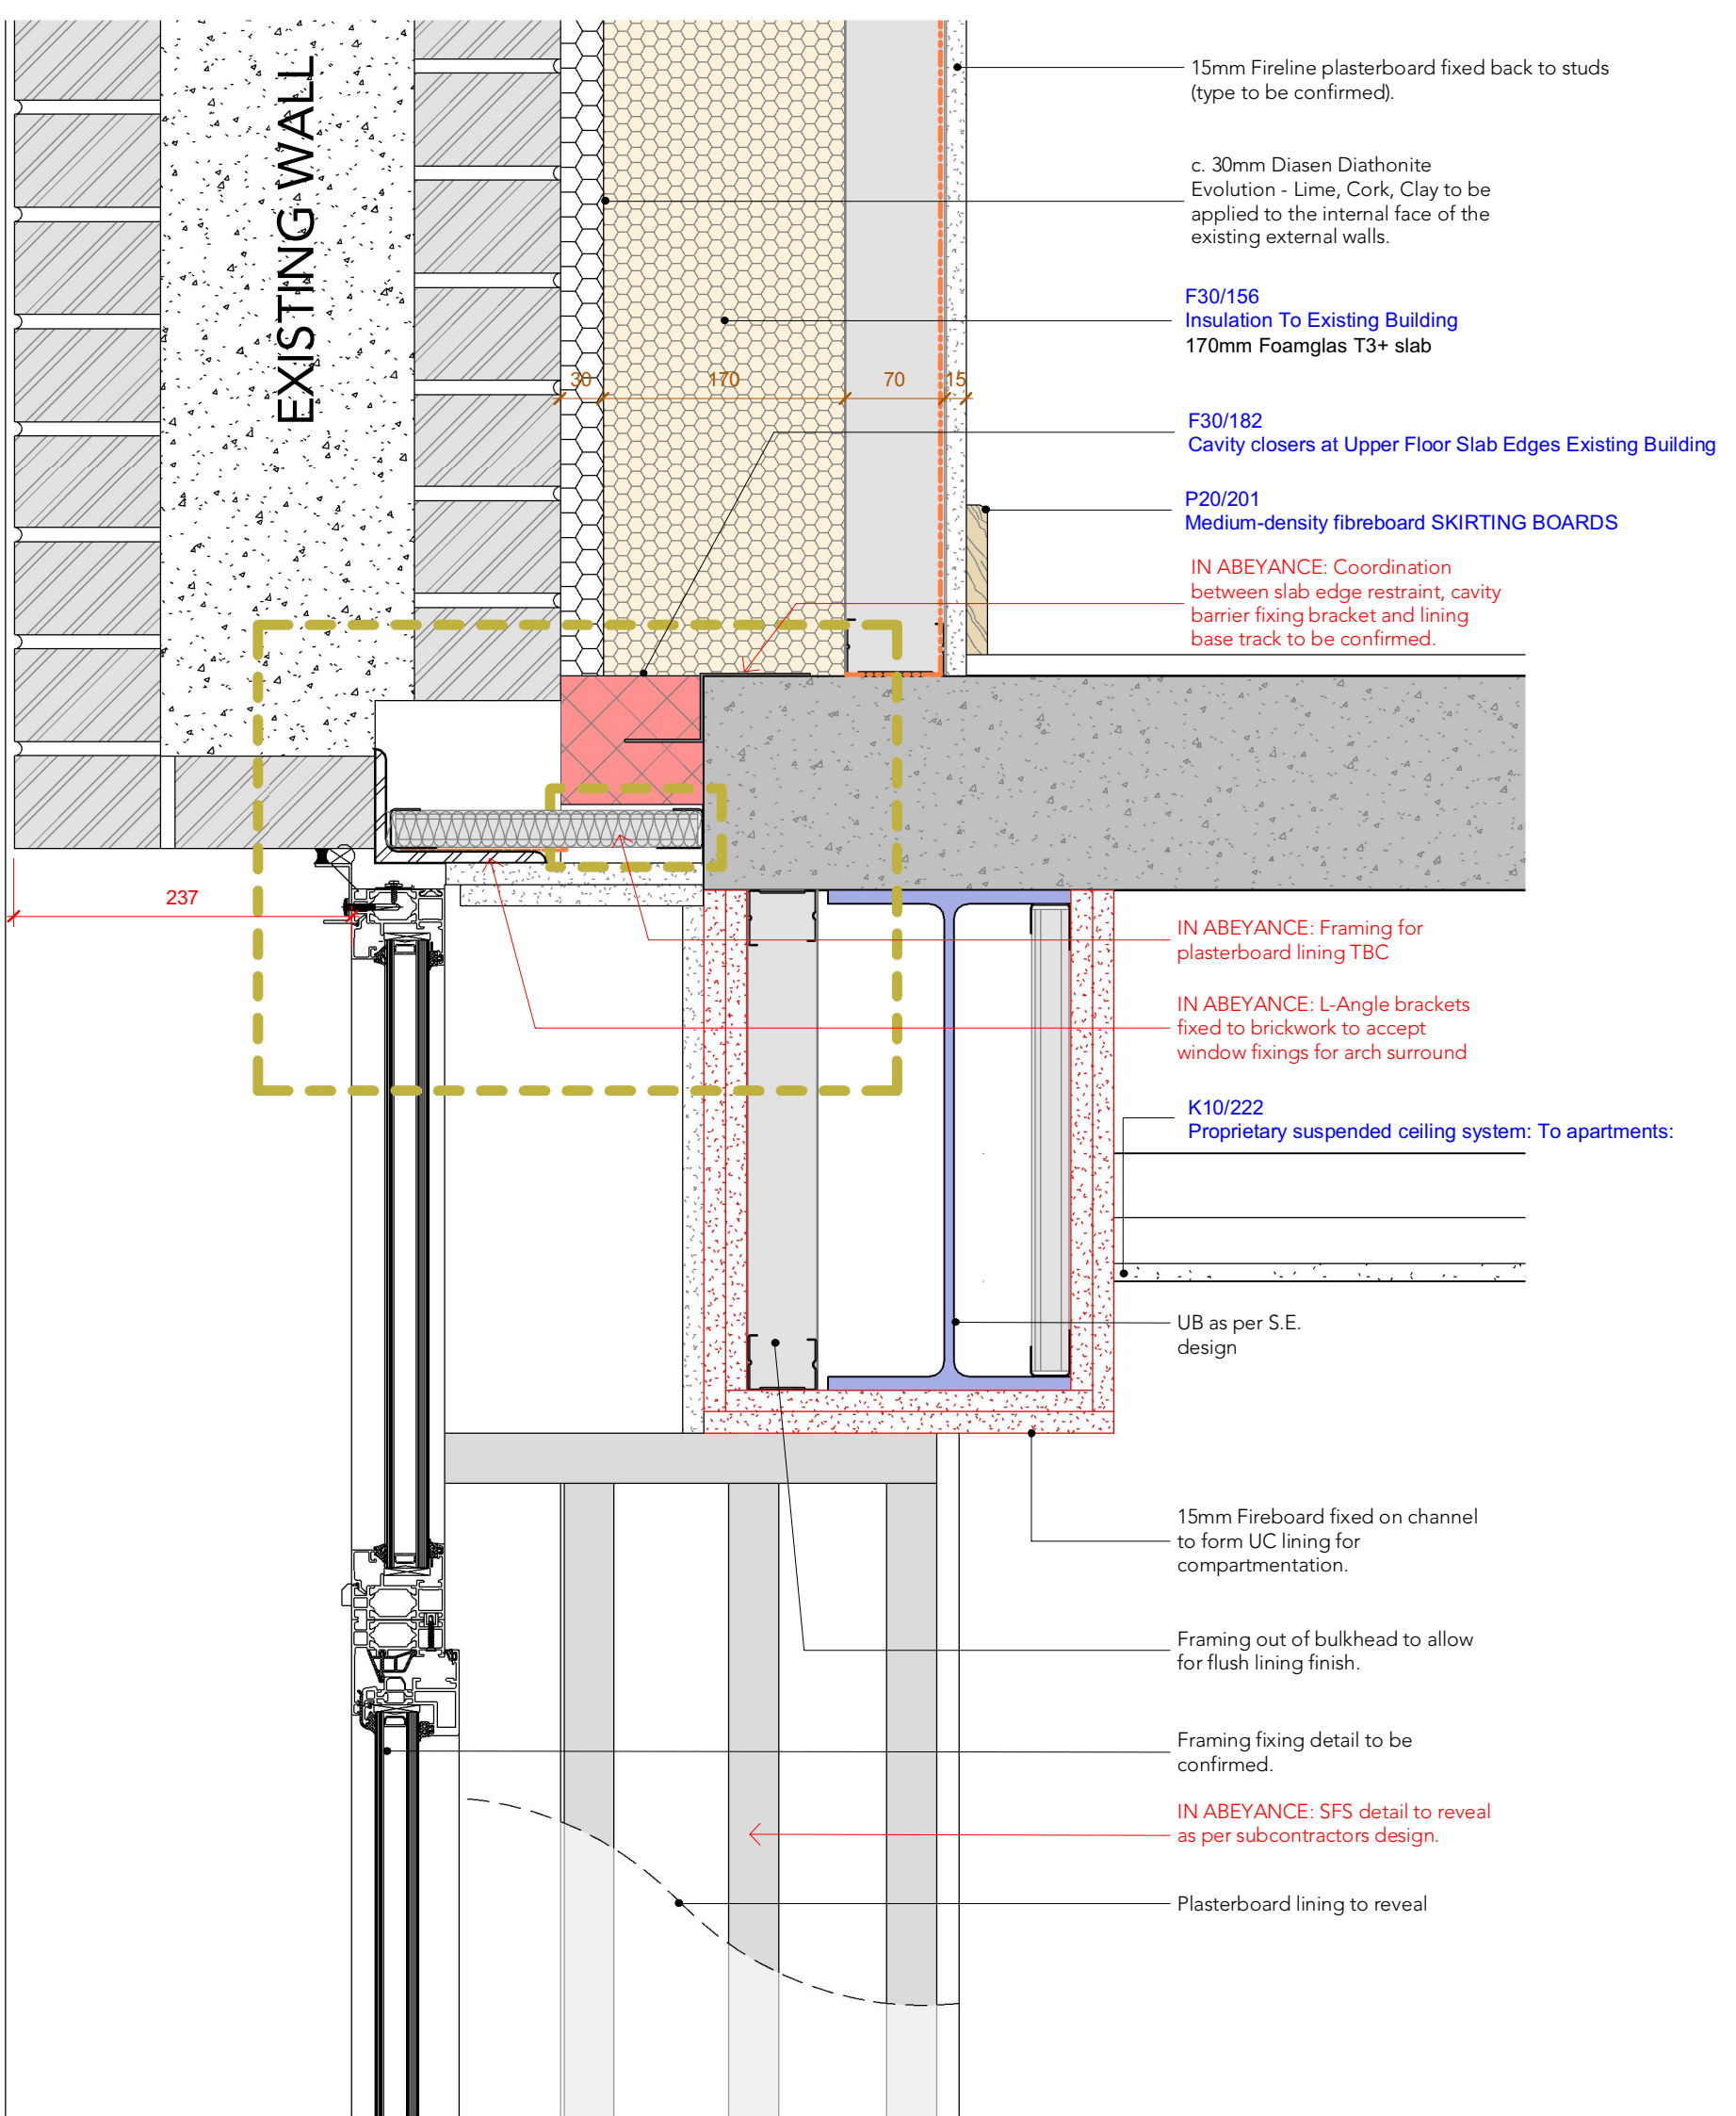


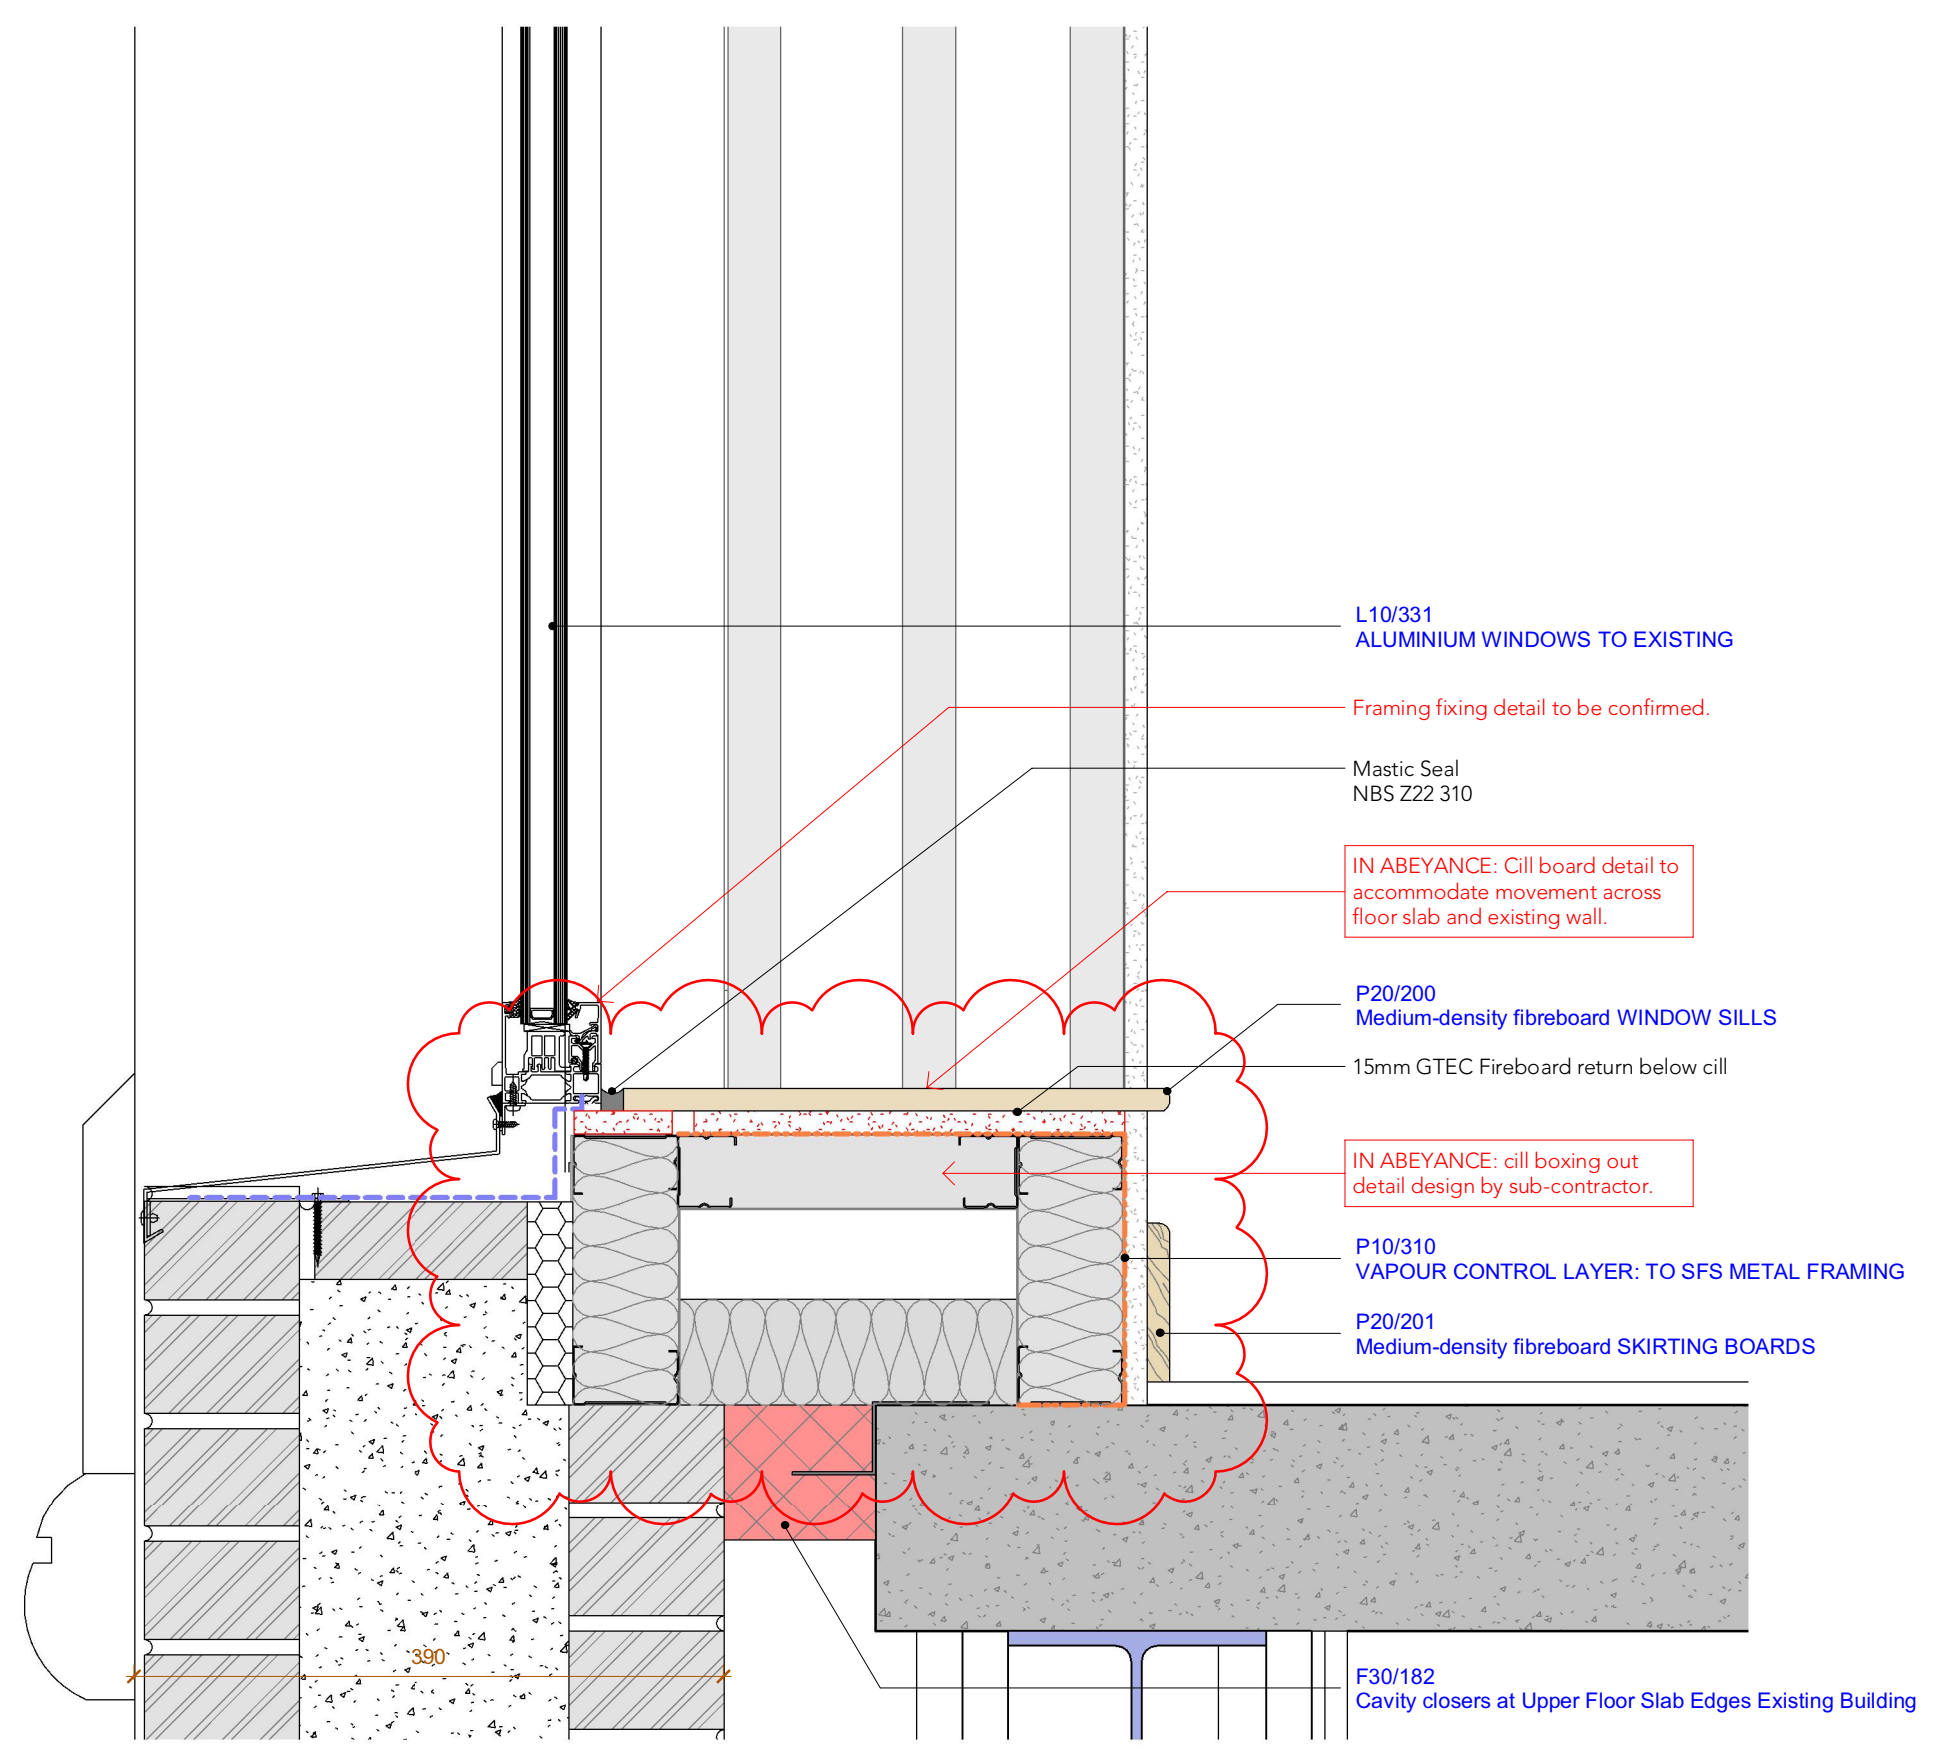

Proposed Third Floor Slab Edge_Section Detail_Bulkhead_ALTERNATIVE OPTION

1:5

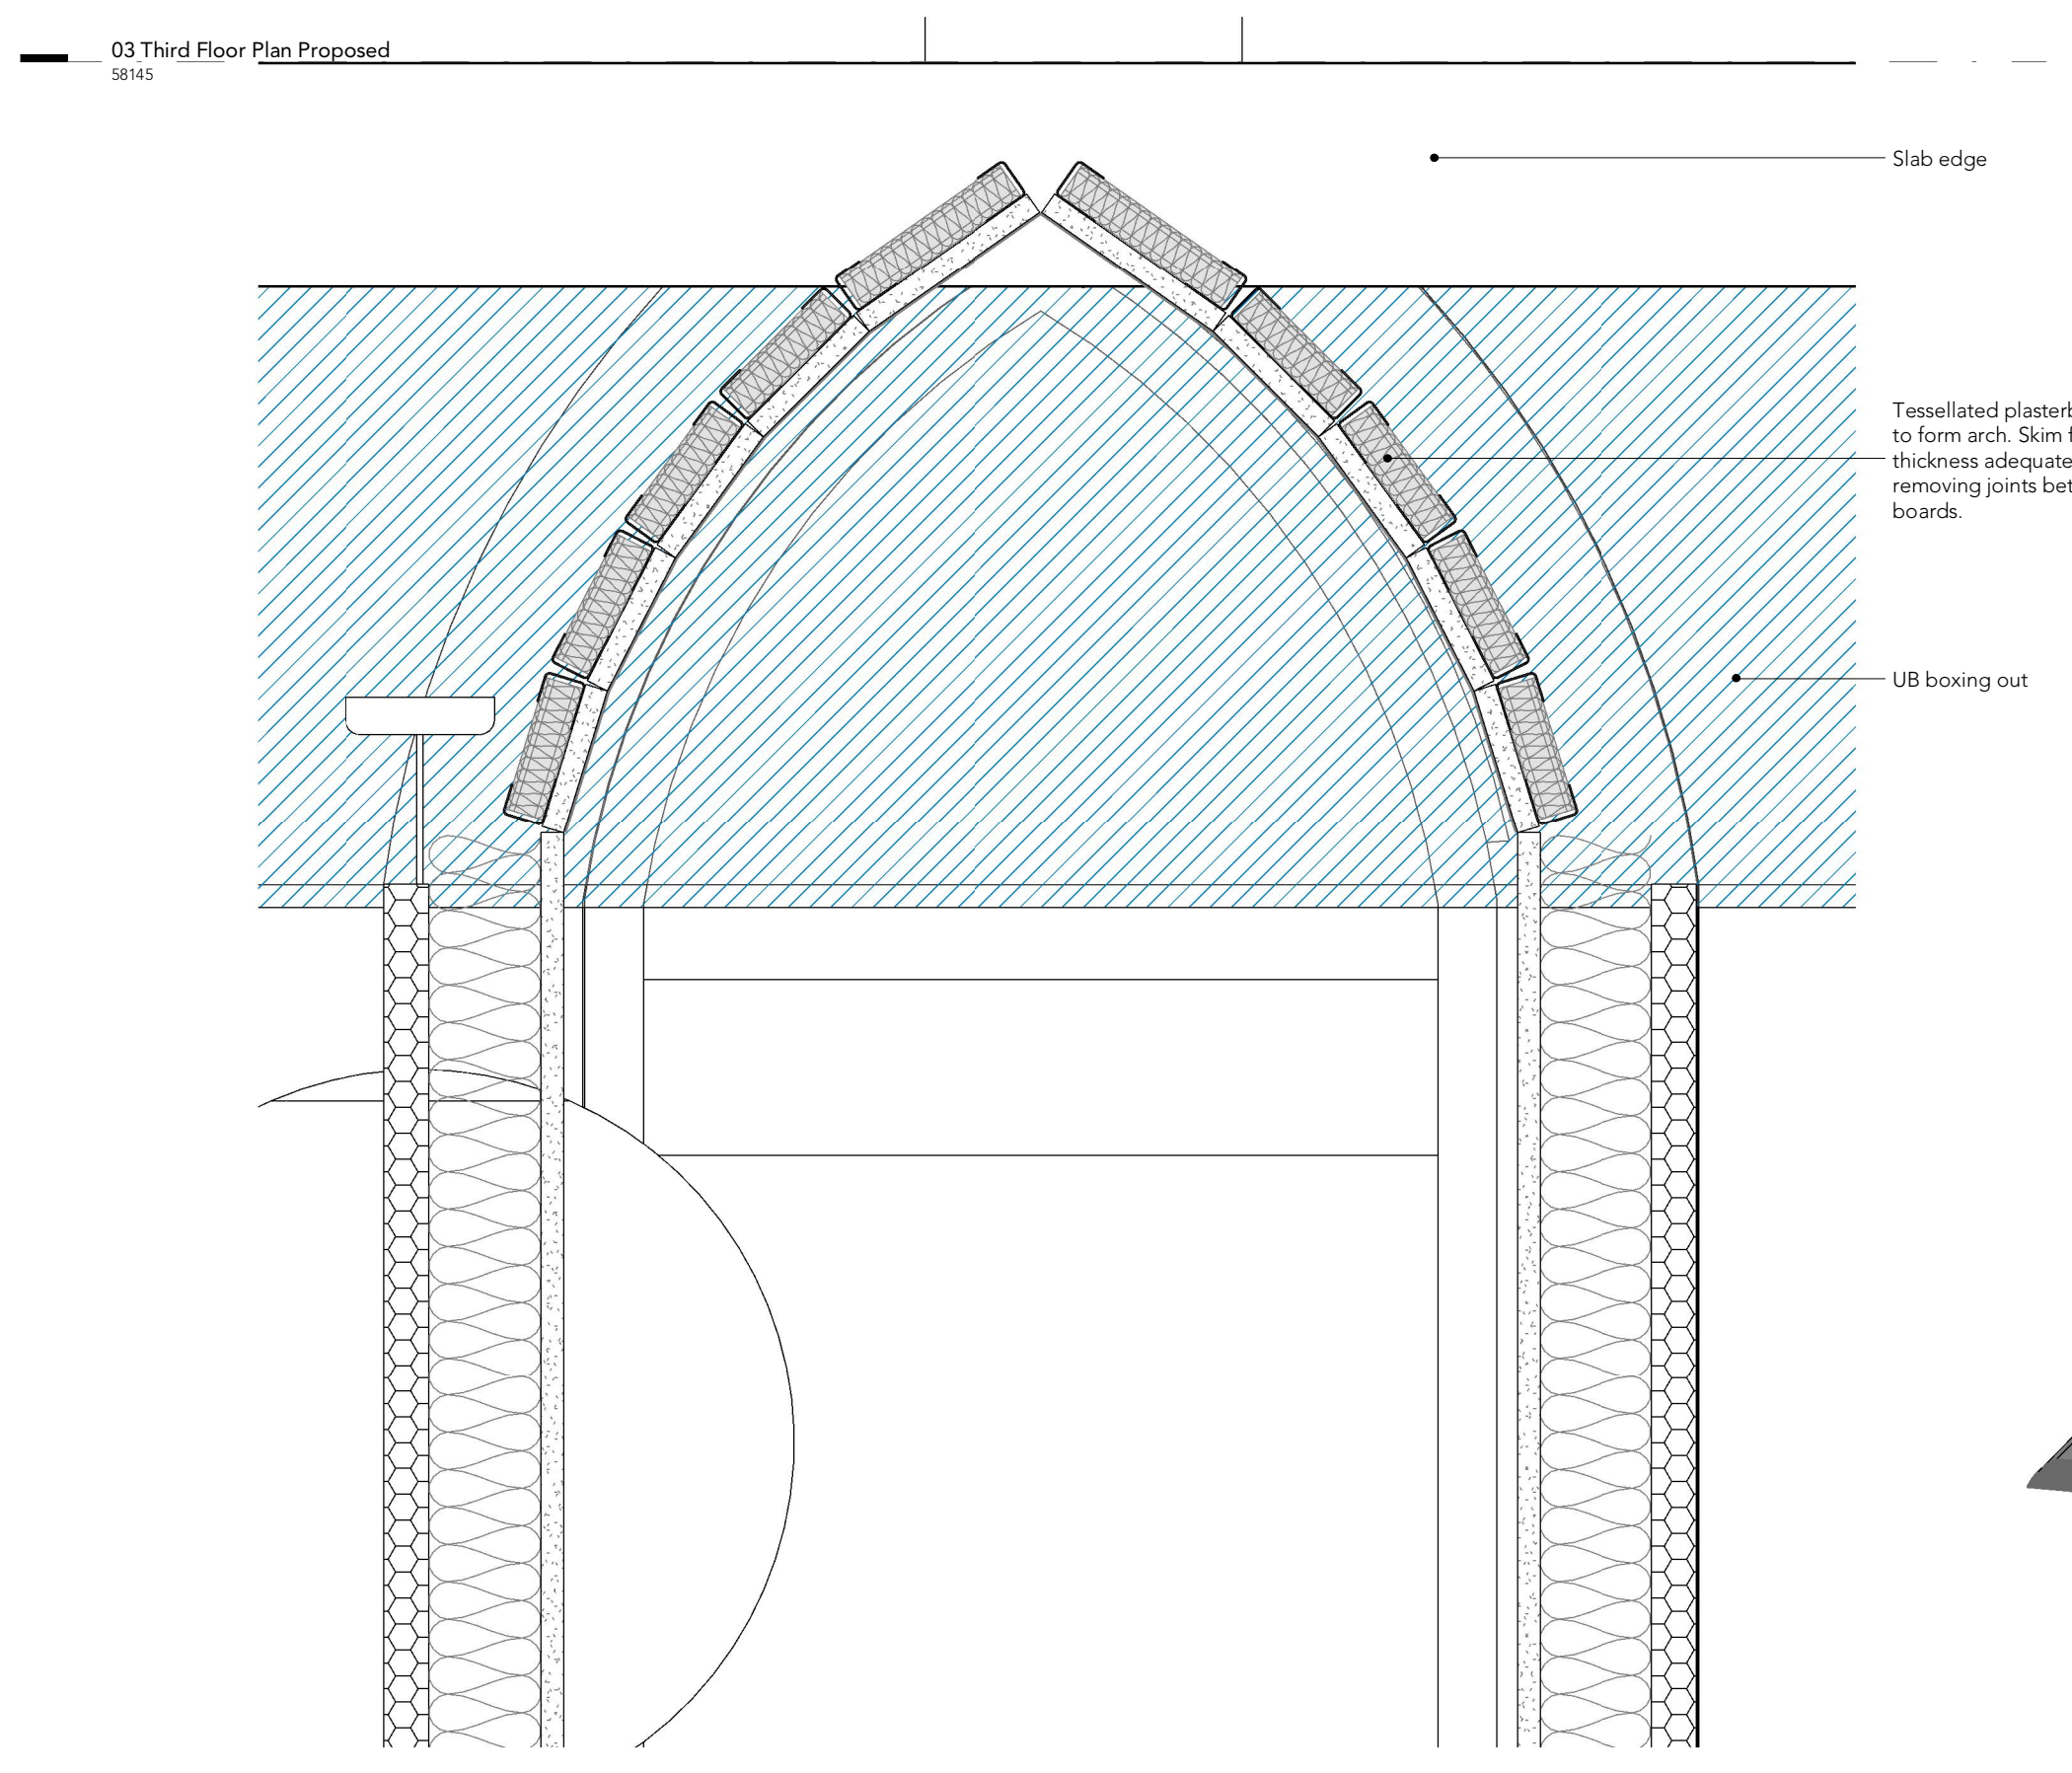

Proposed Third Floor Slab Edge_Section Detail

1:5

