

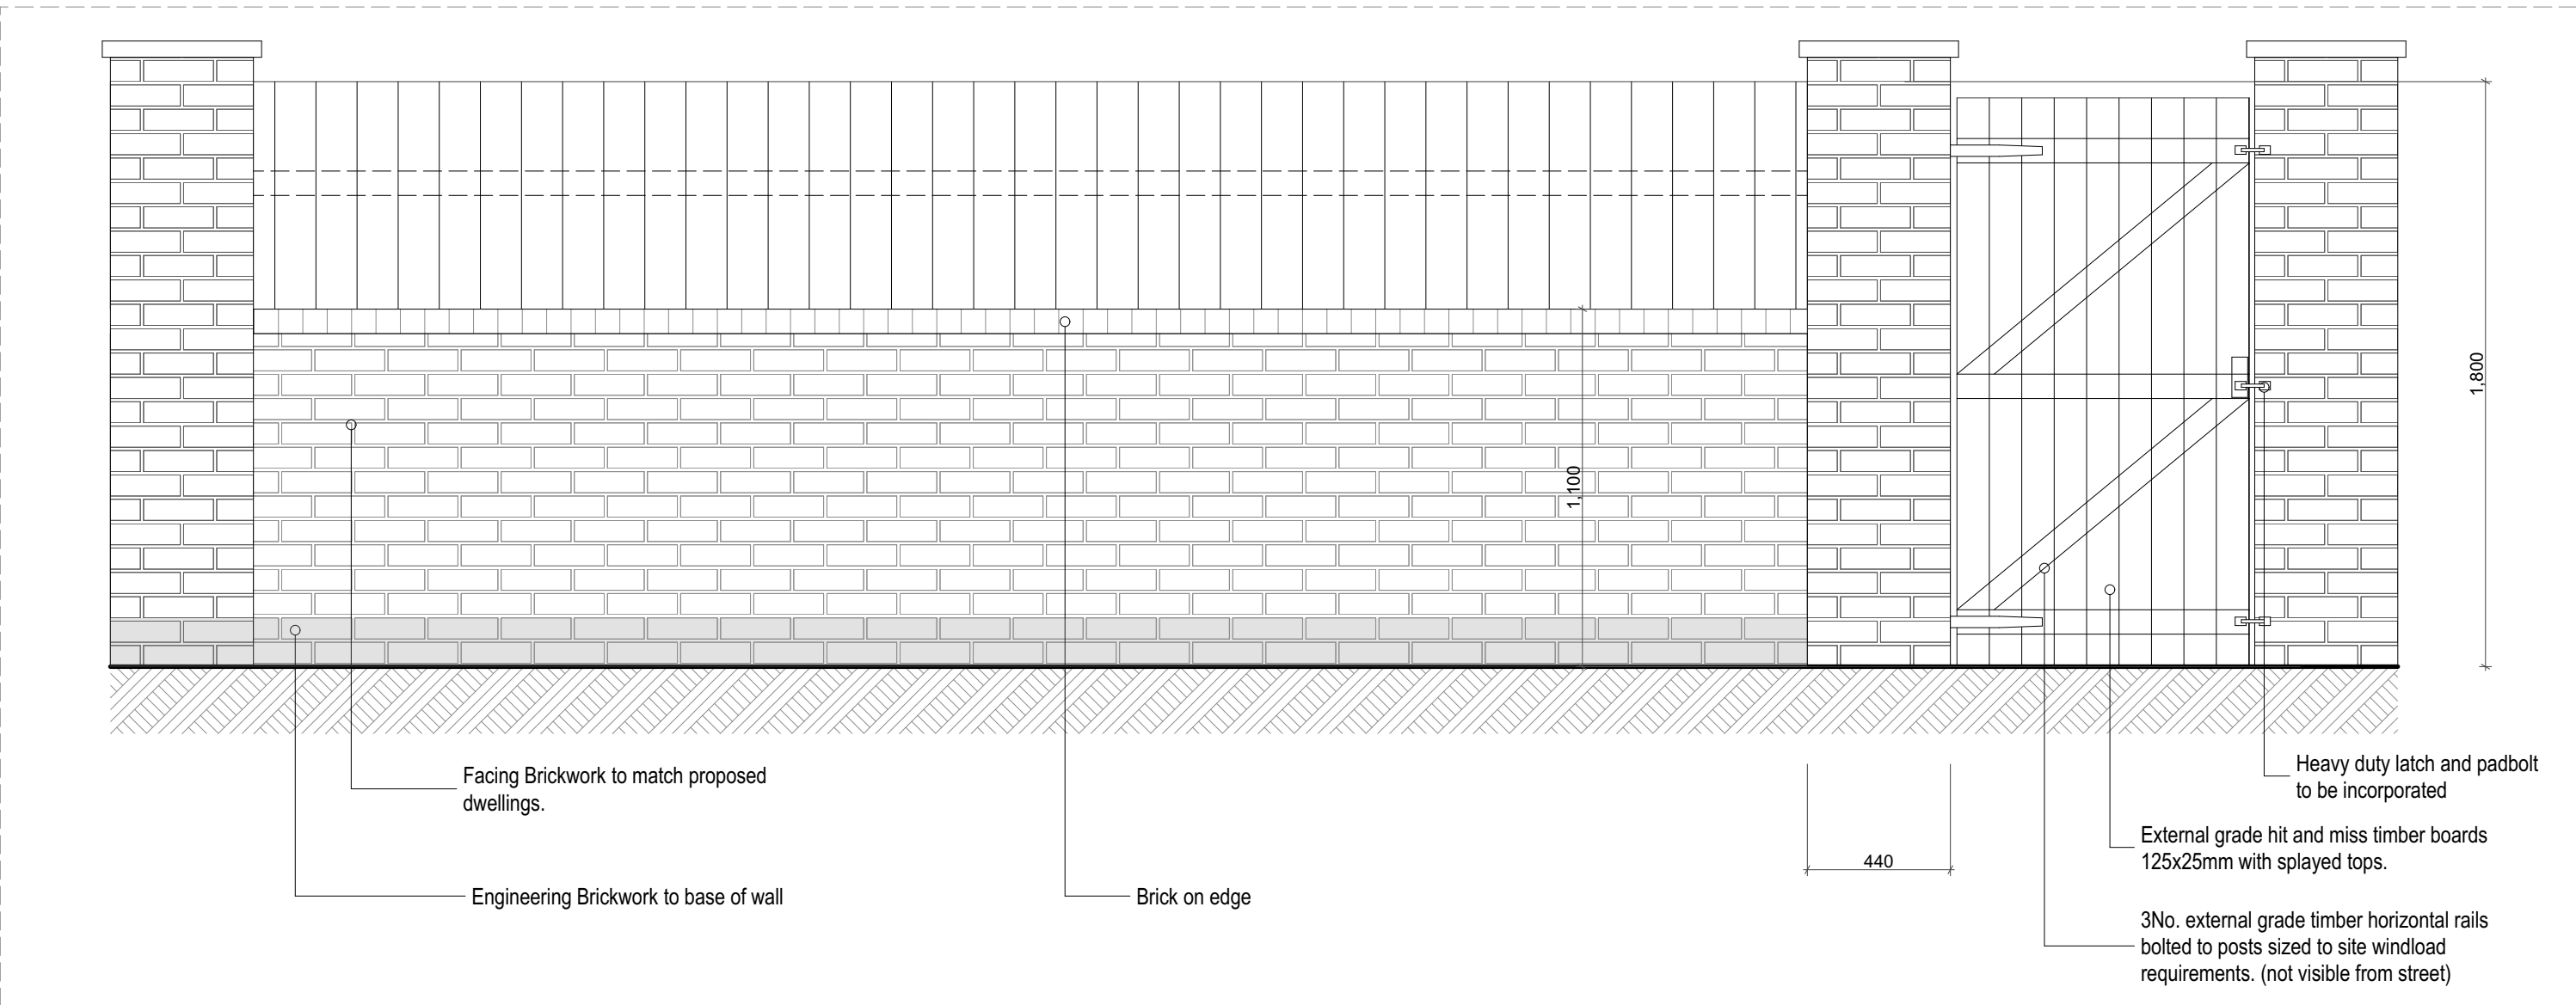



Proposed Bin Store Eleavations

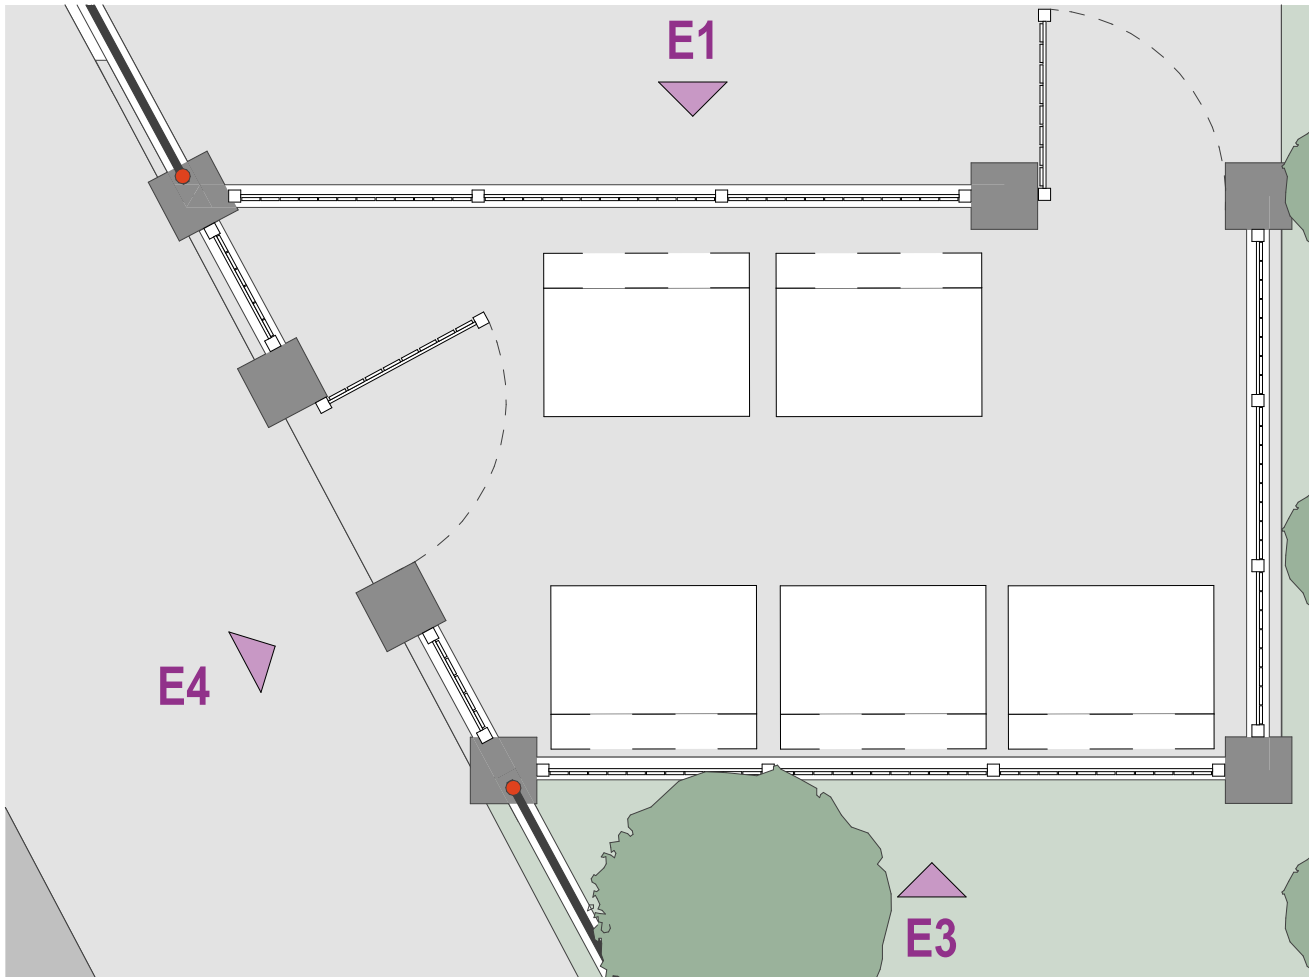


Bin Store - Elevation 1

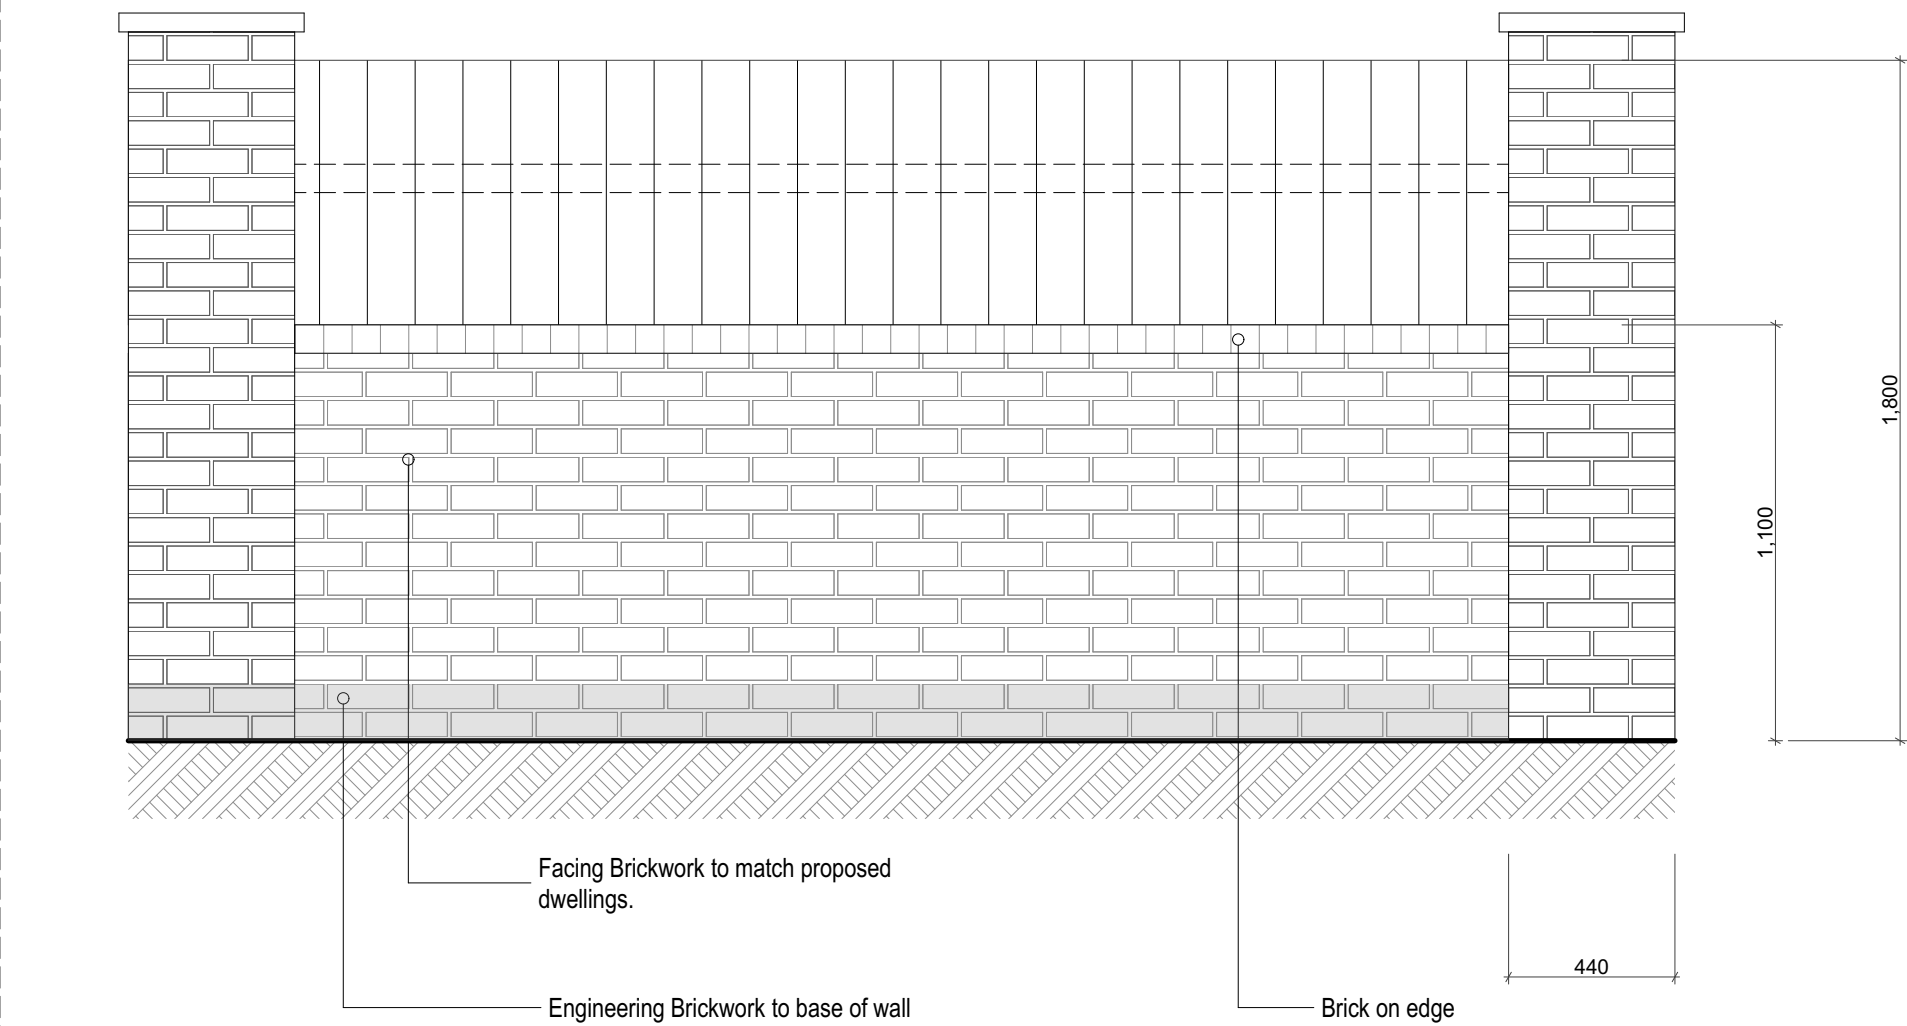

Bin Store - Elevation 2

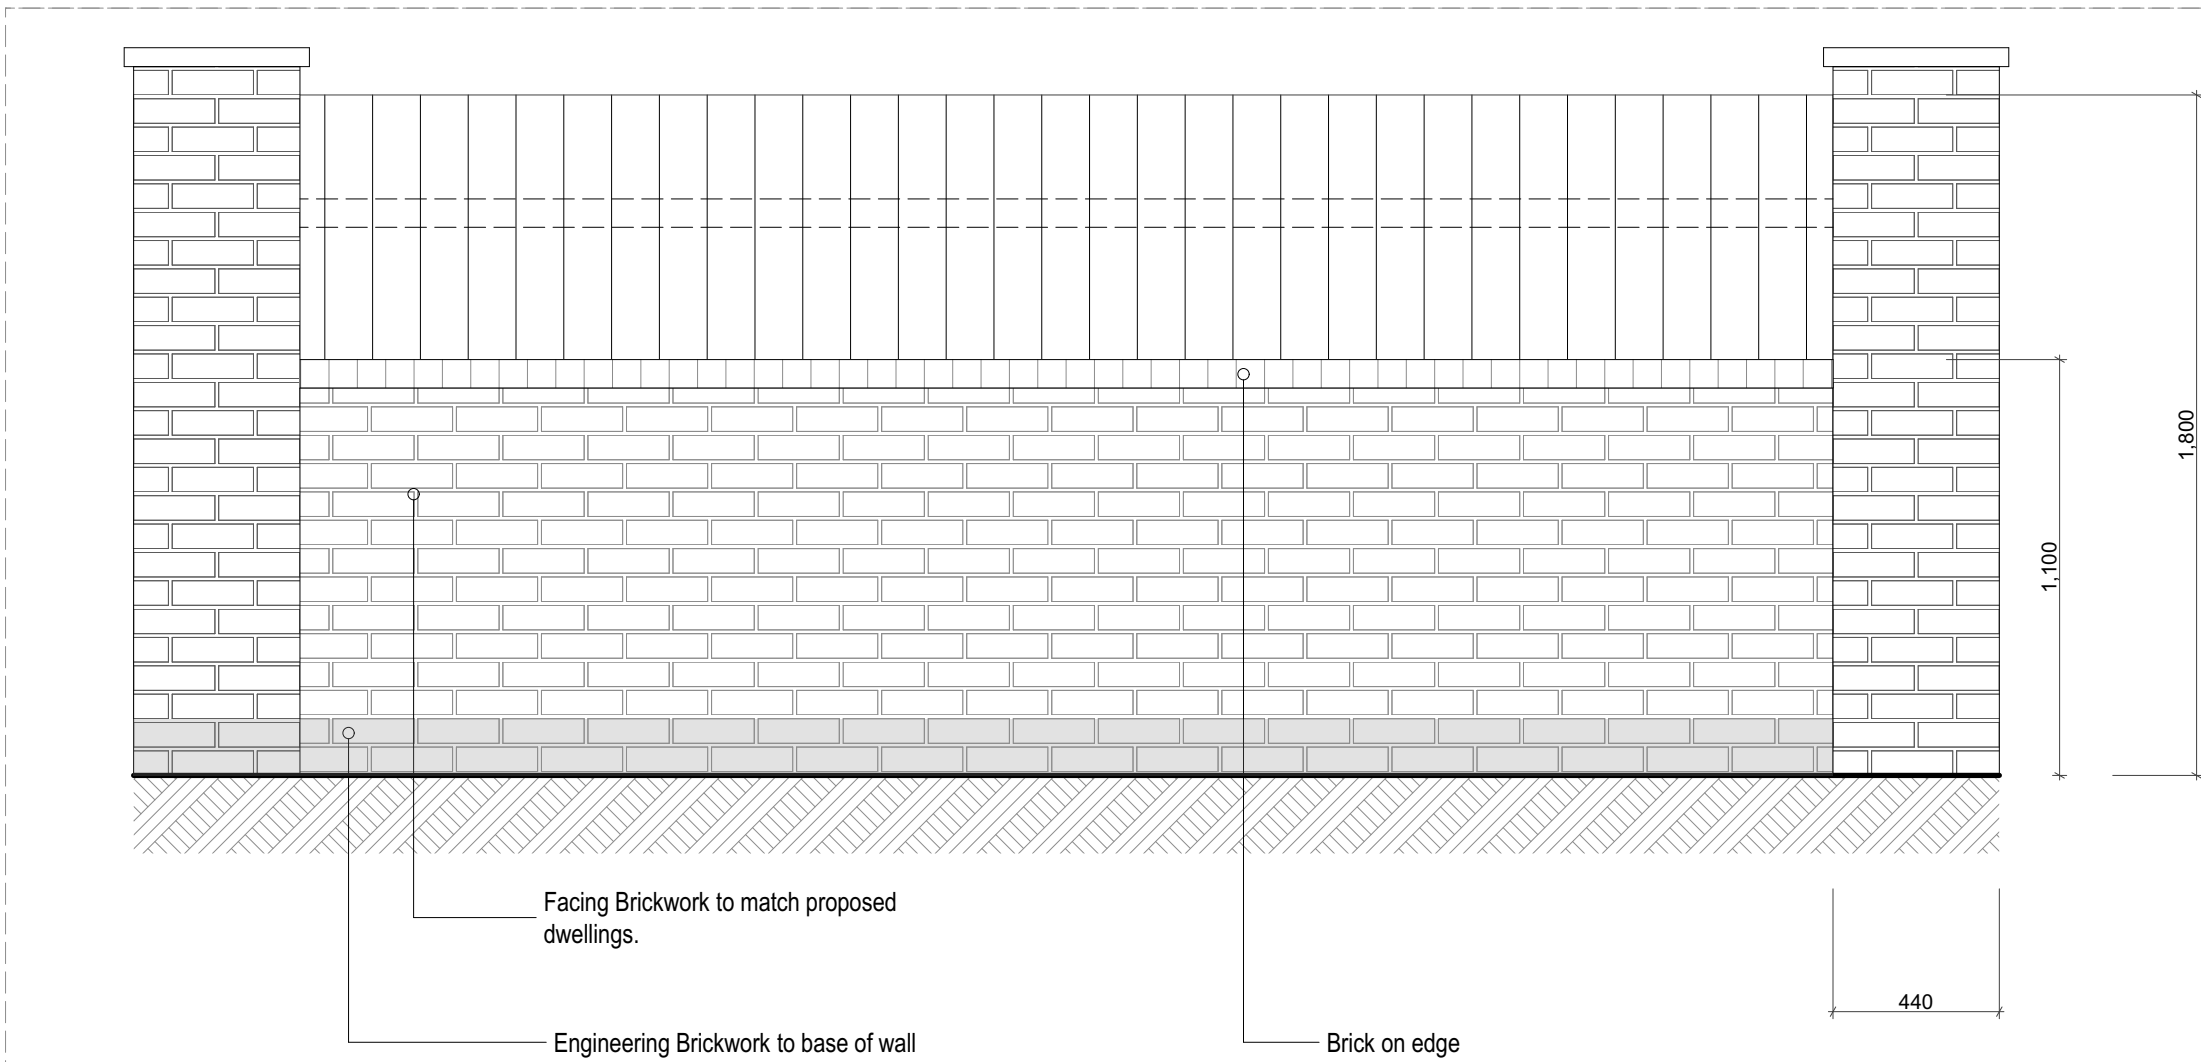

Bin Store - Elevation 3

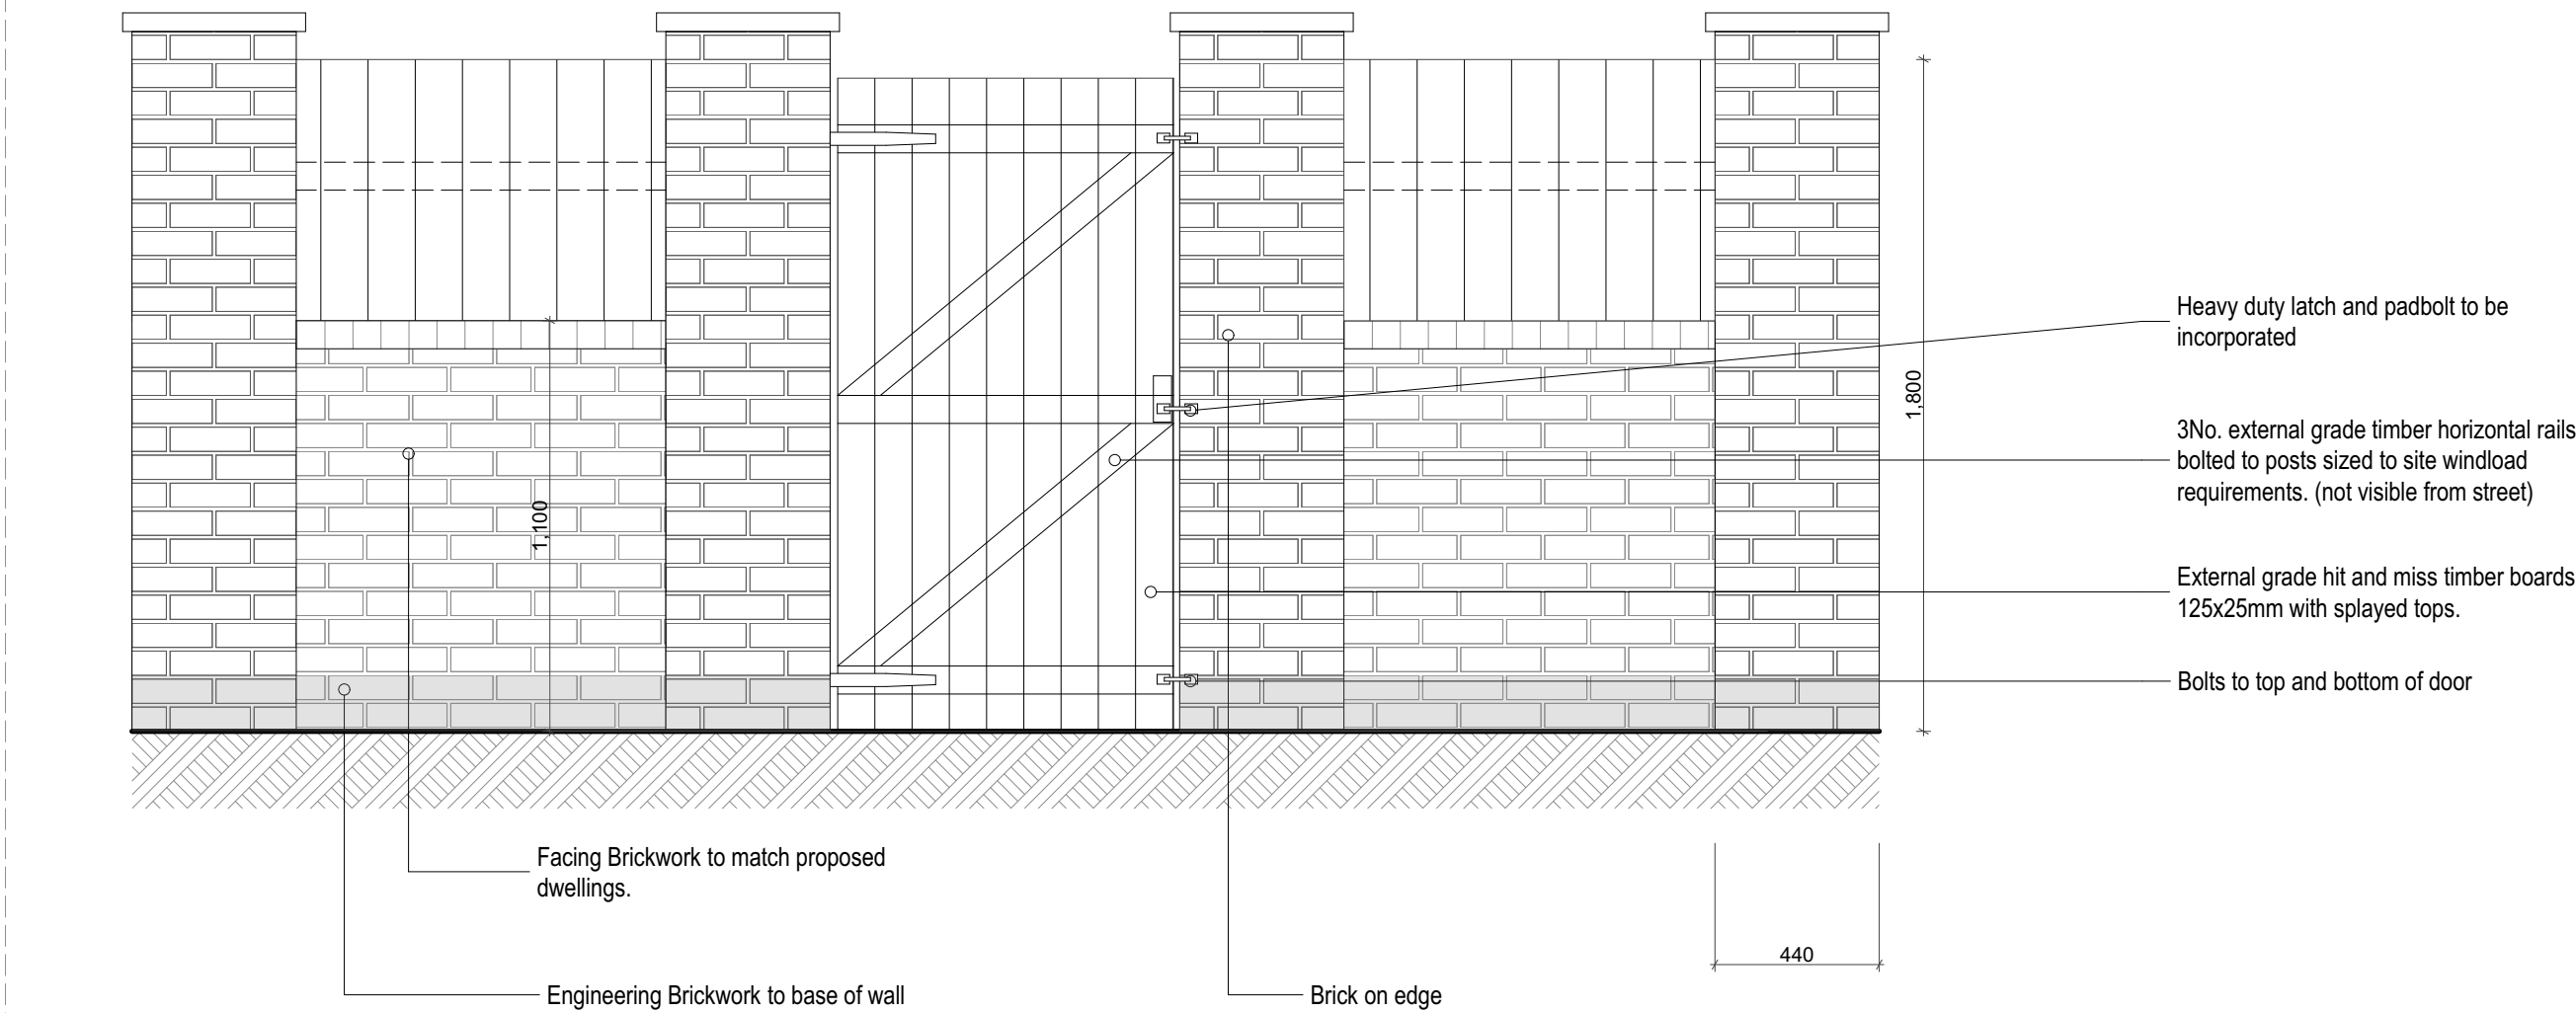

Bin Store - Elevation 4