


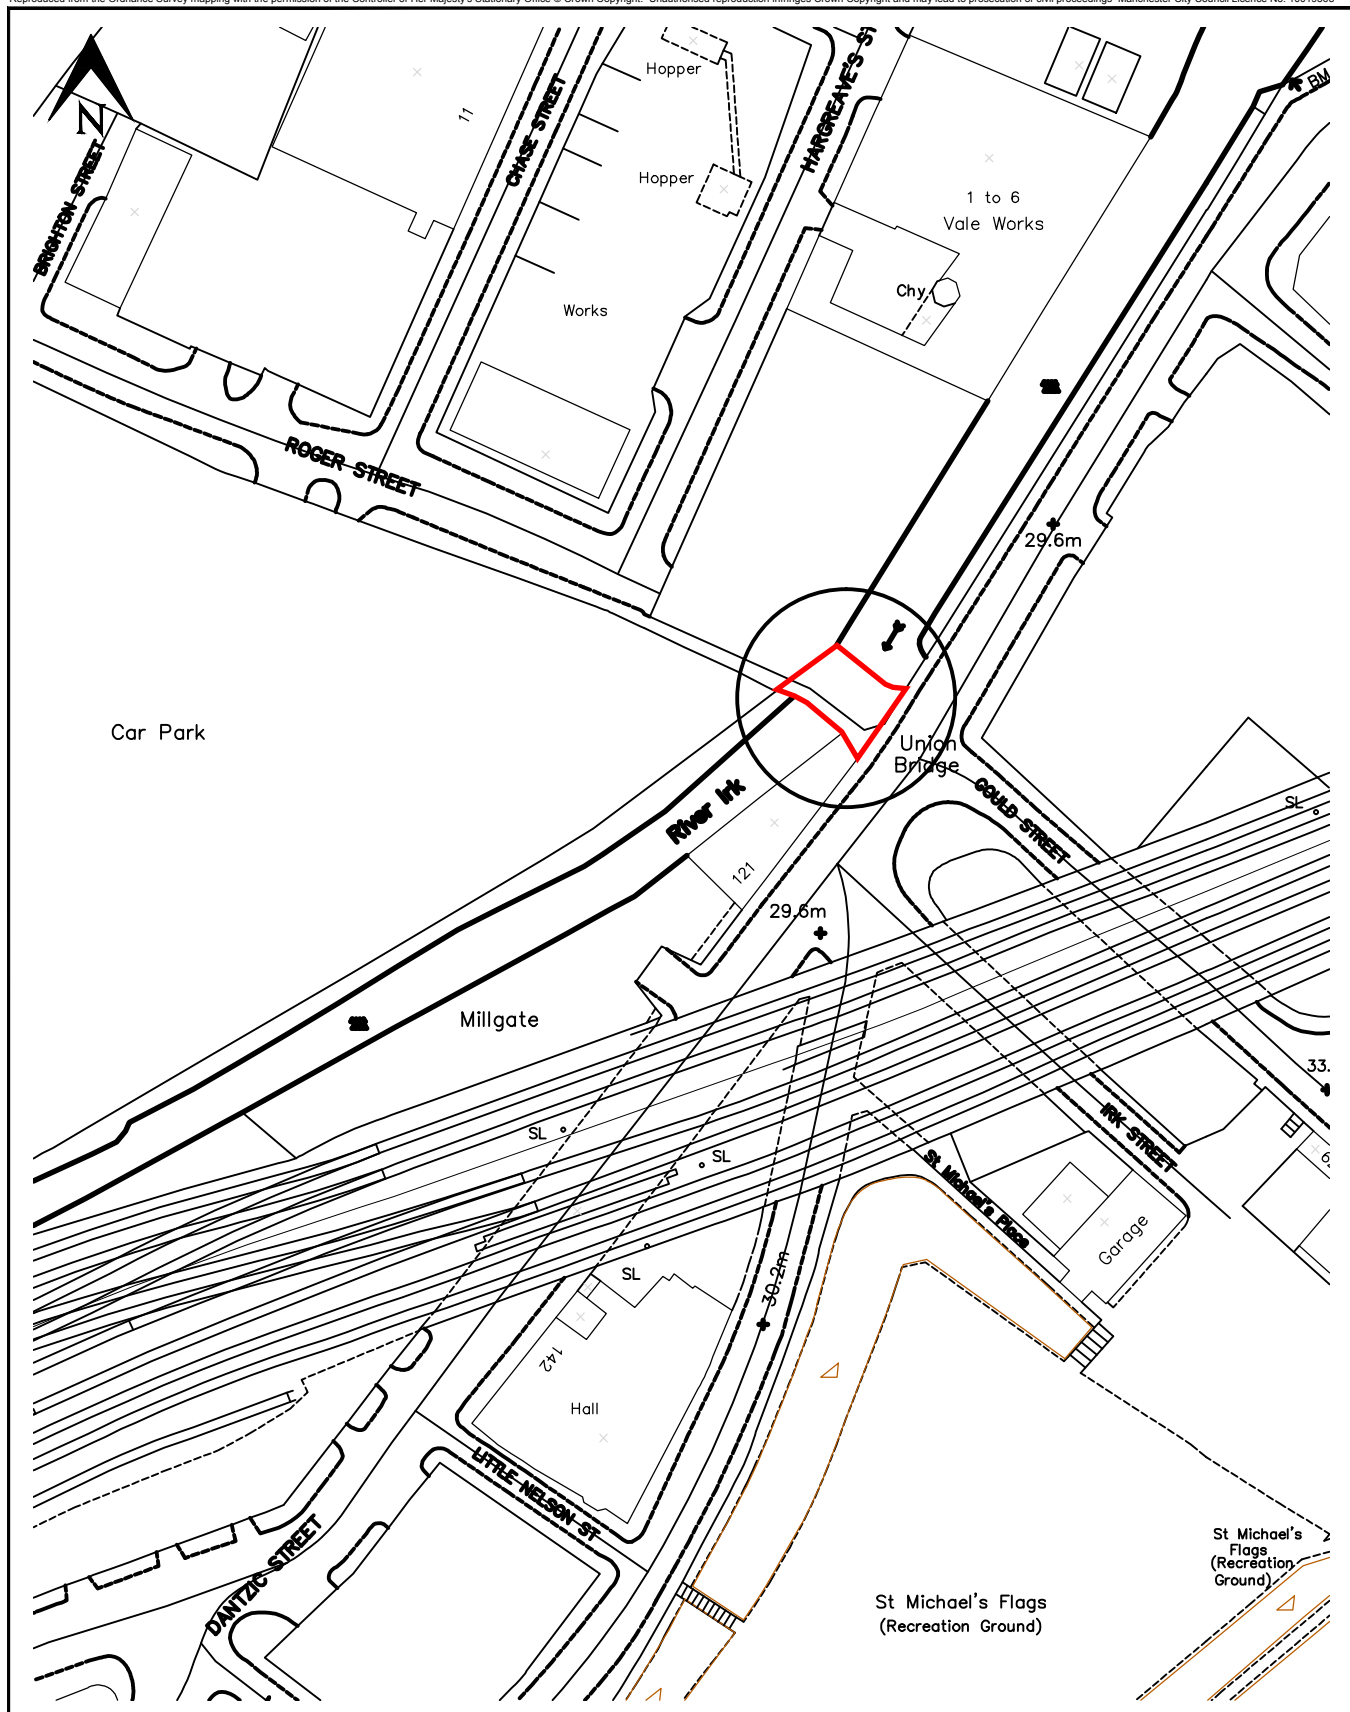

CAD File : G:\EXAM\OS\AMIS\Structure_Details\369_Roger Street Union Bridge (River Irk)\Drawings\01_Maintenance\01_Rebuild\Parapet_2012-2013\05_Drawing\369_Location Plan.dwg

0 10 1mm



**MANCHESTER
CITY COUNCIL**

Capital Programme Division
Corporate Technical Services

Level 5 Heron House
47 Lloyd Street
Manchester M2 5LE

PROJECT TITLE

**ROGER STREET UNION BRIDGE
(No. 369)
PARAPET REBUILD**

DRAWING TITLE

LOCATION PLAN

SIZE
A4

SCALE
1:1000

DATE
FEB2013

DRAWN
ADH

CHECKED

APPROVED

DRAWING NUMBER

369-2013-01

REV
A